



This drawing is the copyright of Rubix Planning Ltd. Dimensions must not be relied upon except for planning purposes and all dimensions and content contained must be checked on site & prior to construction, manufacture or other related services. Rubix Planning Ltd assumes no responsibility or liability arising from misuse or reliance on these drawings for anything other than their intended purpose.

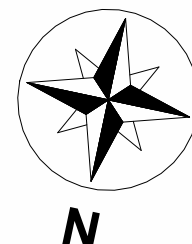

0 1.0 m 2.5 m 5.0 m
SCALE: 1:100




North West as Proposed
1 : 100

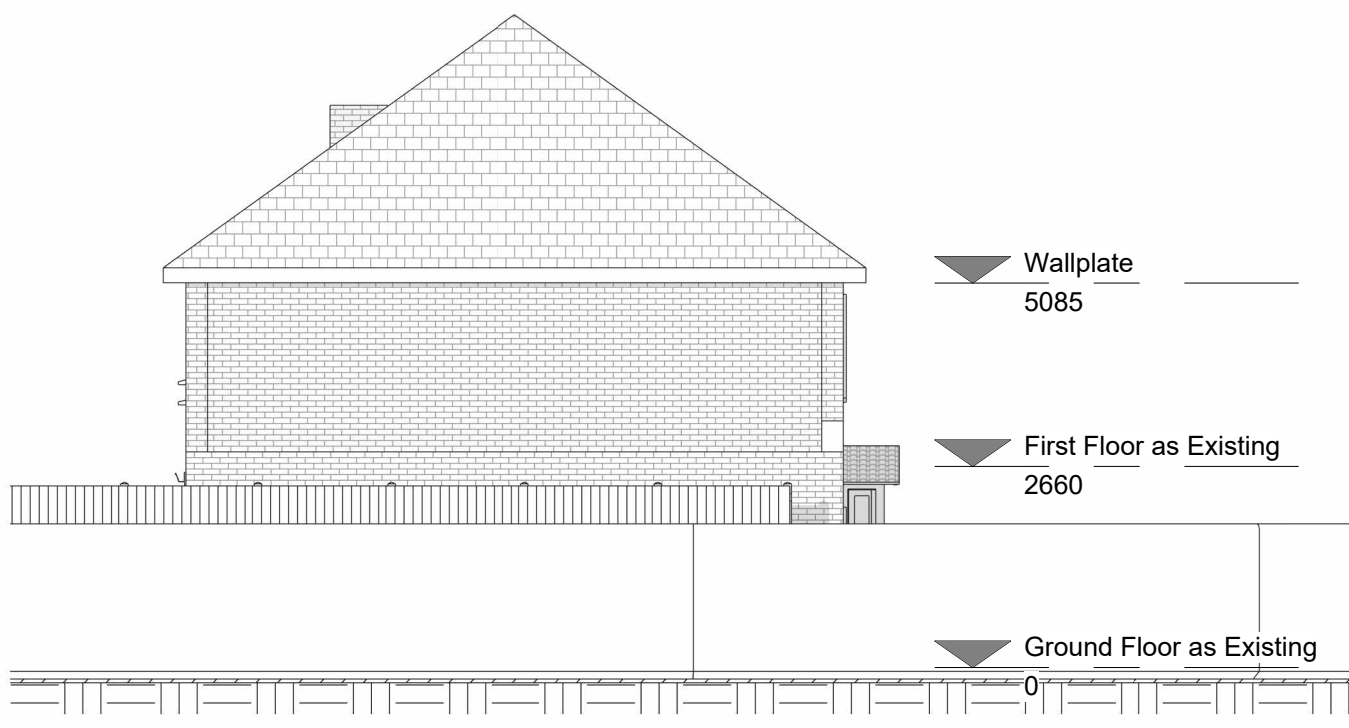

North East as Proposed
1 : 100




South East as Proposed
1 : 100

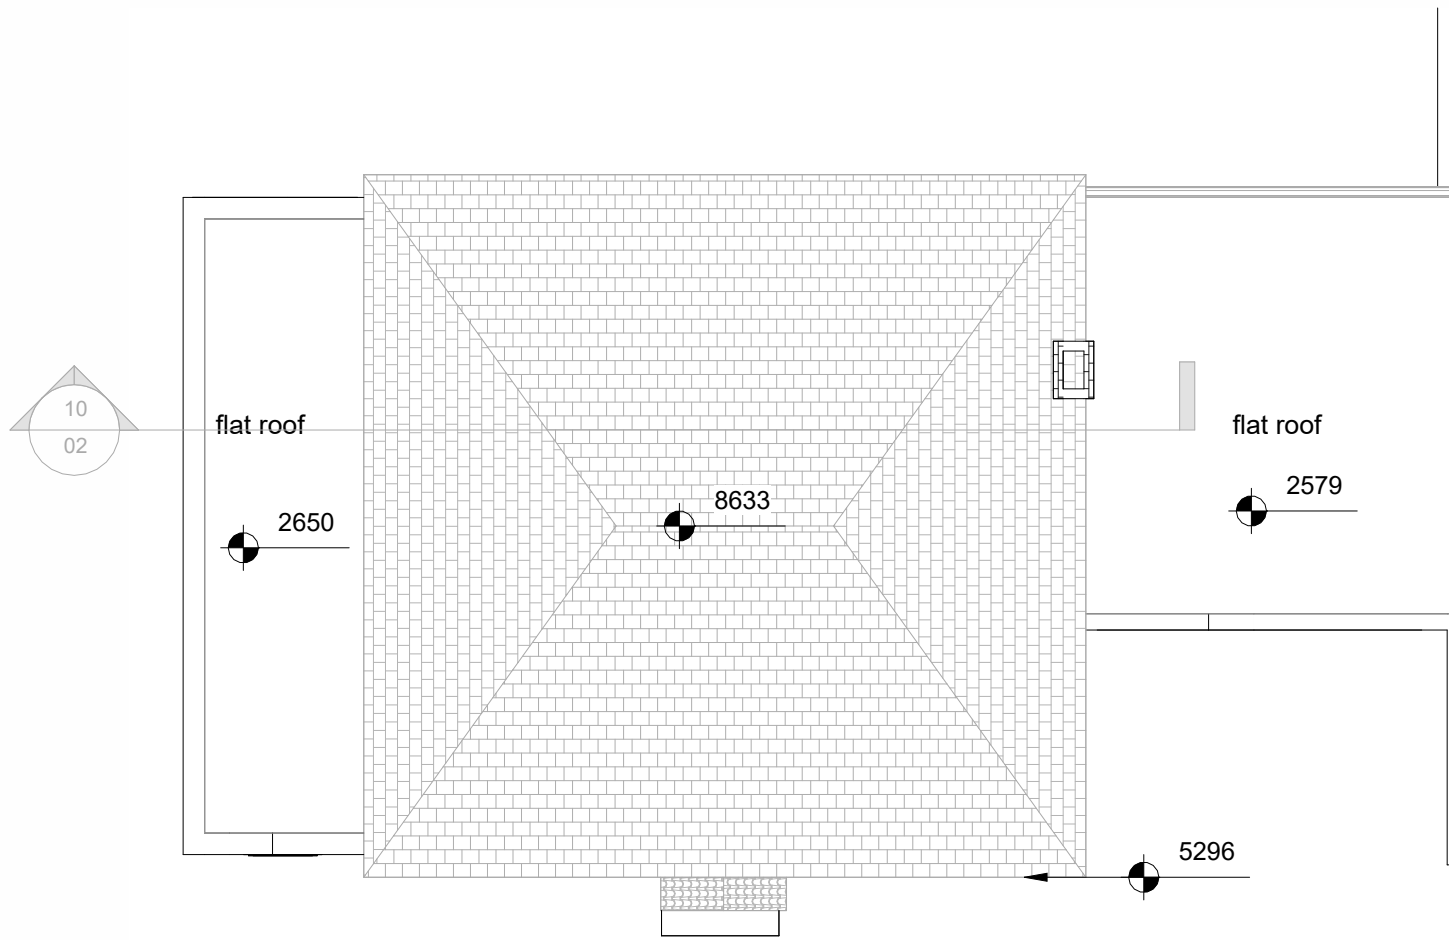


Roof Plan as Proposed
1 : 100




Section 1 Proposed
1 : 100

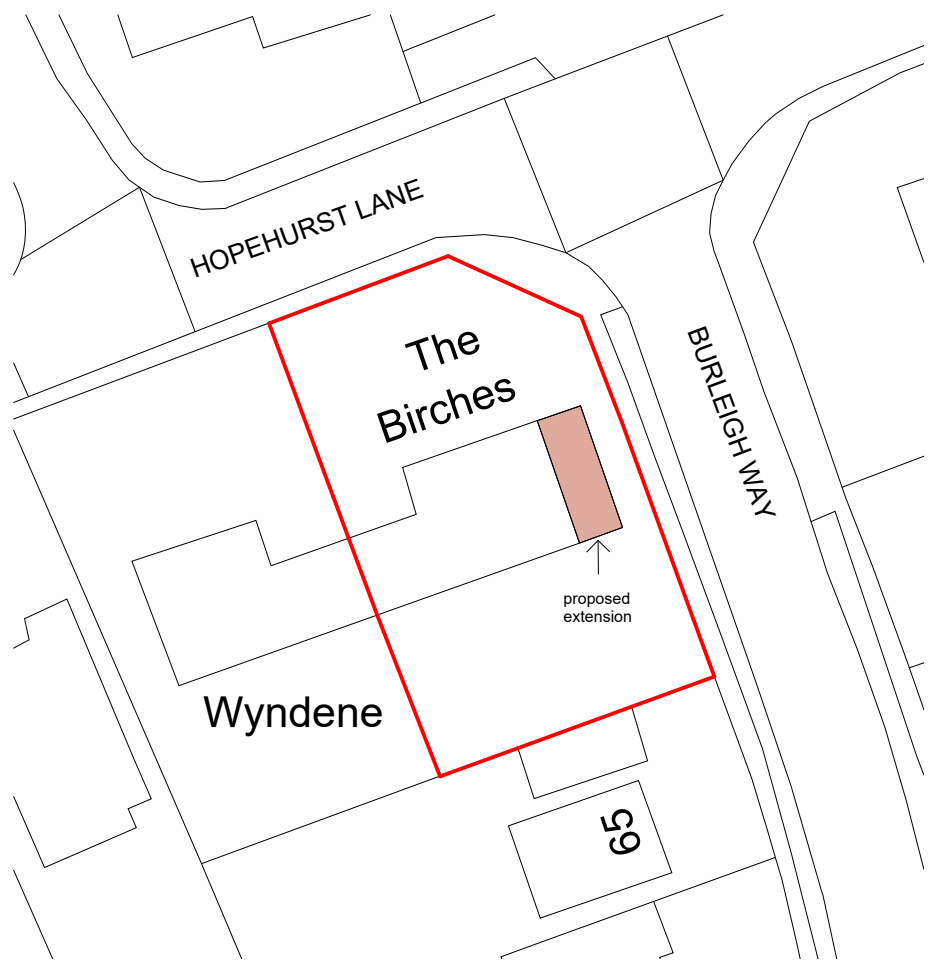


Block Plan Proposed
1 : 500

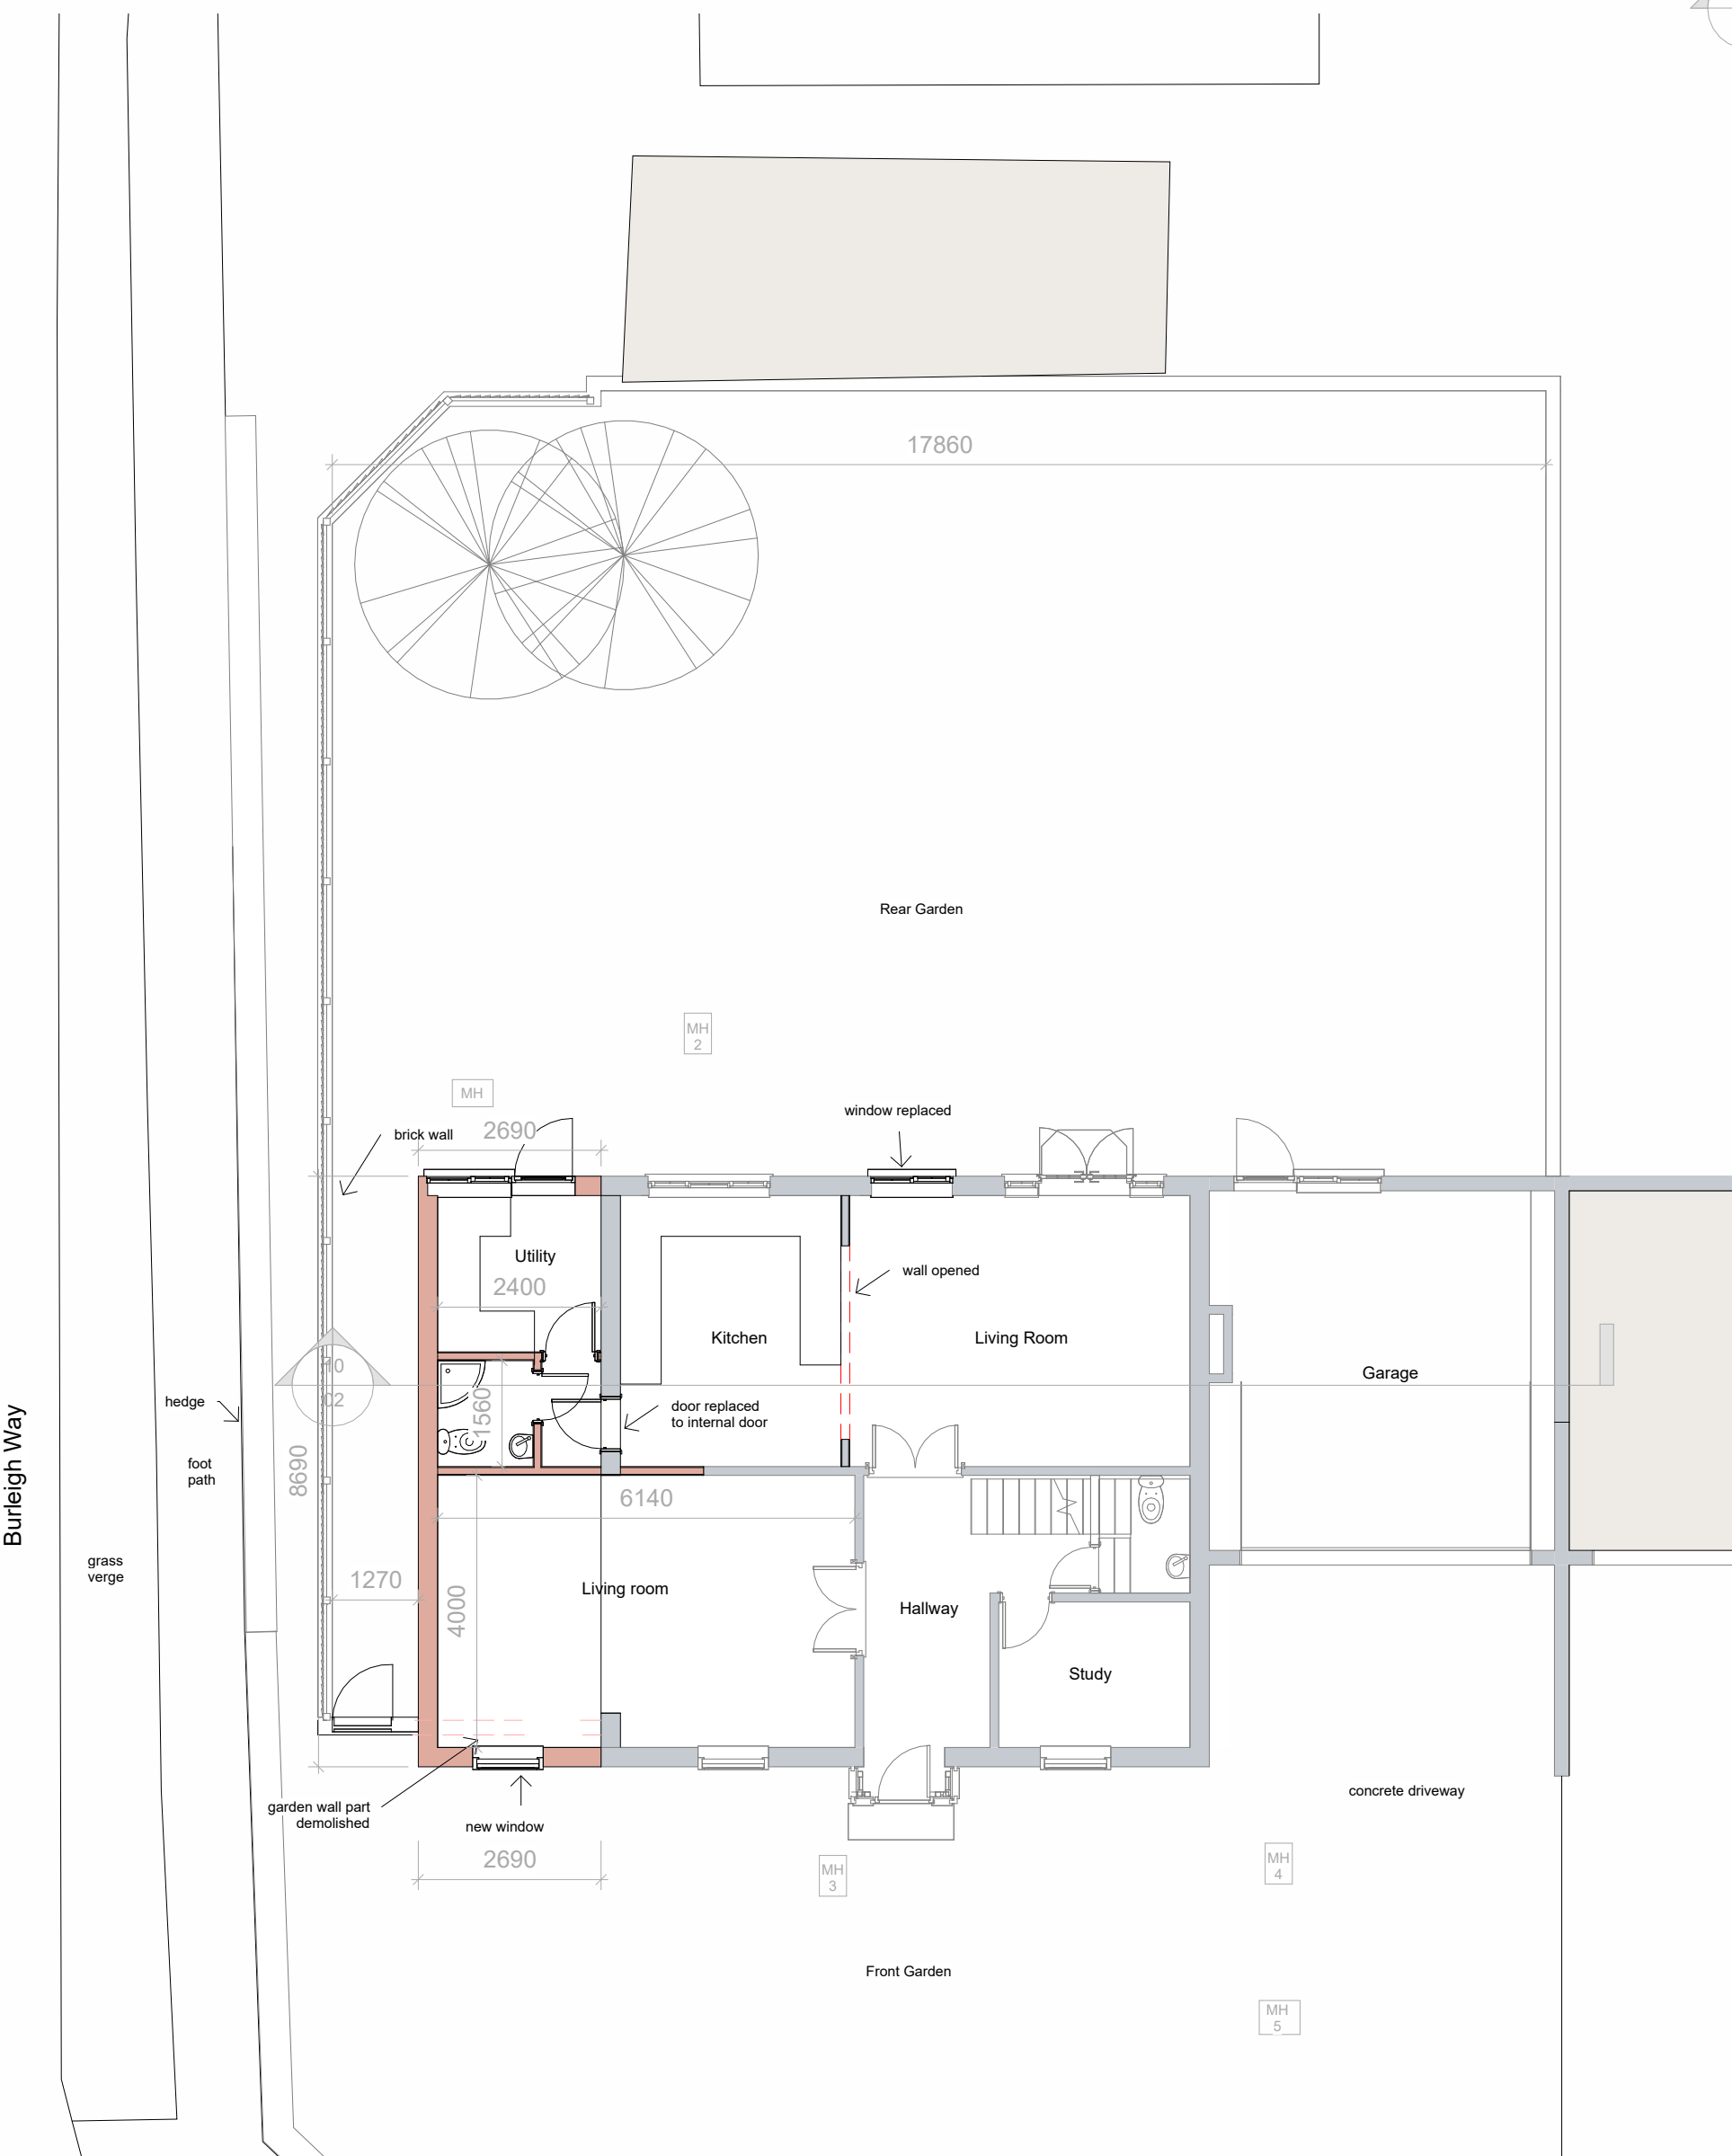


Ground Floor as Proposed
1 : 100

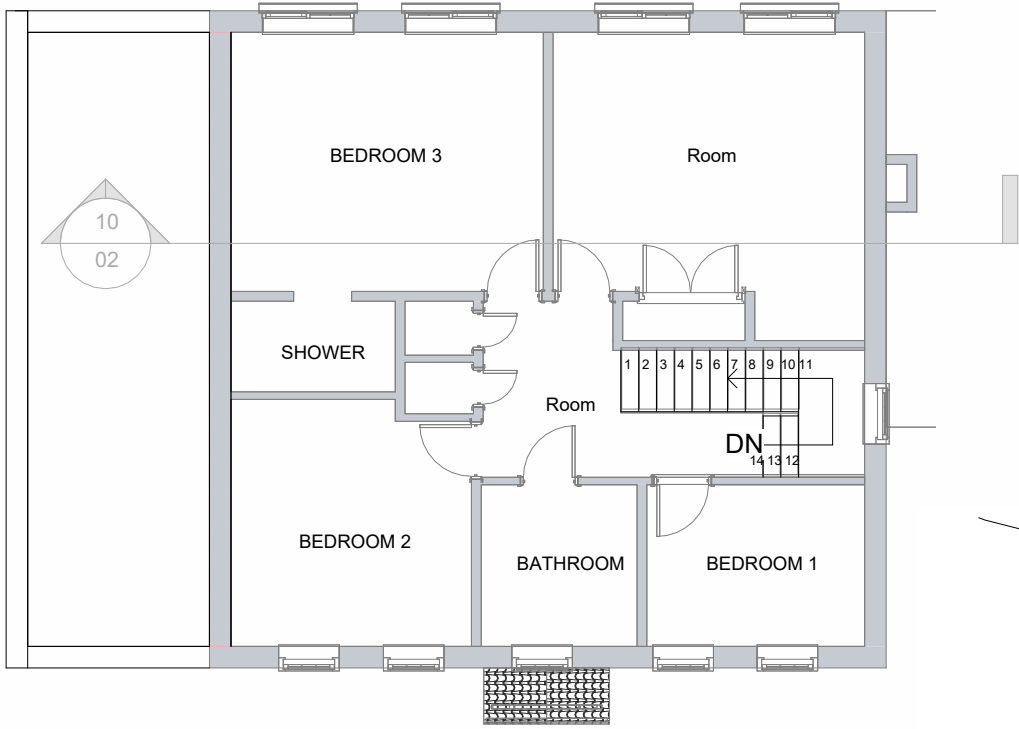

First Floor as Proposed
1 : 100

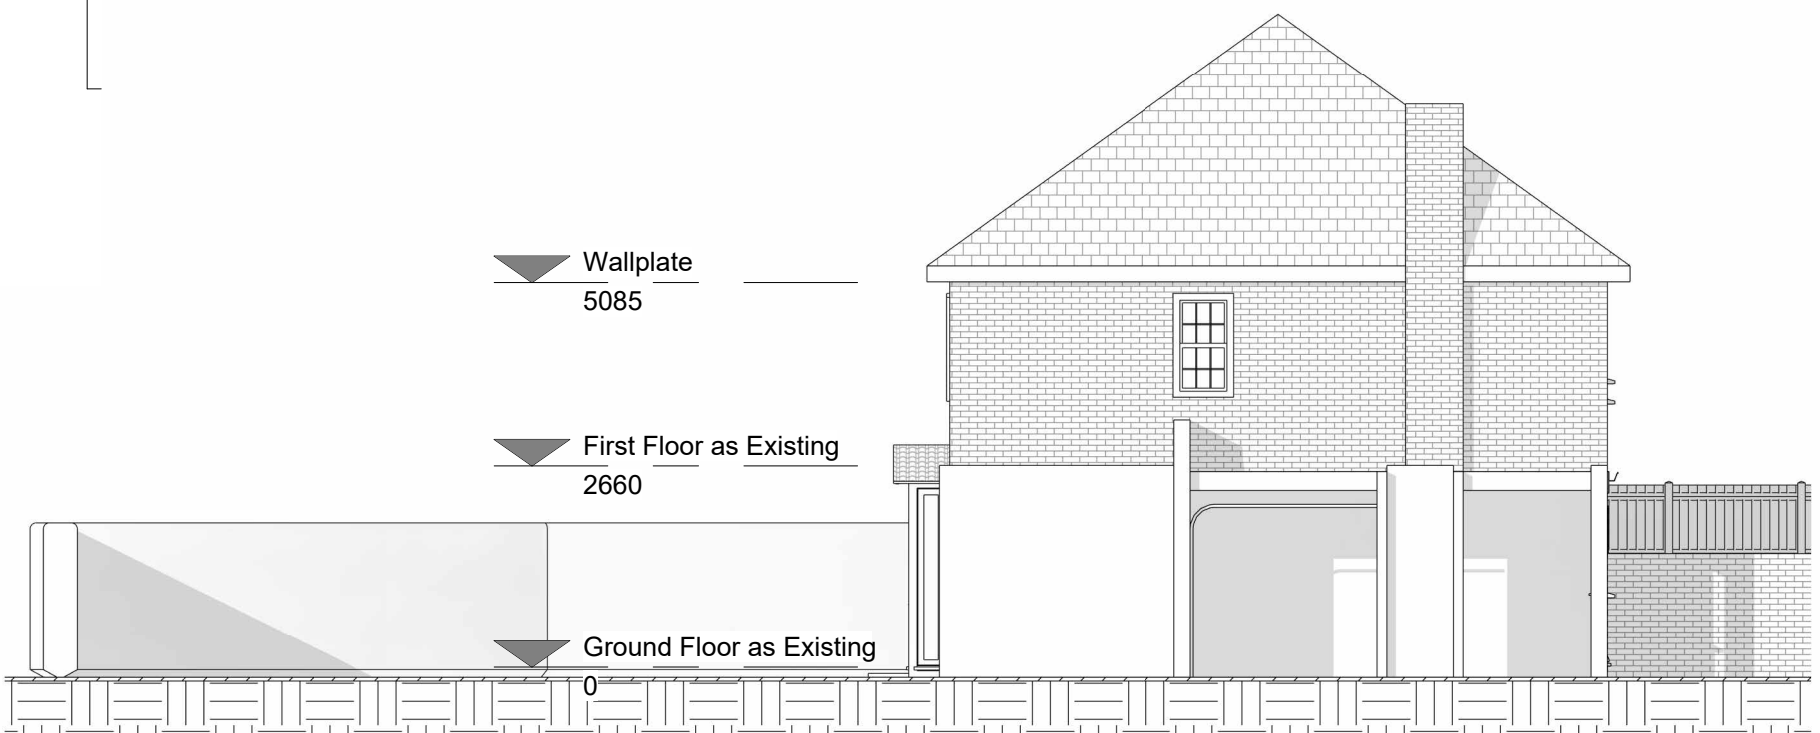

South West as Proposed
1 : 100

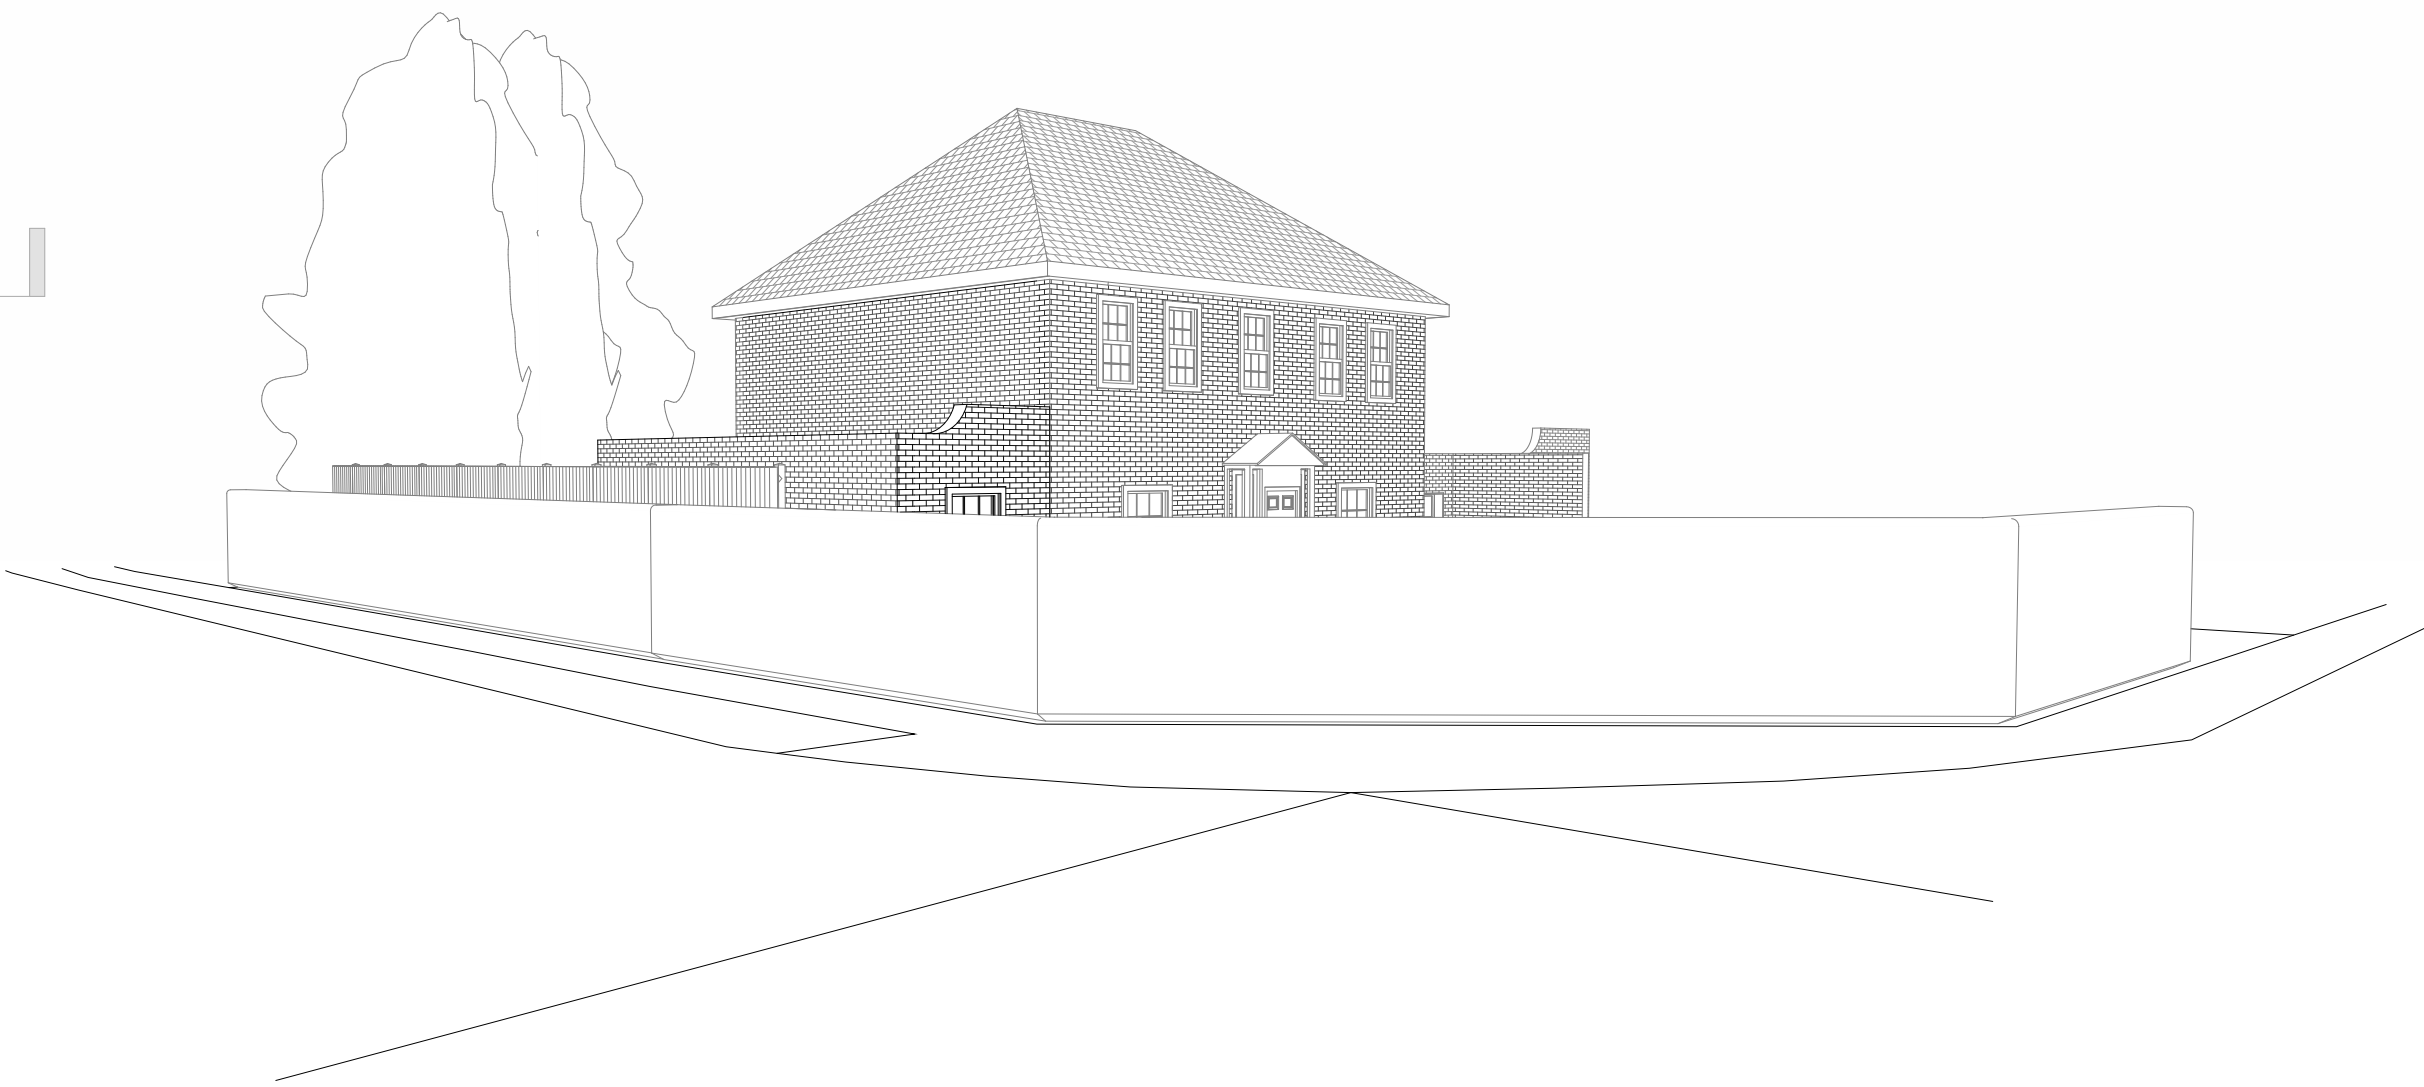

3D View as Proposed

B	25/6/026	Updated
A	07/05/26	Updated
Revision Number	Revision Date	Revision Description
Revision Schedule		
		
 info@rubixplanning.com		
 Call Us: 0333 444 0208		
 www.rubixplanning.com		
Registered Company in England & Wales. Company Number: 1613434 Registered Office: Marine House, 151 Western Road, Haywards Heath, West Sussex RH16 3UH		
client:	Mr & Mrs Rollings	
project:	Side Extension	
site:	The Birches Hophurst Lane Crawley Down RH10 4LJ	
drawing:	Drawings as Proposed	
scale:	As indicated	size: A1 by: TC
project:	2442	dwg: 02 rev: B