




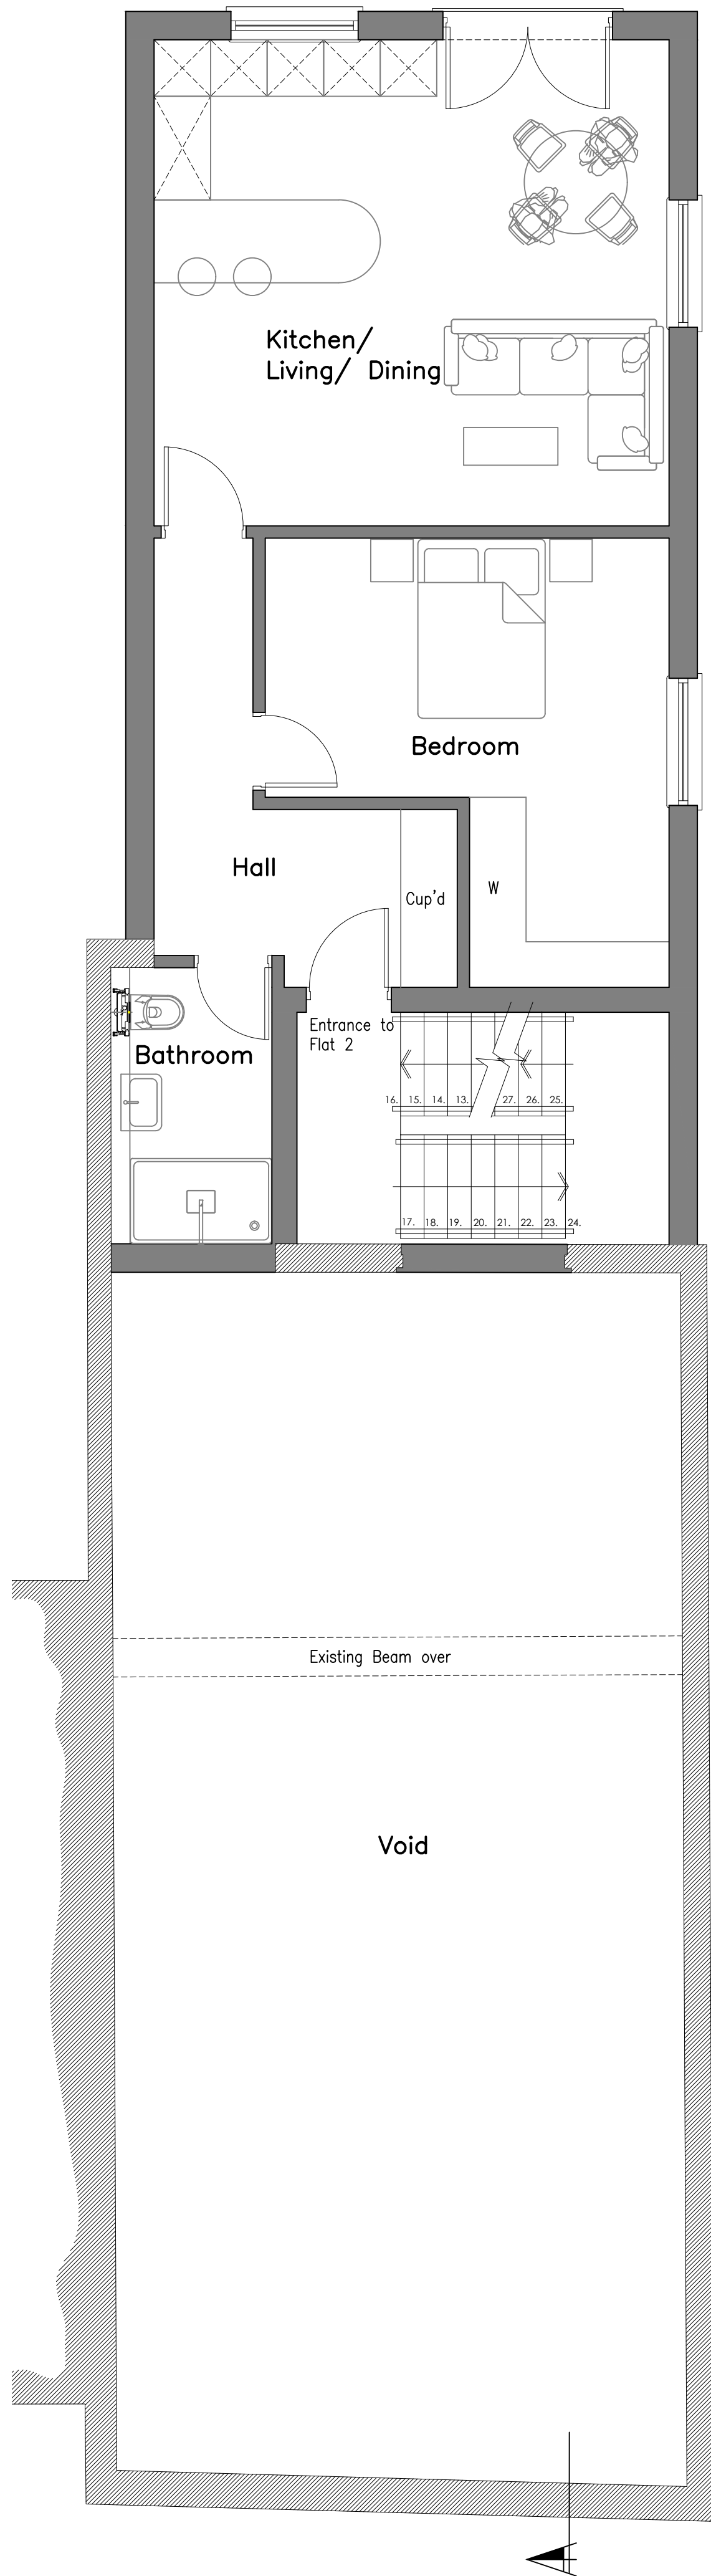


Flat Number	Location	Floor Area	No' of beds	No' of people
1	Lower Ground	54.9m ²	1	2
2	Upper Ground	59.7m ²	1	2
3	First	69.6m ²	2	3
4	First	59.7m ²	1	2
5	Second	92.1m ²	2	4

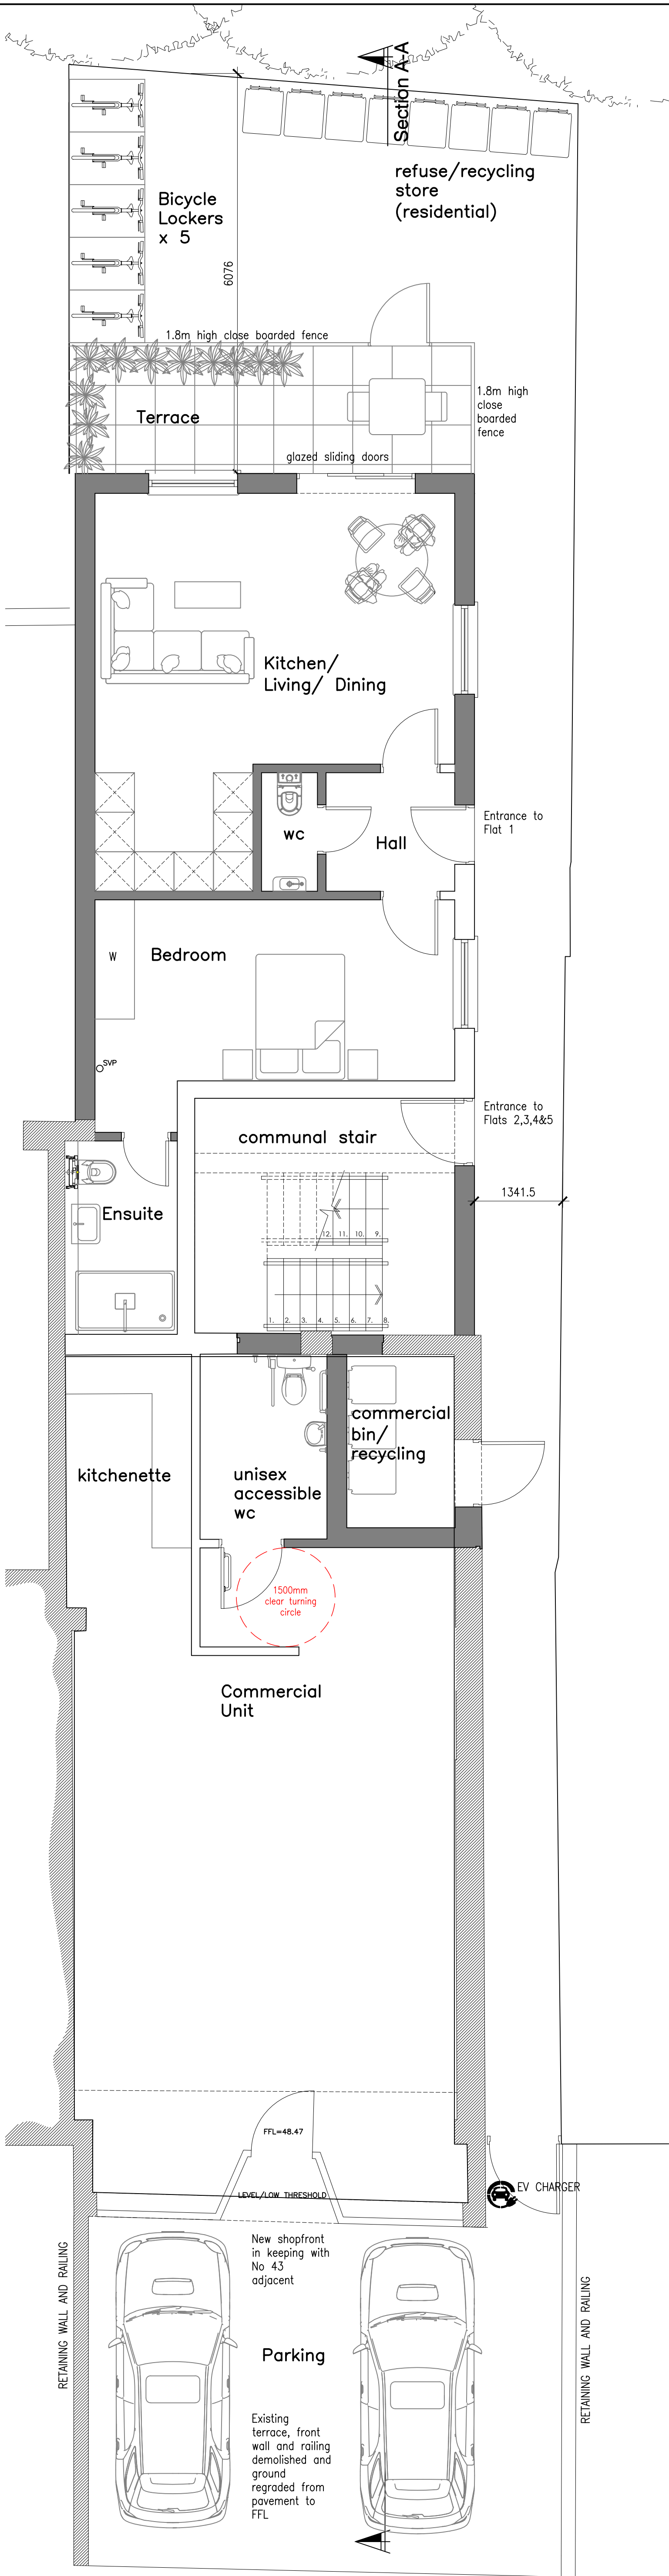

Scale In Metres

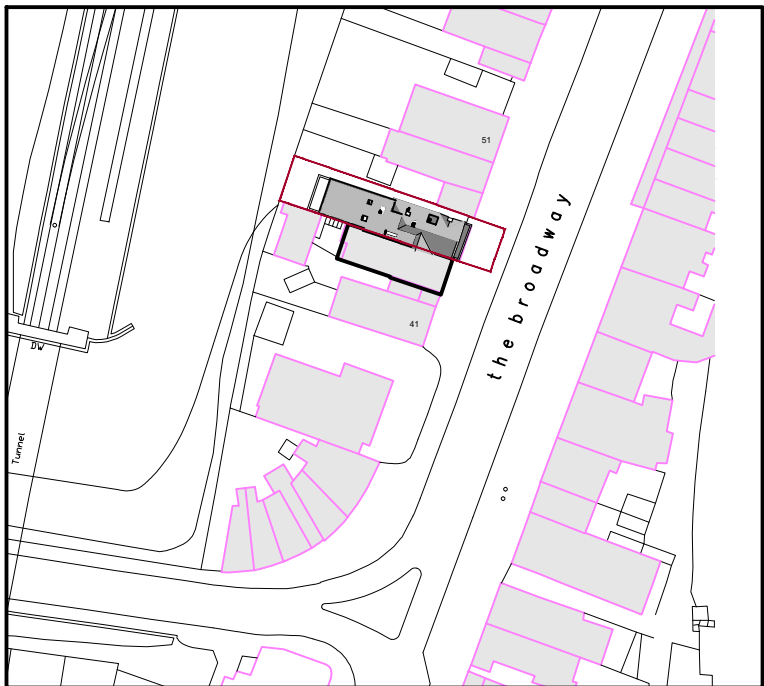

Scale In Metres

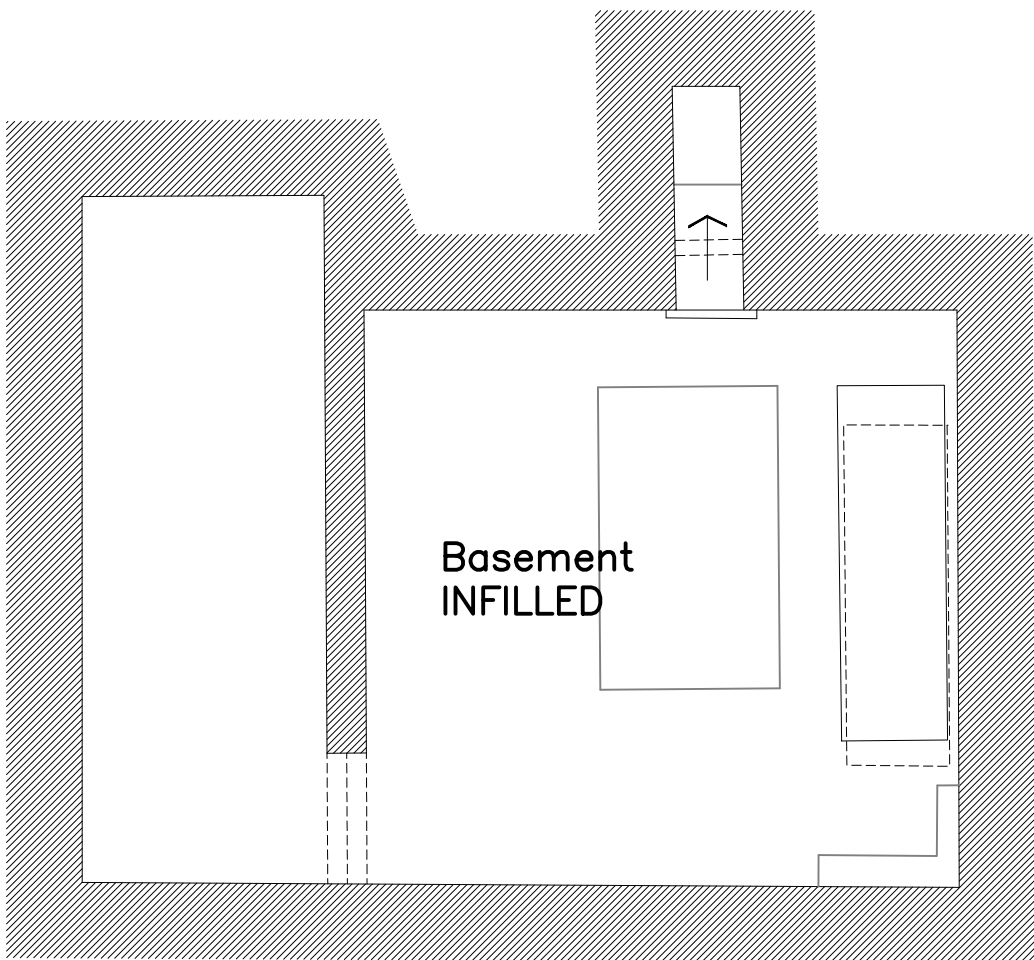

Basement Floor Plan 1:50

rev.	date	comment
amendments		
k aarchitects		
client Hammer It Homes Properties Ltd.		
job 45 Broadway Haywards Heath RH16 3AS		
drawing number 298.PL.01		
drawing title Proposed Lower & Upper GF plans, Location & Block Plans		
date Jan '25	scale/original sheet size Varies @ A1	RIBA work stage 3

Do not scale off drawing
Check all dimensions on site before all work is commenced
All ground levels and elevations to conform with current building regulations BS and CIP
© Copyright K|A Architects Ltd.
K|A architects limited
27 Ferndale Road
Haywards Heath
West Sussex RH16 1PZ
telephone 07712 449 562
email k|a.architects@gmail.com
www.k|aarchitects.co.uk
Company No. 638821
Registered Office
27 Ferndale Road,
Haywards Heath,
West Sussex RH16 1PZ