
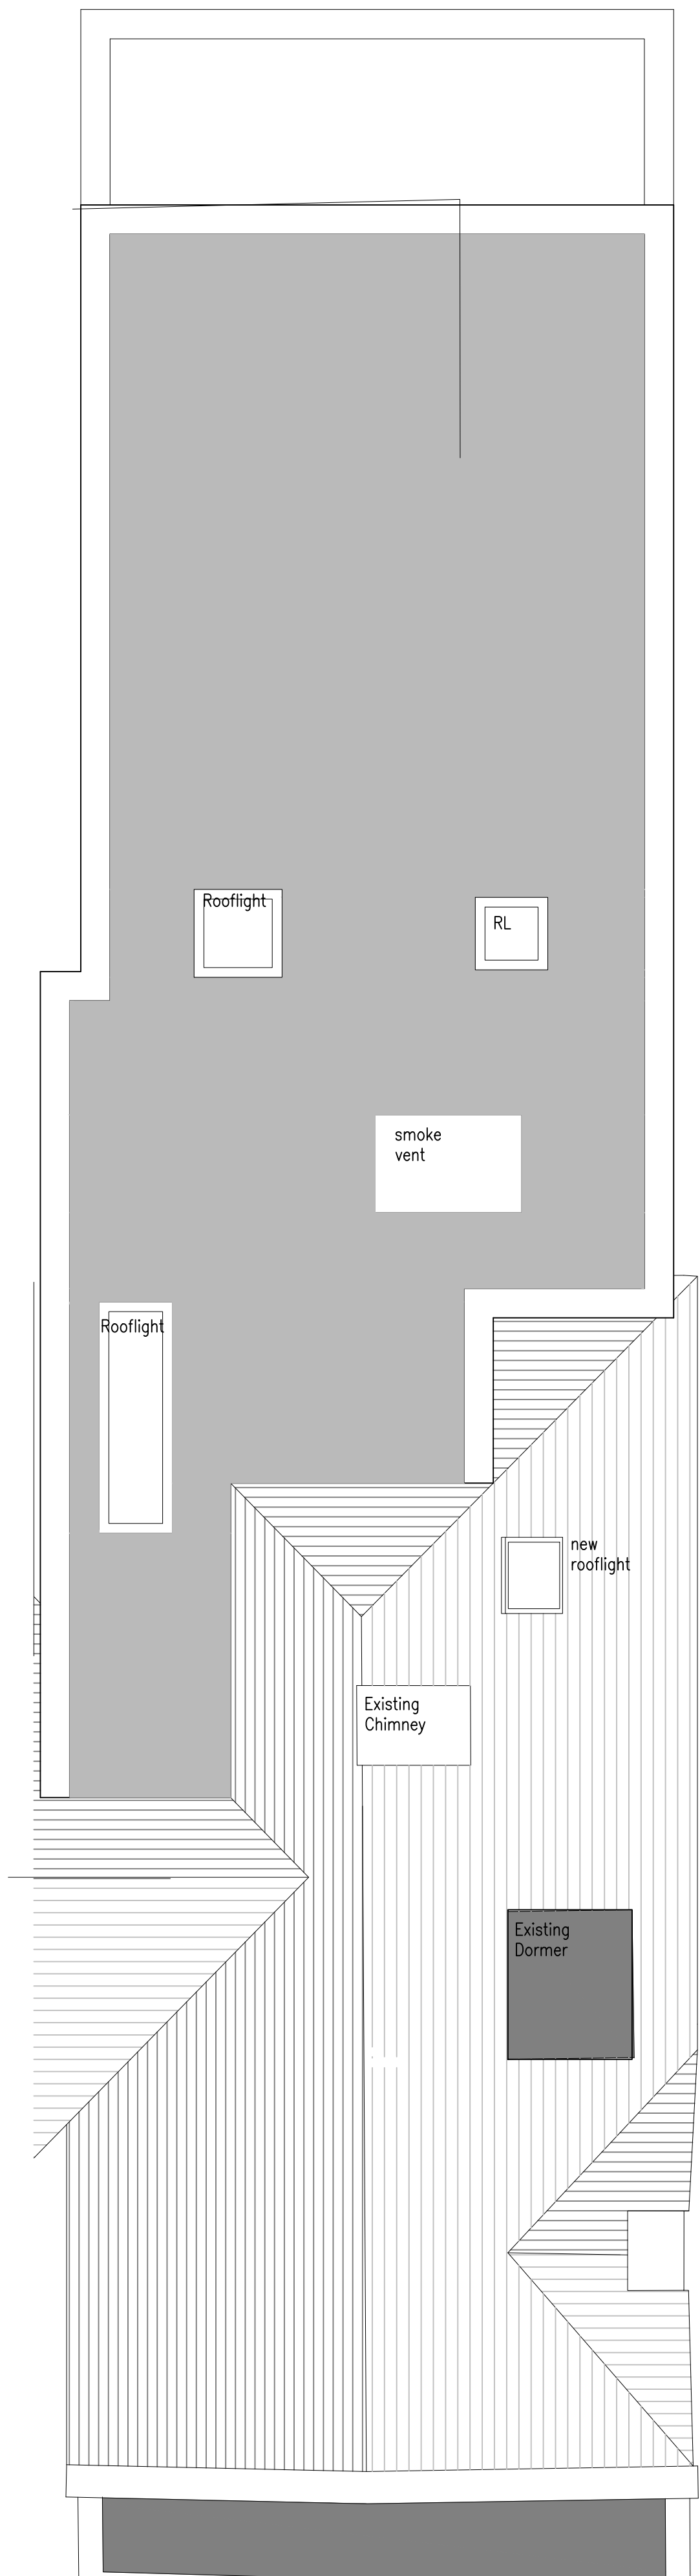
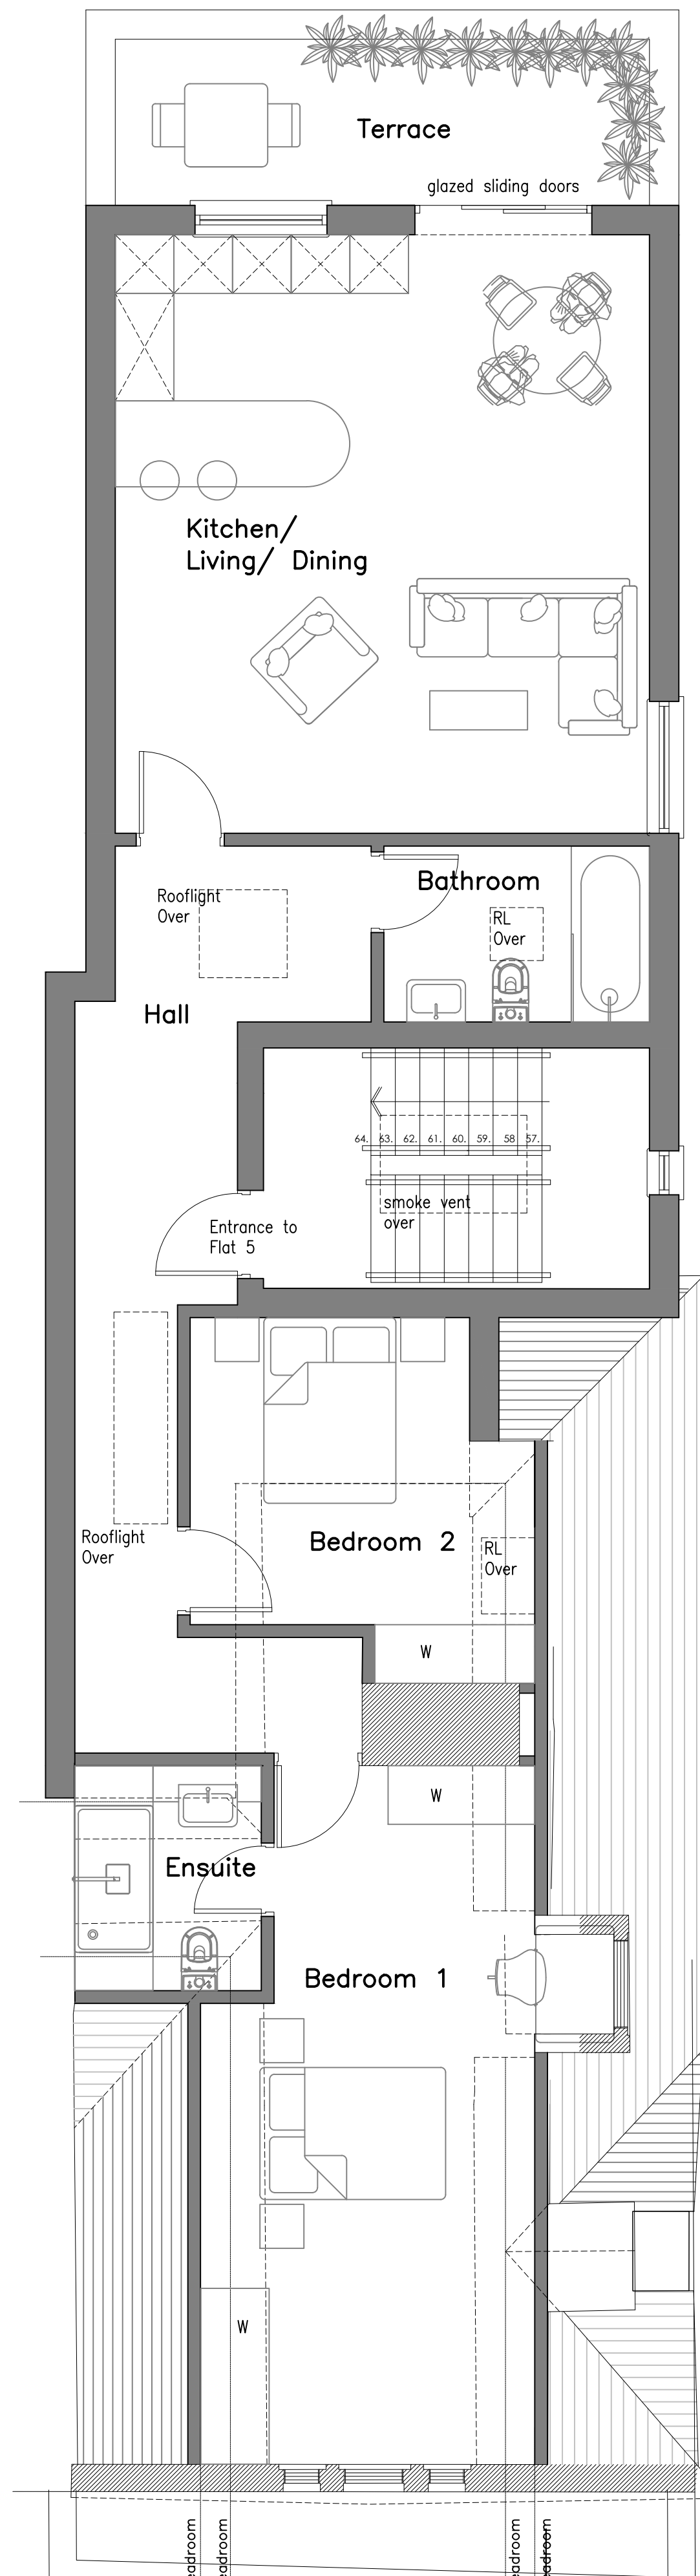


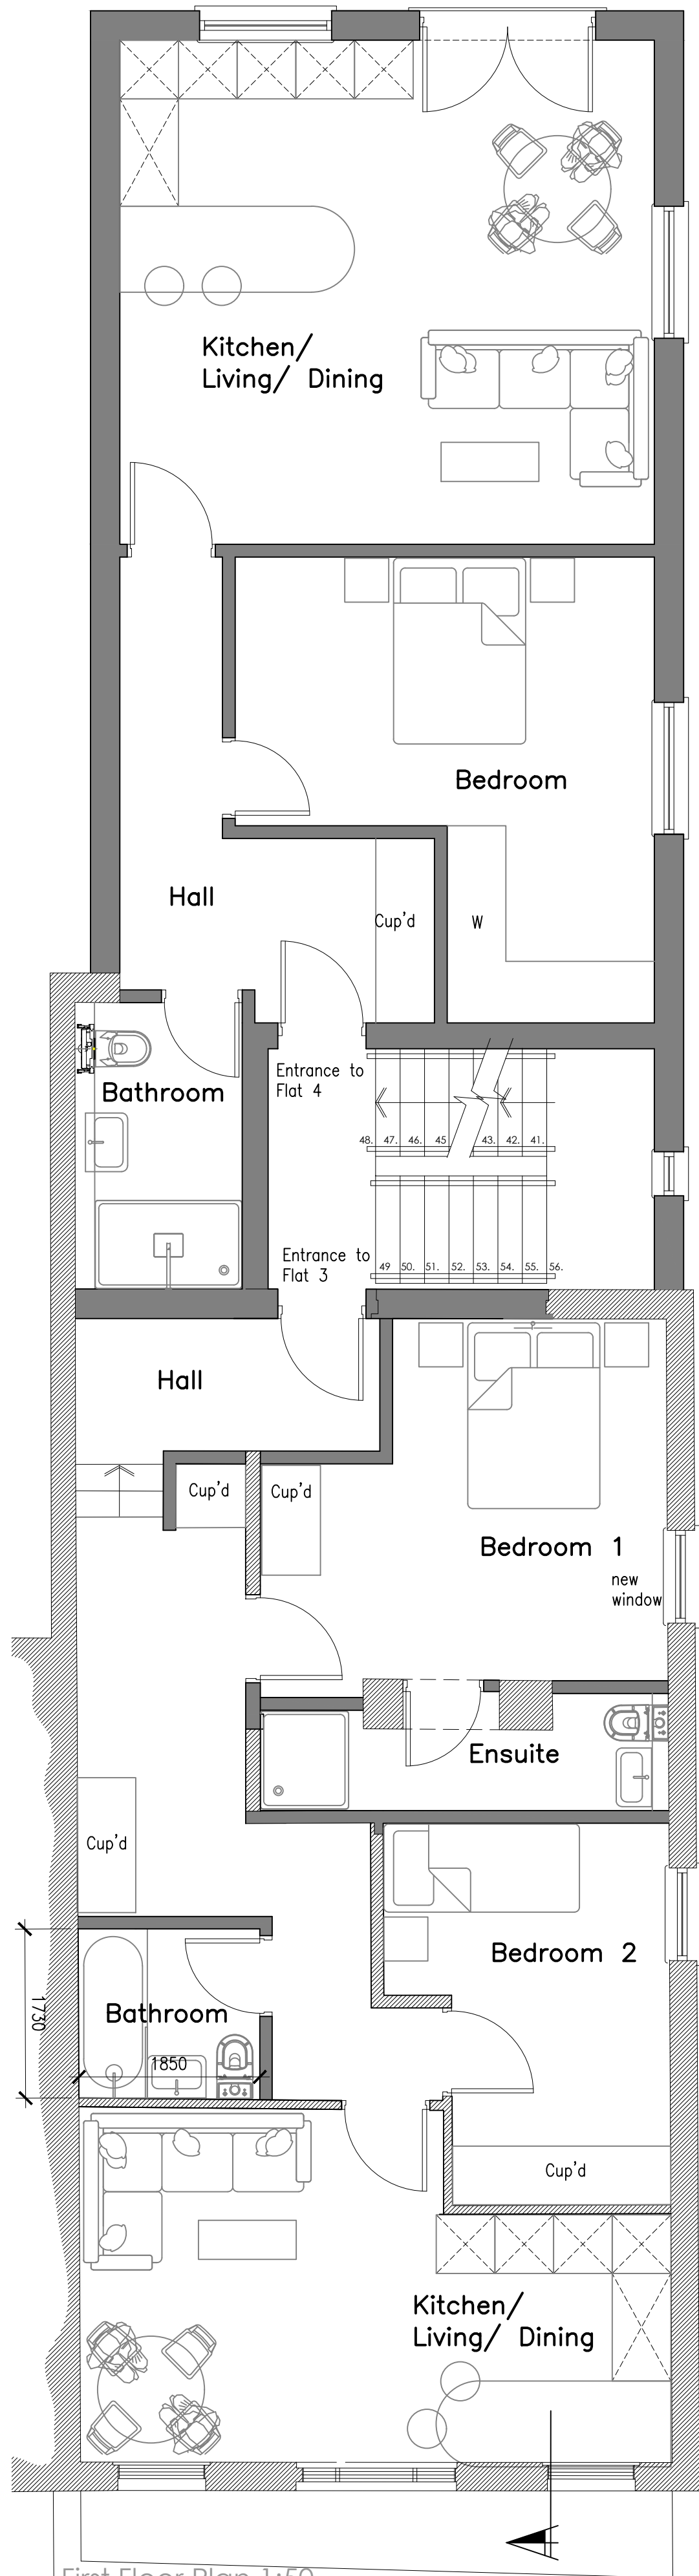

Flat Number	Location	Floor Area	No' of beds	No' of people
1	Lower Ground	54.9m ²	1	2
2	Upper Ground	59.7m ²	1	2
3	First	69.6m ²	2	3
4	First	59.7m ²	1	2
5	Second	92.1m ²	2	4

rev. | date | comment

amendments

client

Hammer It Homes Properties Ltd.

job

45 Broadway
Haywards Heath
RH16 3AS

drawing number

298.PL.02

drawing title

Proposed 1st & 2nd Floor
Plans & Roof Plan

date

Jan '25

scale/original sheet size

1:50 @ A1

RIBA work stage

3

Do not scale off drawing

Check all dimensions on site before all work is commenced

All goods materials workmanship to conform with current building regulations BS5 and CDM

© Copyright KLA Architects Ltd.

Kla architects limited

27 Parkside Road

Haywards Heath

West Sussex RH16 1PJ

telephone 07712 649 542

email kla.architects@gmail.com

www.klaarchitects.co.uk

Company No. 6538521

Registered Office

27 Parkside Road,

Haywards Heath, RH16 1PJ