




Front (Street) Elevation (1:50)

external ground
levels regraded

Windows and glazed doors in Black
frames
Eternit slate cladding to upper floor
walls
RWP & hoppers in Black pvc-u

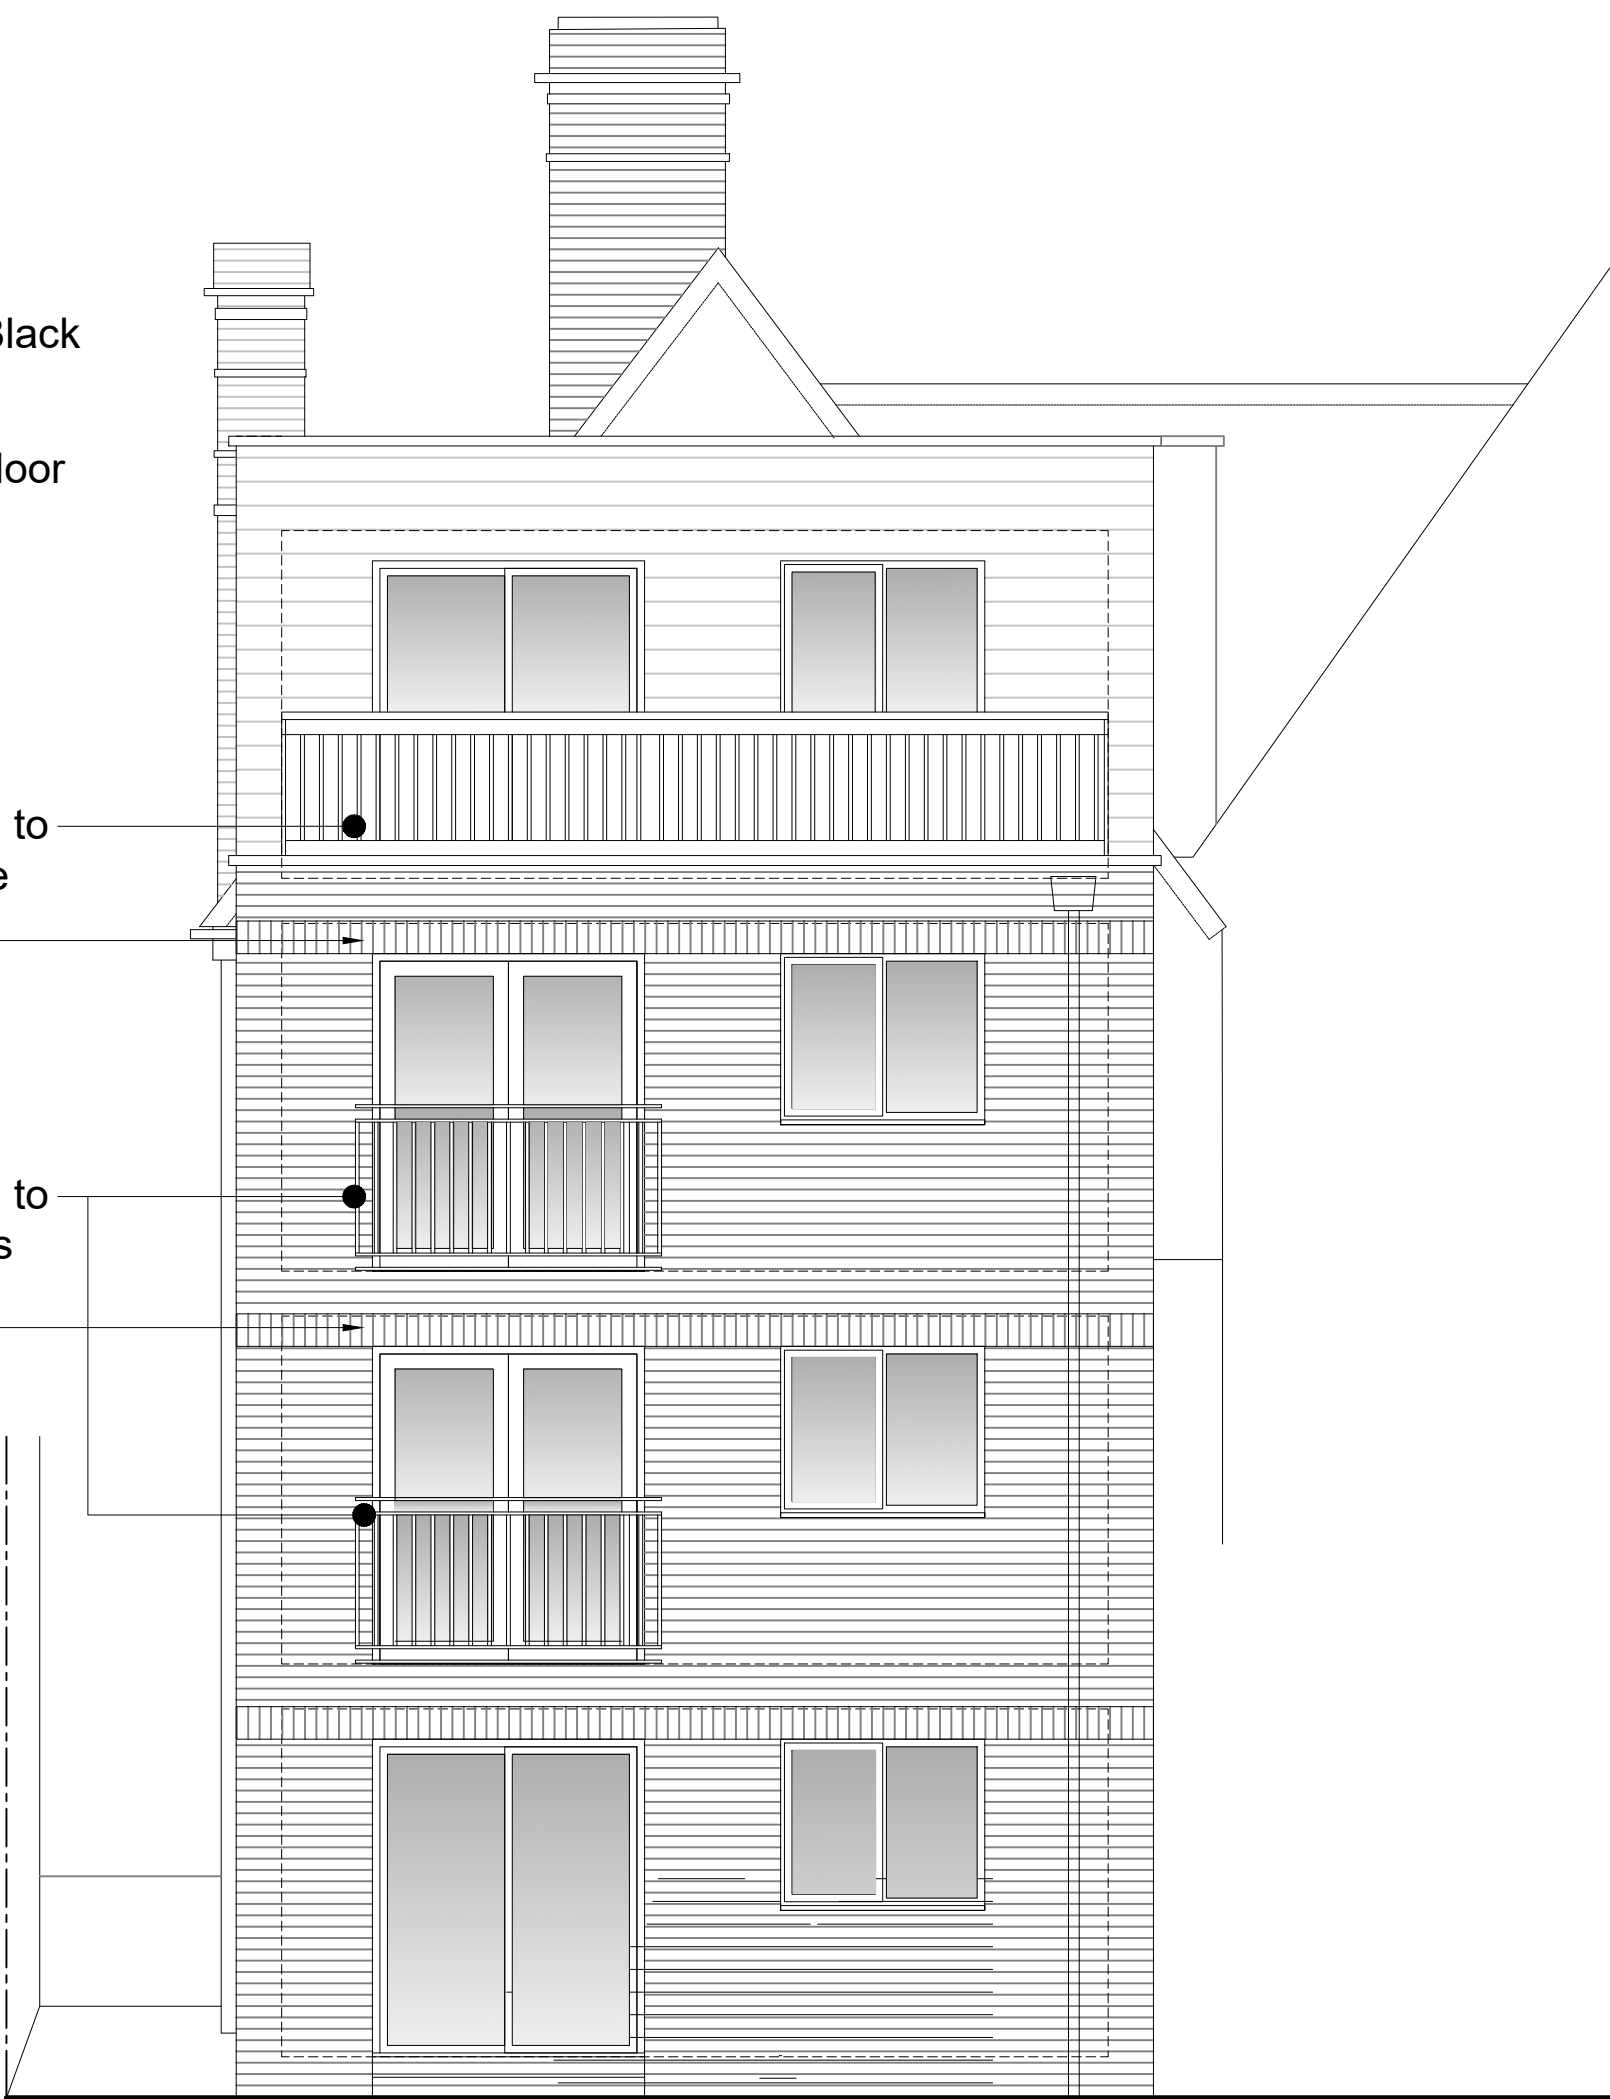

metal guarding to
parapet/terrace
soldier course
detailing

metal guarding to
Juliet balconies
soldier course
detailing

Rear Elevation (1:50)



Side Elevation 1:50

external gate

Scale 1:50

external ground
levels regraded

Scale In Metres

external gate
for residential property

fibre cement slates

metal balustrade

black frame
windows

face brickwork

contrasting soldier
course brickwork

face brickwork

rev.	date	comment
amendments		
klaarchitects		
client Hammer It Homes Properties Ltd.		
job 45 Broadway Haywards Heath RH16 3AS		
drawing number 298.PL.04		
drawing title Proposed Elevations		
date Jan'25	scale/original sheet size 1:50 @ A1	RIBA work stage 3
Do not scale off drawing Check all dimensions on site before all work is commenced All goods materials workmanship to conform with current building regulations BS and CDM © Copyright KLA Architects Ltd. KLA architects limited 27 Parkside Road Haywards Heath West Sussex BN16 1PU telephone 07712 649 542 email kla.architects@gmail.com www.klaarchitects.co.uk Registered Office 27 Parkside Road Haywards Heath West Sussex BN16 1PU Company No. 6538521		