


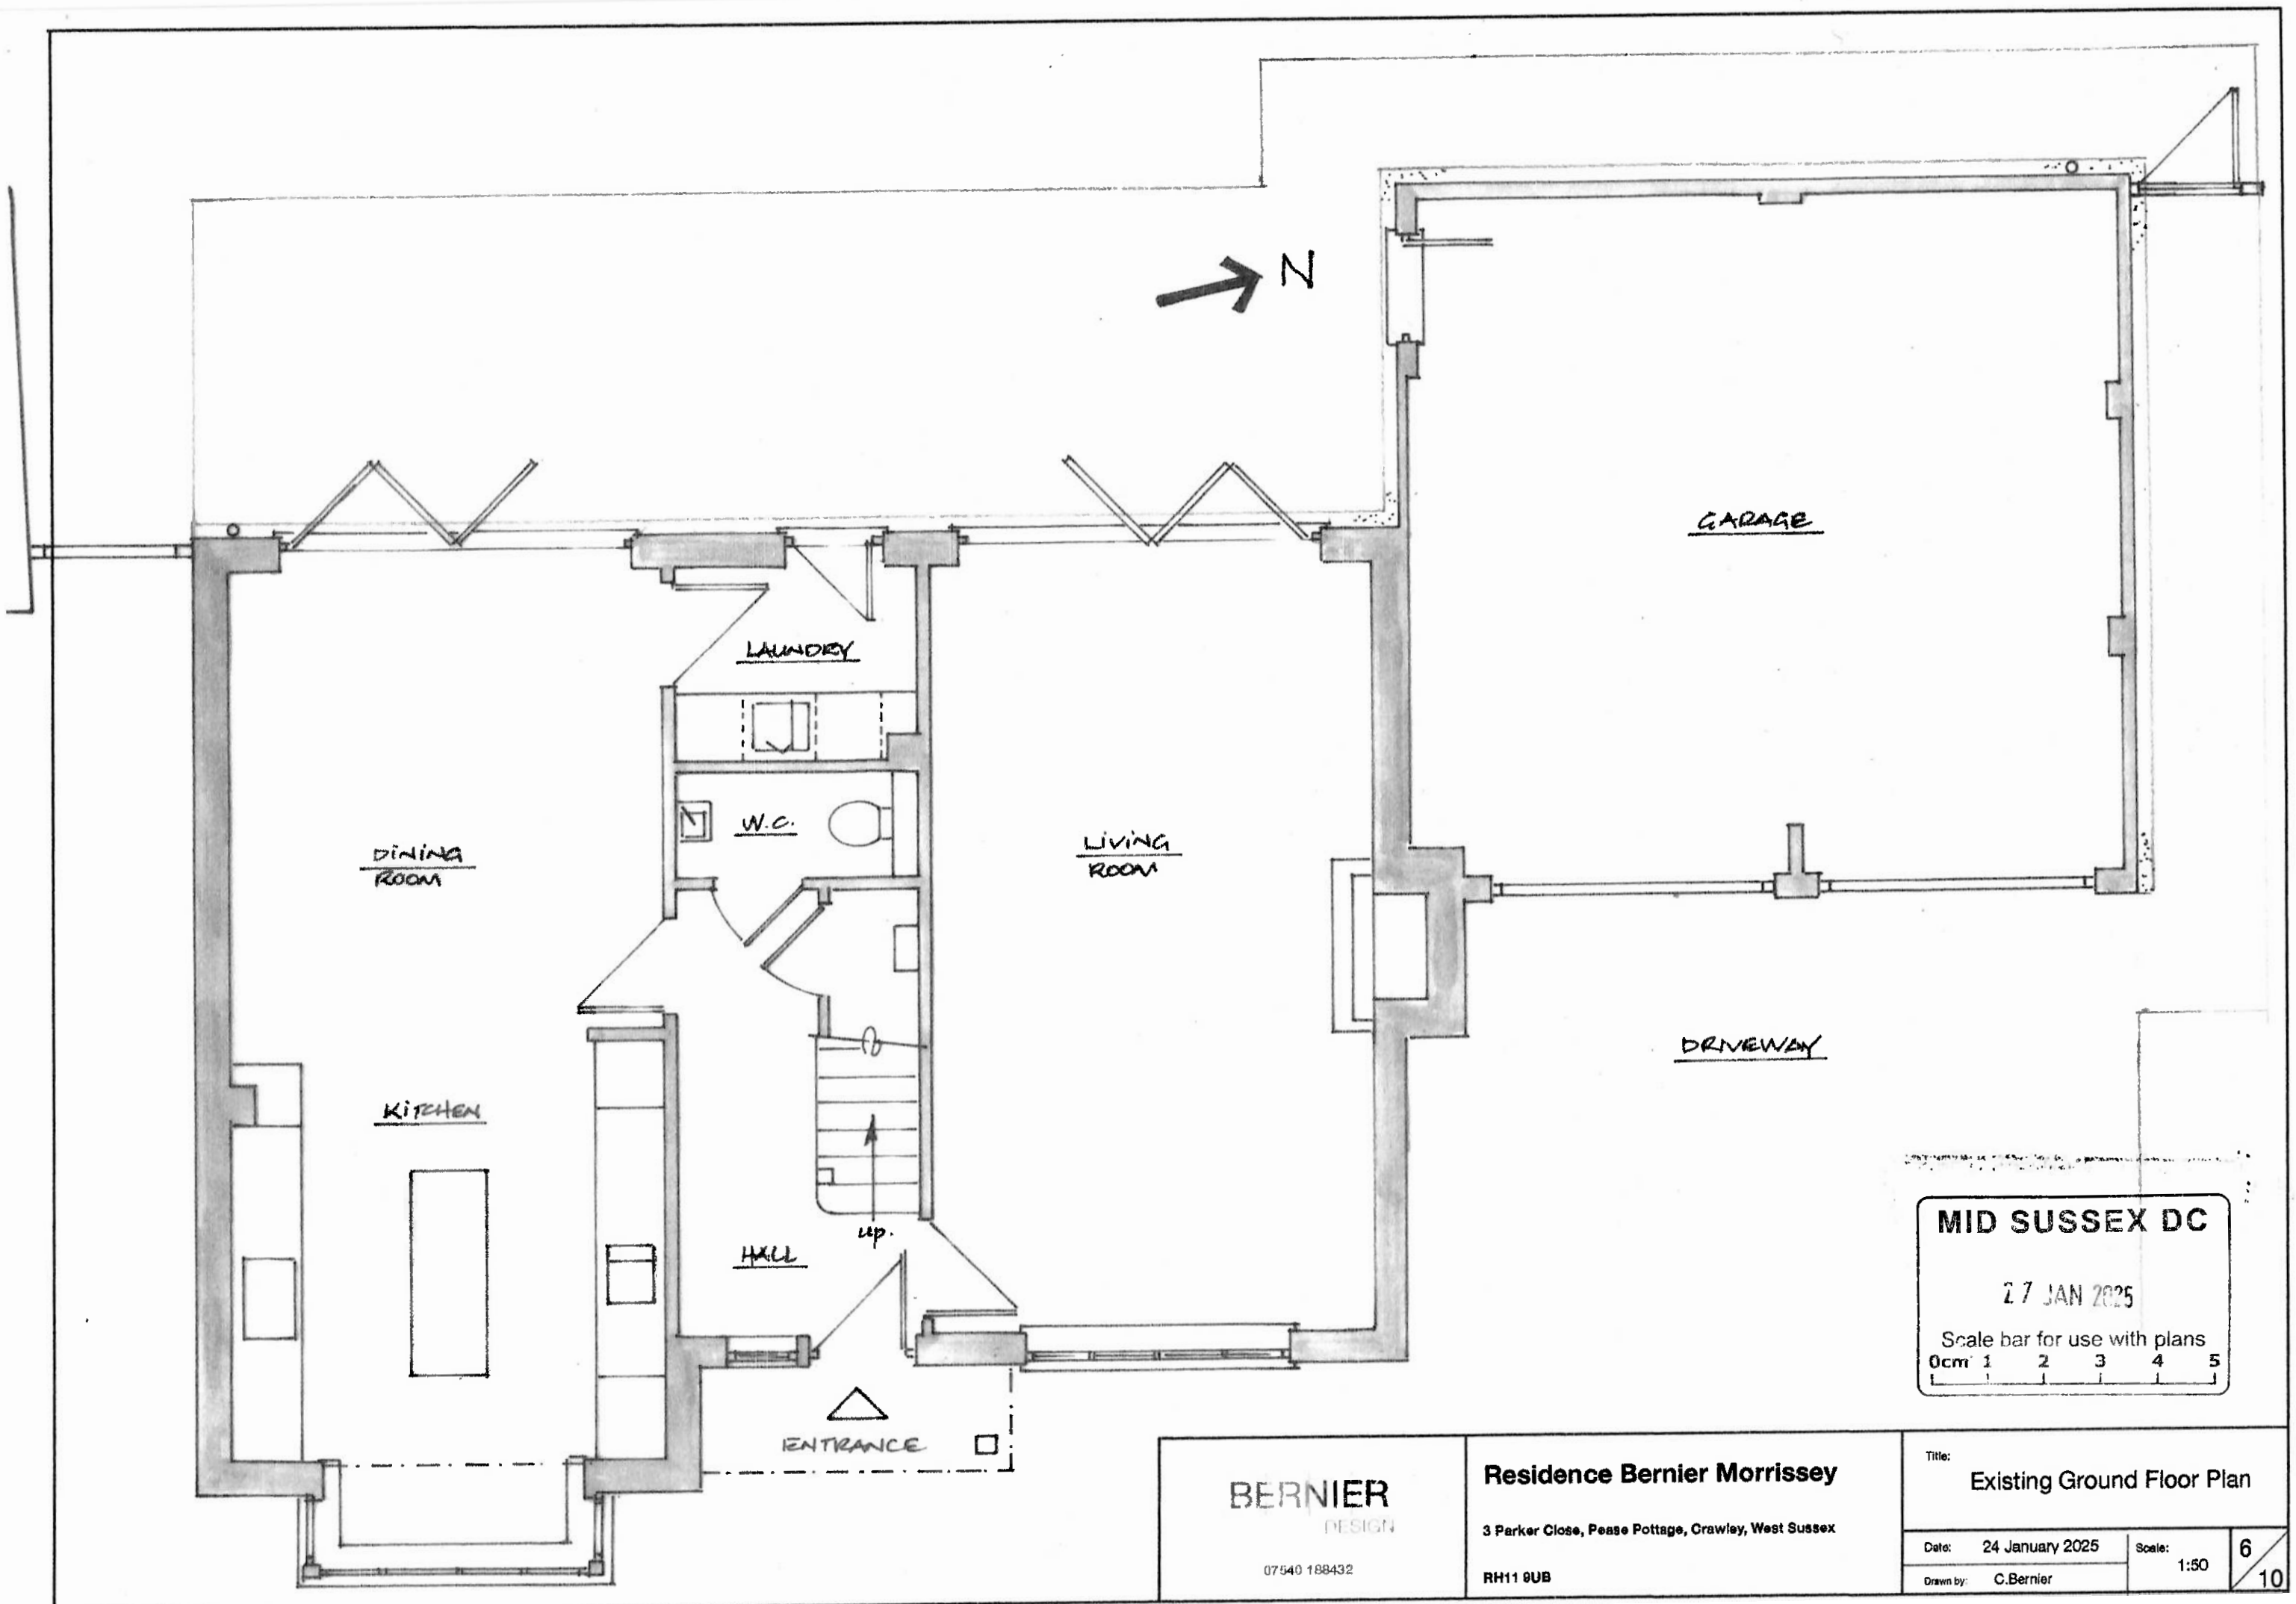

BERNIER
DESIGN

07540 188432

Residence Bernier Morrissey

3 Parker Close, Pease Pottage, Crawley, West Sussex

RH11 9UB

MID SUSSEX DC

27 JAN 2025

Scale bar for use with plans
0cm 1 2 3 4 5

Title: Existing Ground Floor Plan

Date: 24 January 2025

Drawn by: C. Bernier

Scale: 1:50

6
10