



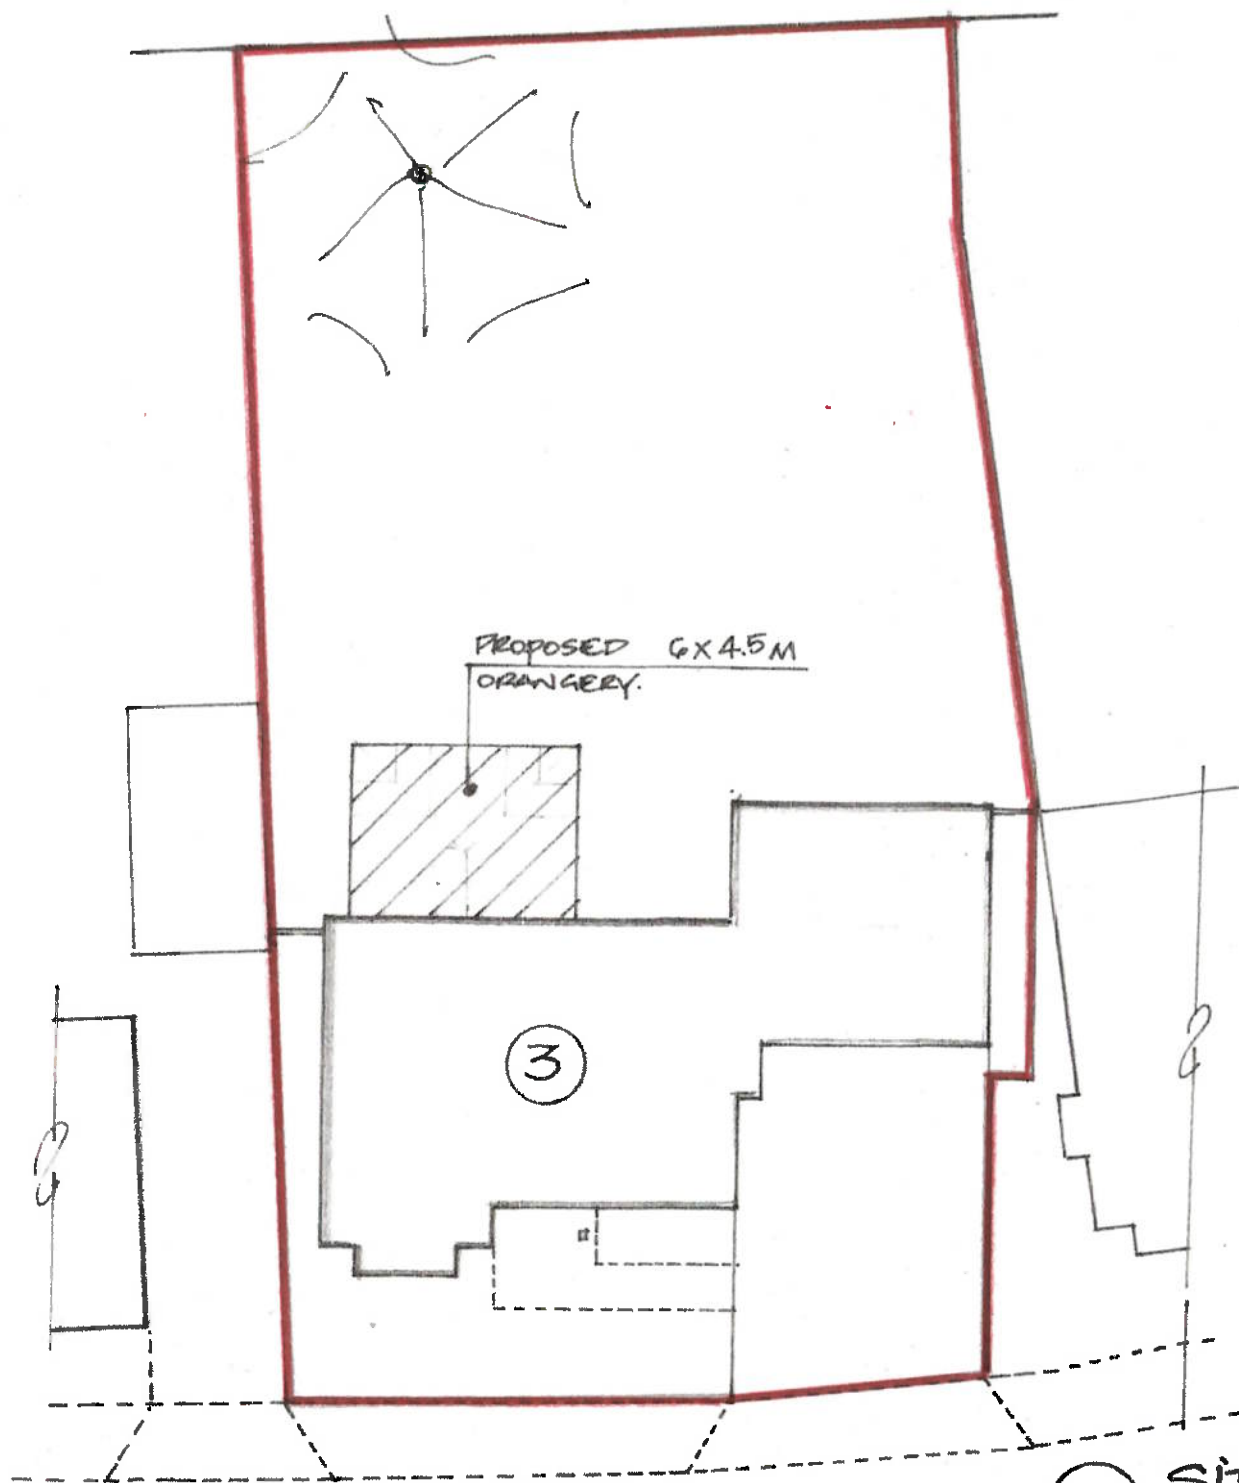

LOCATION PLAN
SCALE: 1:1250

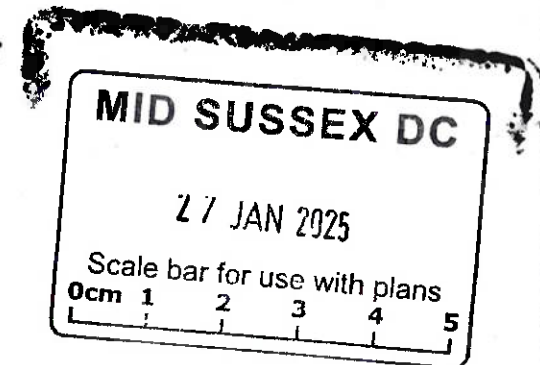

SITE PLAN
SCALE 1:200

PARKER CLOSE

BERNIER
DESIGN

07540 188432

Residence Bernier Morrissey

3 Parker Close, Pease Pottage, Crawley, West Sussex

RH11 9UB

Title: Localisation Plan

Site Plan

Date: 24 January 2025

Drawn by: C. Bernier

Scale: 1:1250

1:200

1

10