


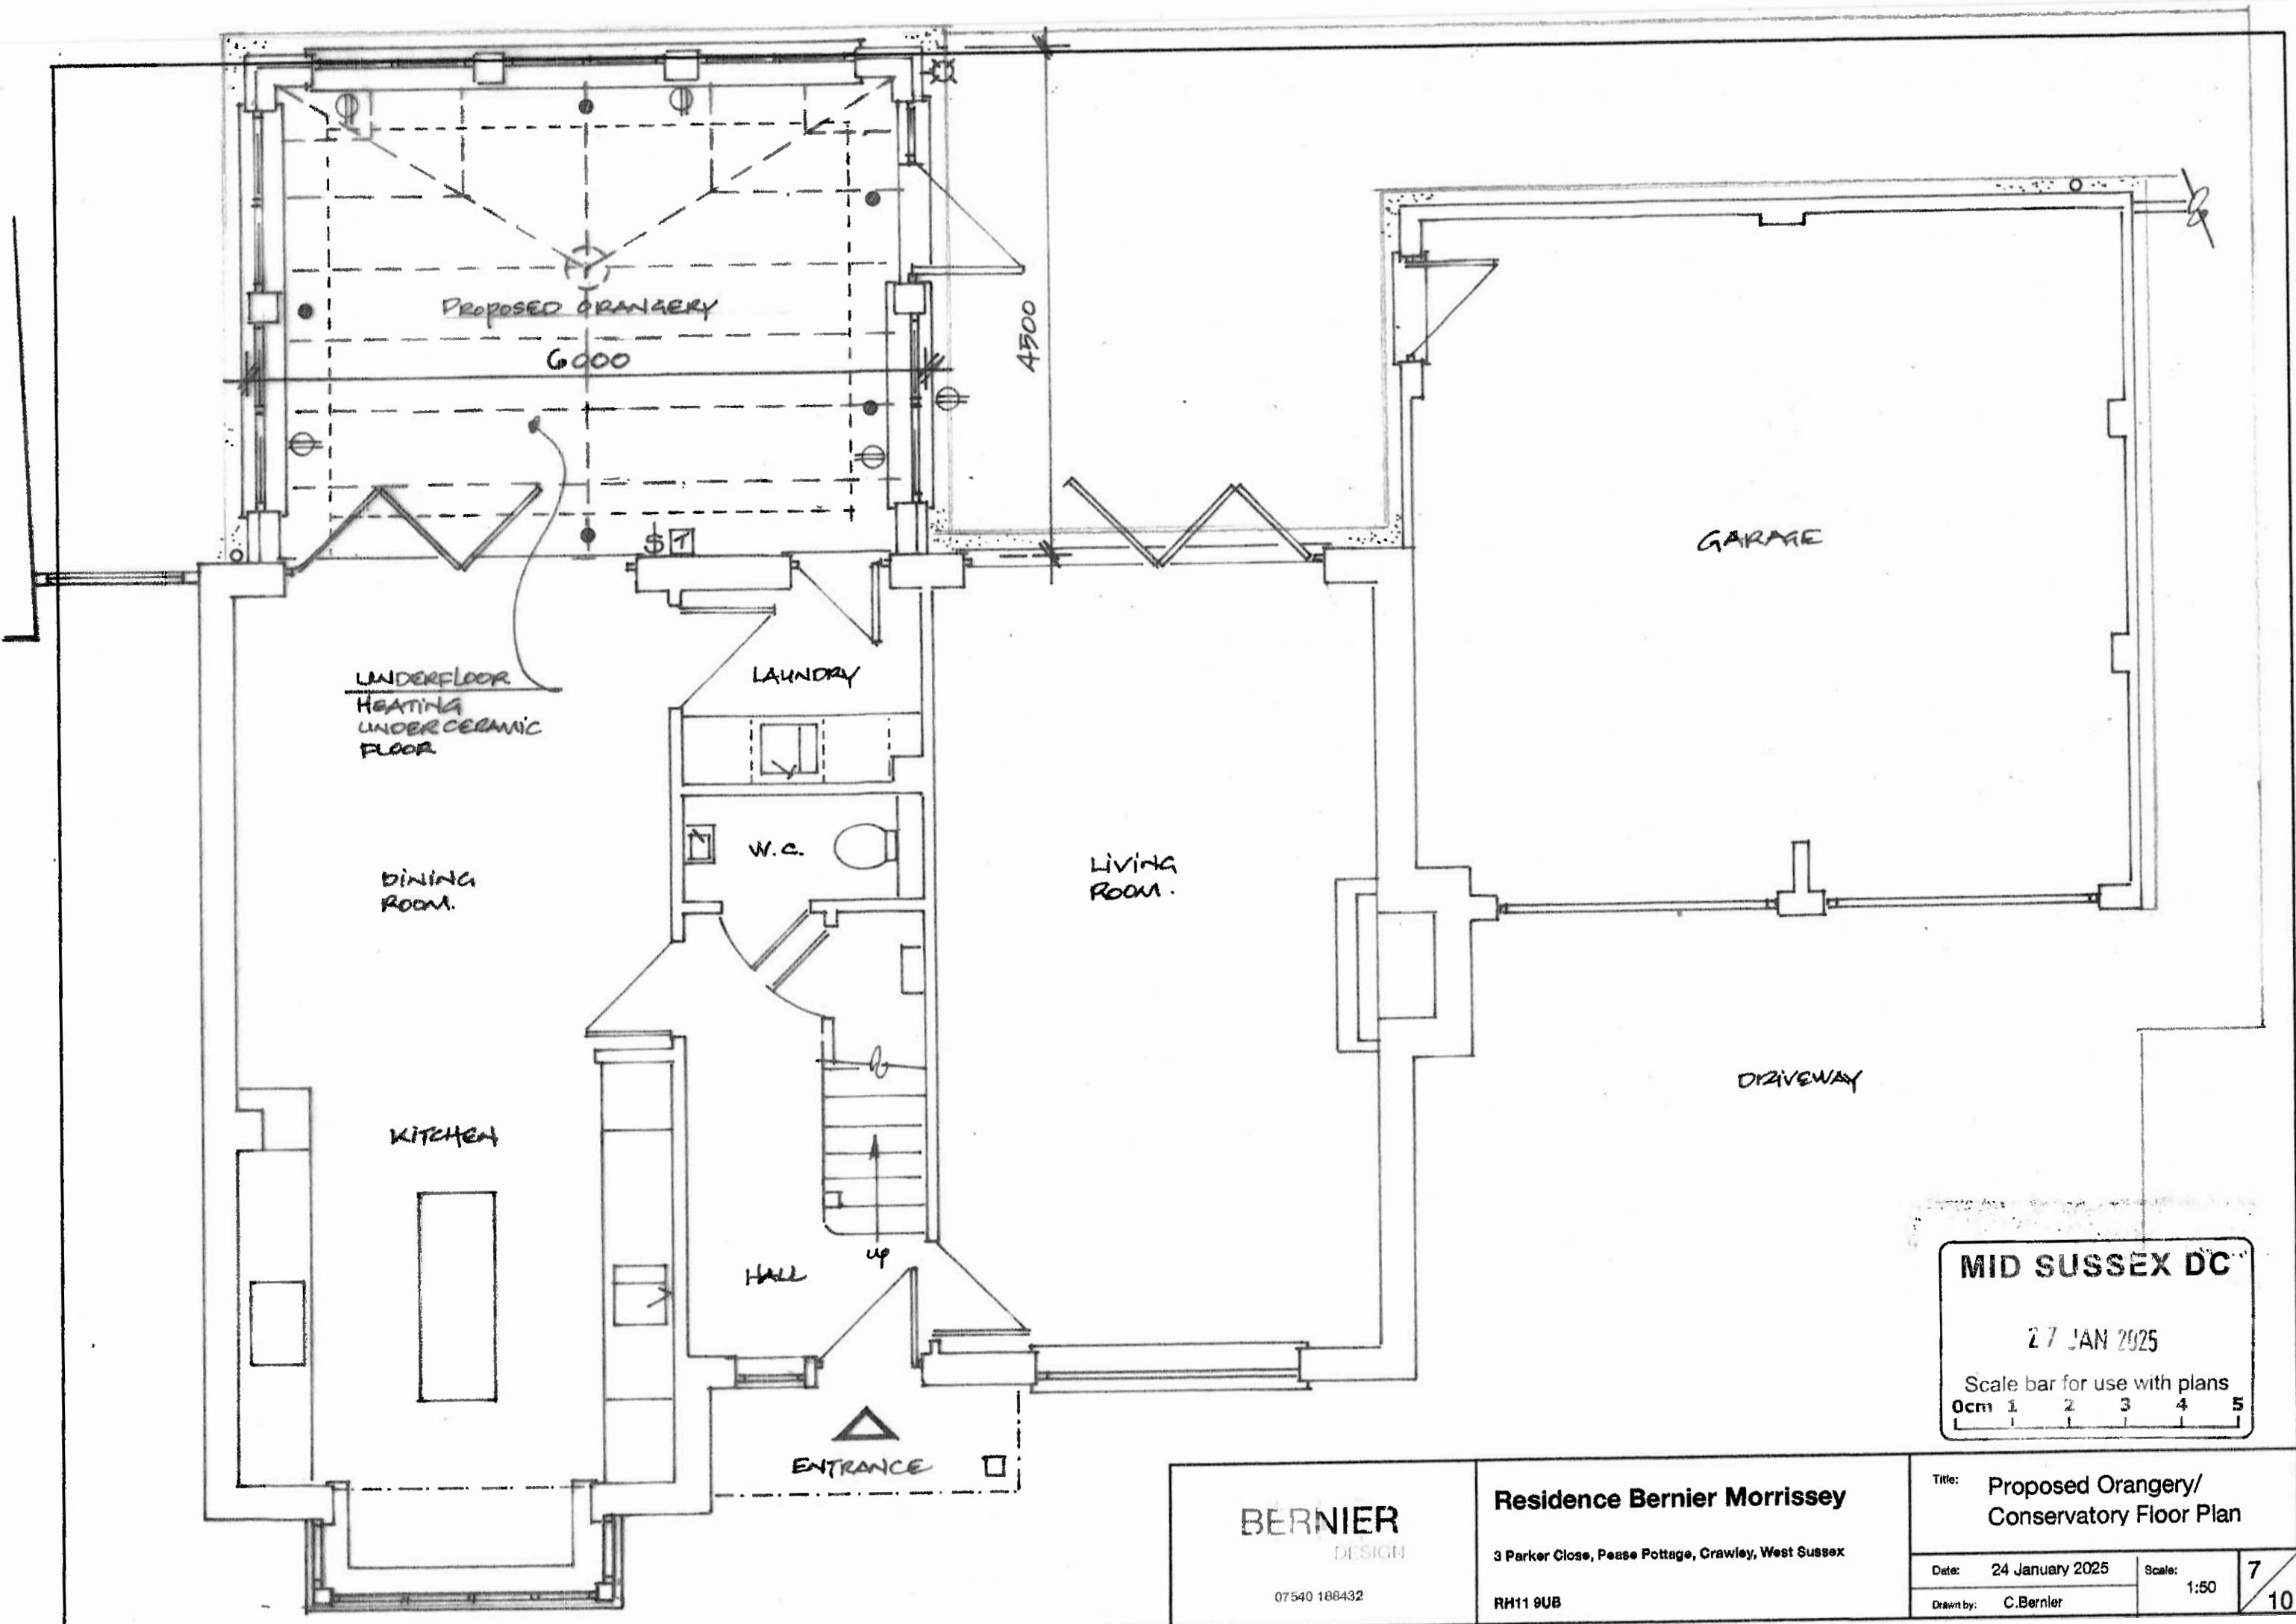

MID SUSSEX DC

27 JAN 2025

Scale bar for use with plans

0cm 1 2 3 4 5

BERNIER DESIGN 07540 188432	Residence Bernier Morrissey 3 Parker Close, Pease Pottage, Crawley, West Sussex RH11 9UB		Title: Proposed Orangery/ Conservatory Floor Plan	
	Date: 24 January 2025	Scale: 1:50	7 10	
	Drawn by: C. Bernier			