



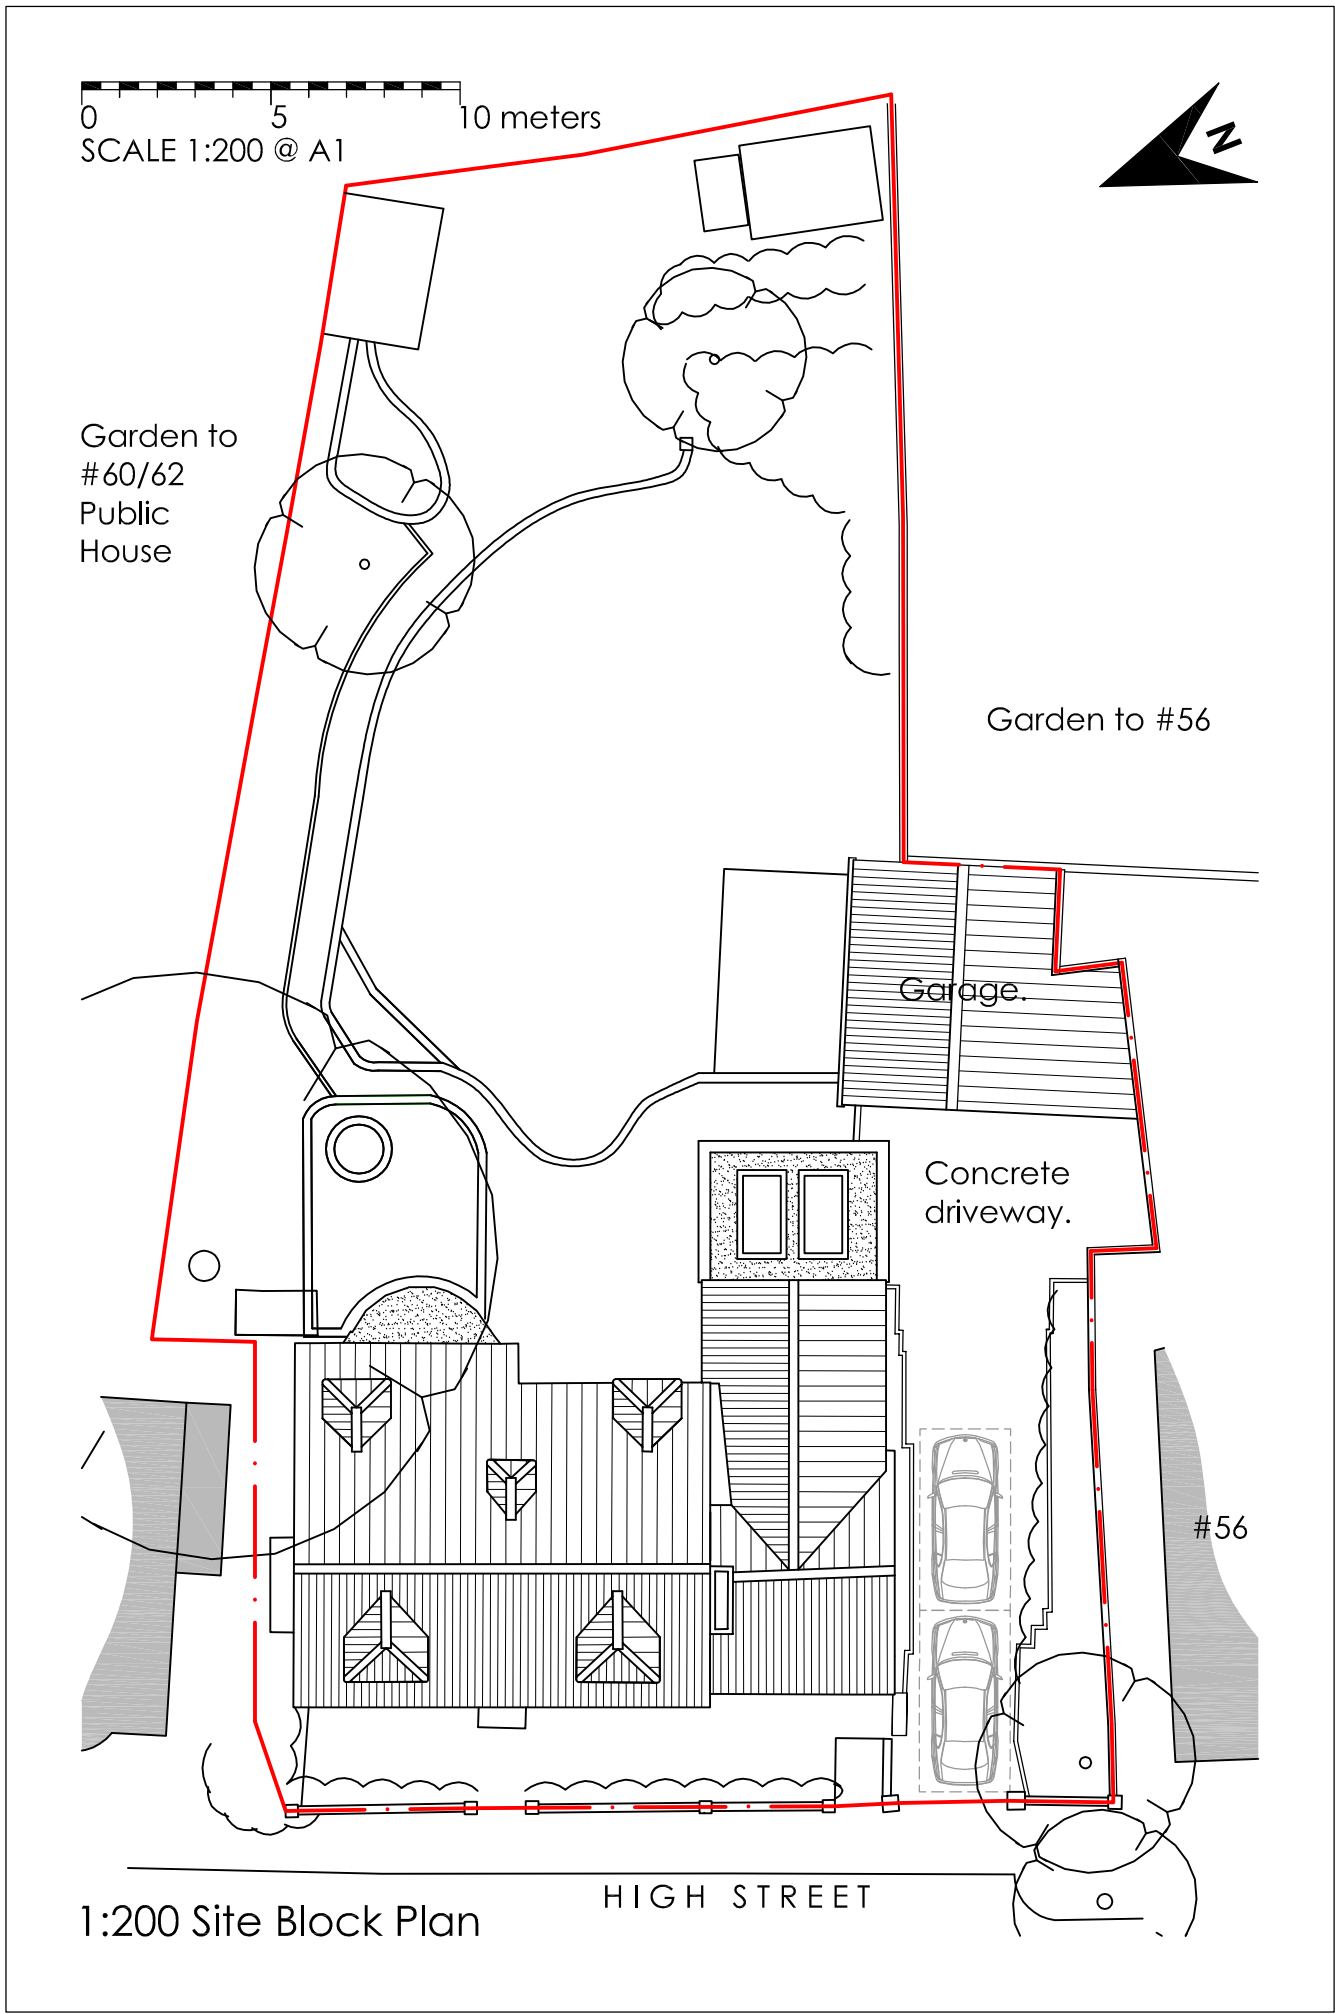


Front Elevation in Context


- Notes:**
- This drawing is not for Construction.
 - Do not scale from this drawing. All dimensions to be checked on site. Notify L T Pickering Architects Ltd of discrepancies.
 - Proposals are subject to approval by all relevant statutory regulations including Planning Permission and Building Control.
 - Party Wall Awards to be agreed with adjoining owners.
 - Proposals subject to detailed on-site investigations and Structural Engineer's design, details and calculations.
 - L T Pickering Architects Ltd owns the copyright of this drawing which must not be reproduced, in whole or part, or given to any third parties, for any reason whatsoever, without the written permission of L T Pickering Architects Ltd.

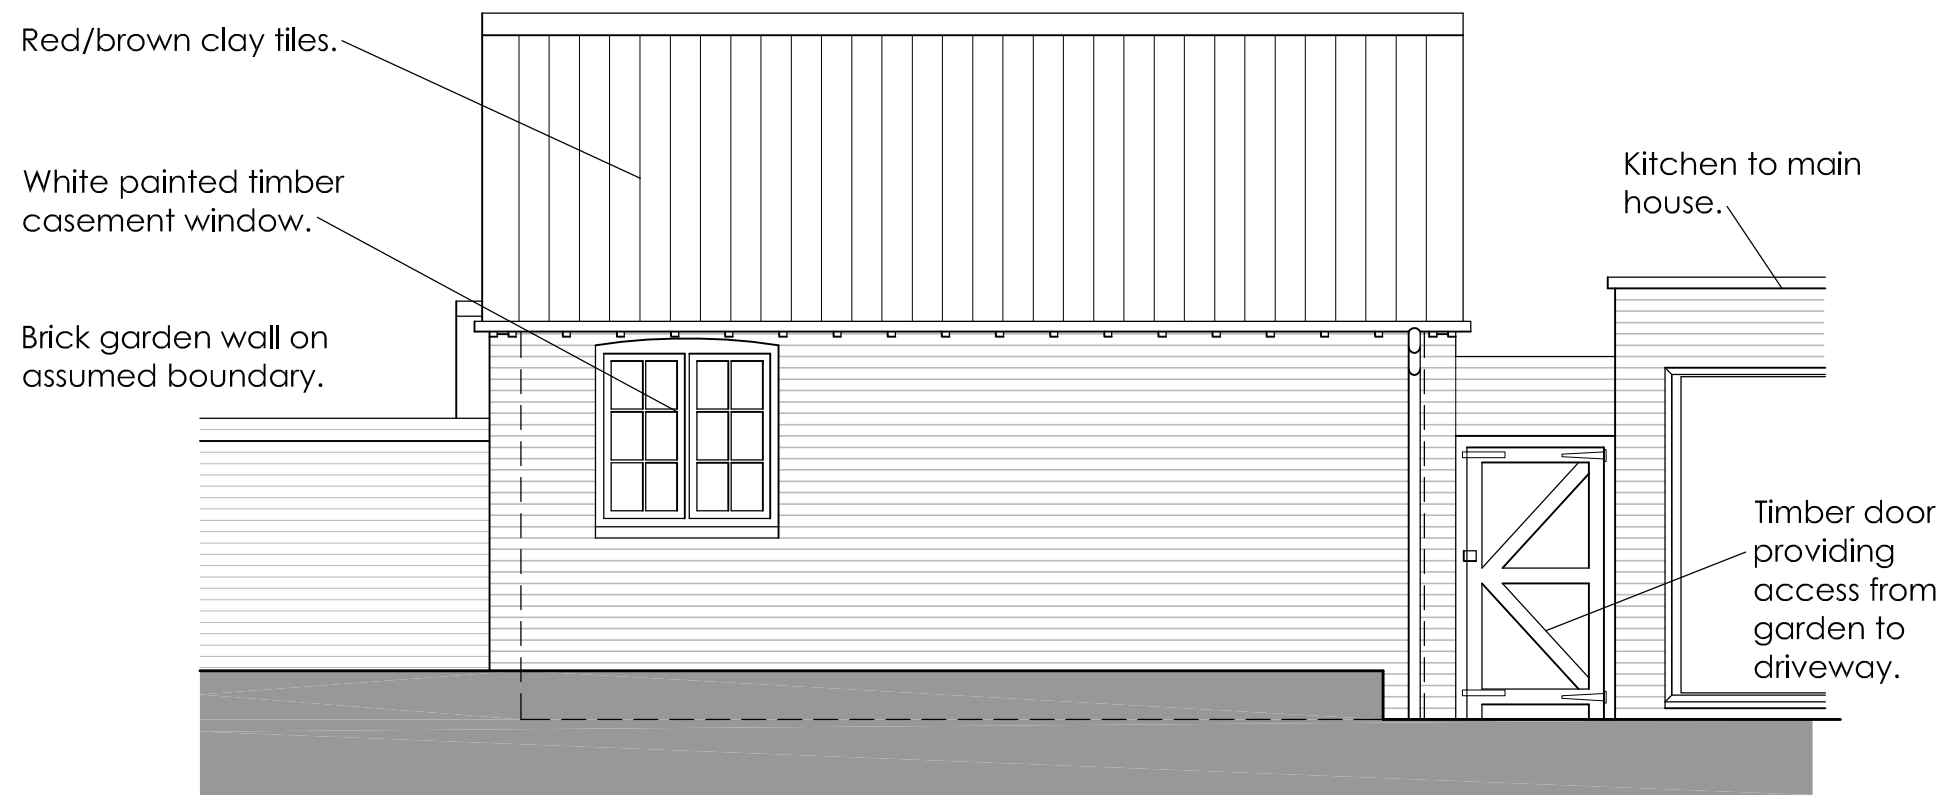


Side Elevation (overlooking rear garden)

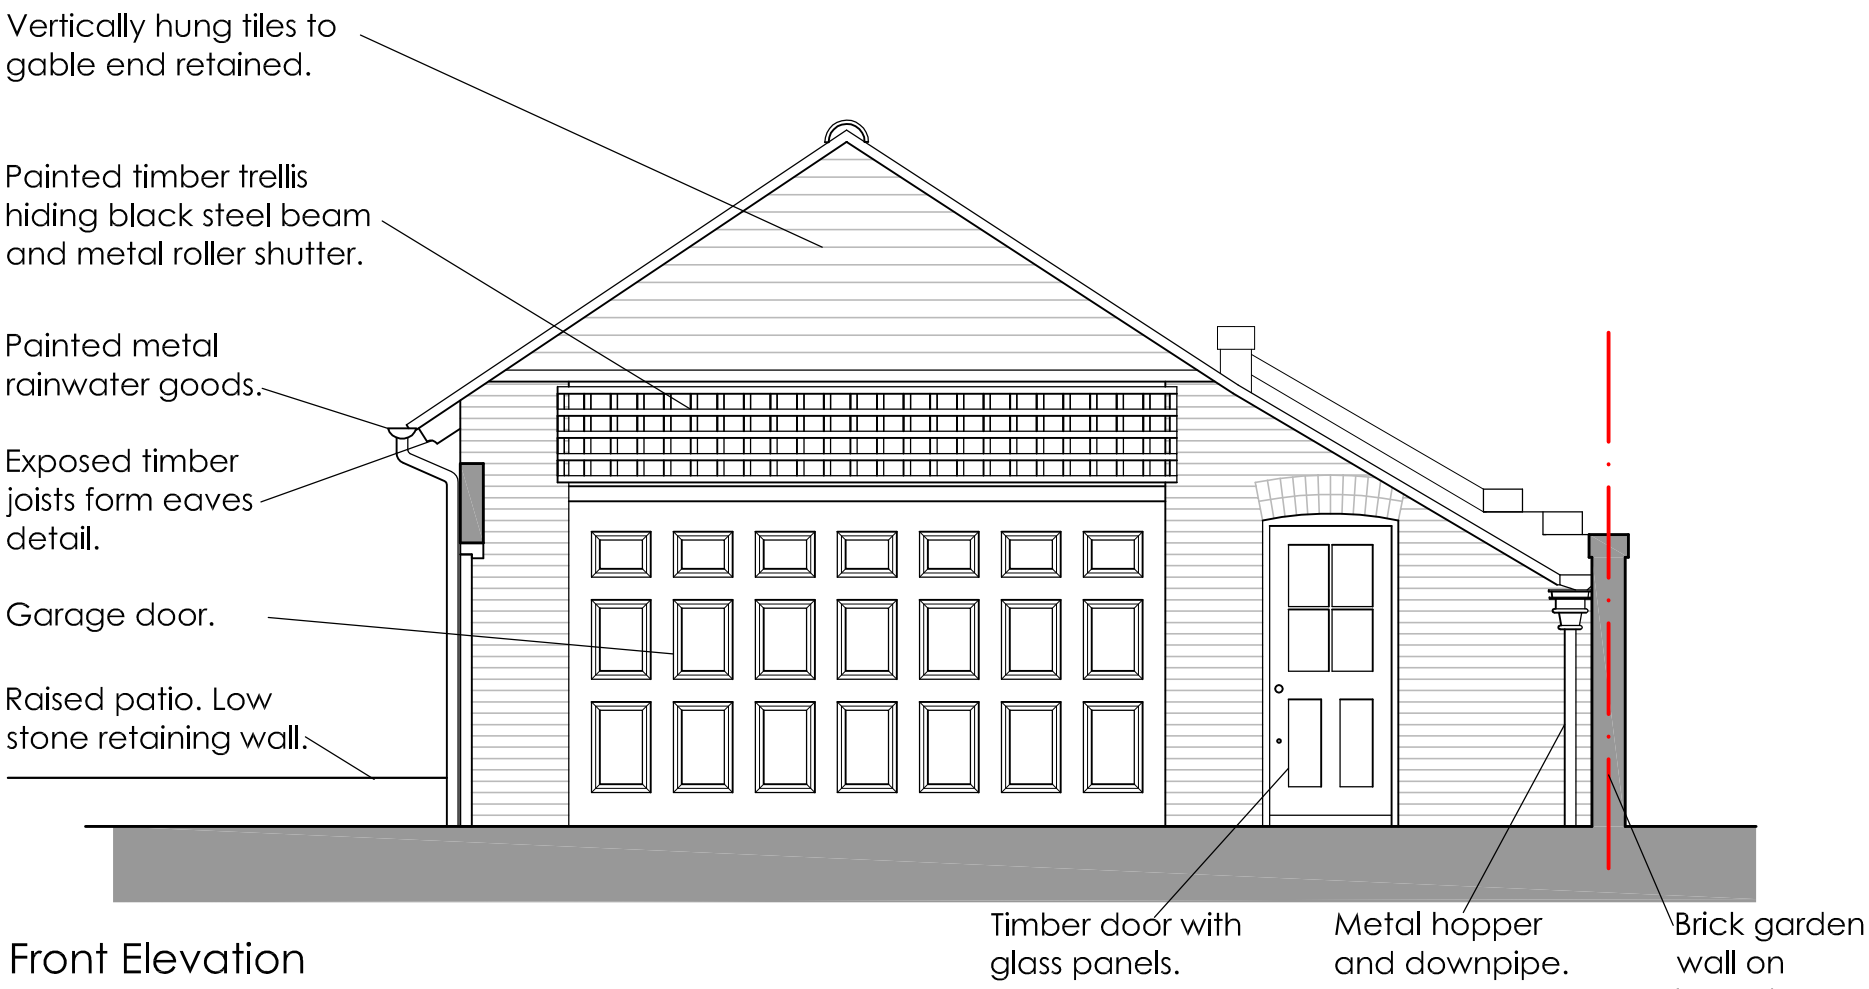


Front Elevation

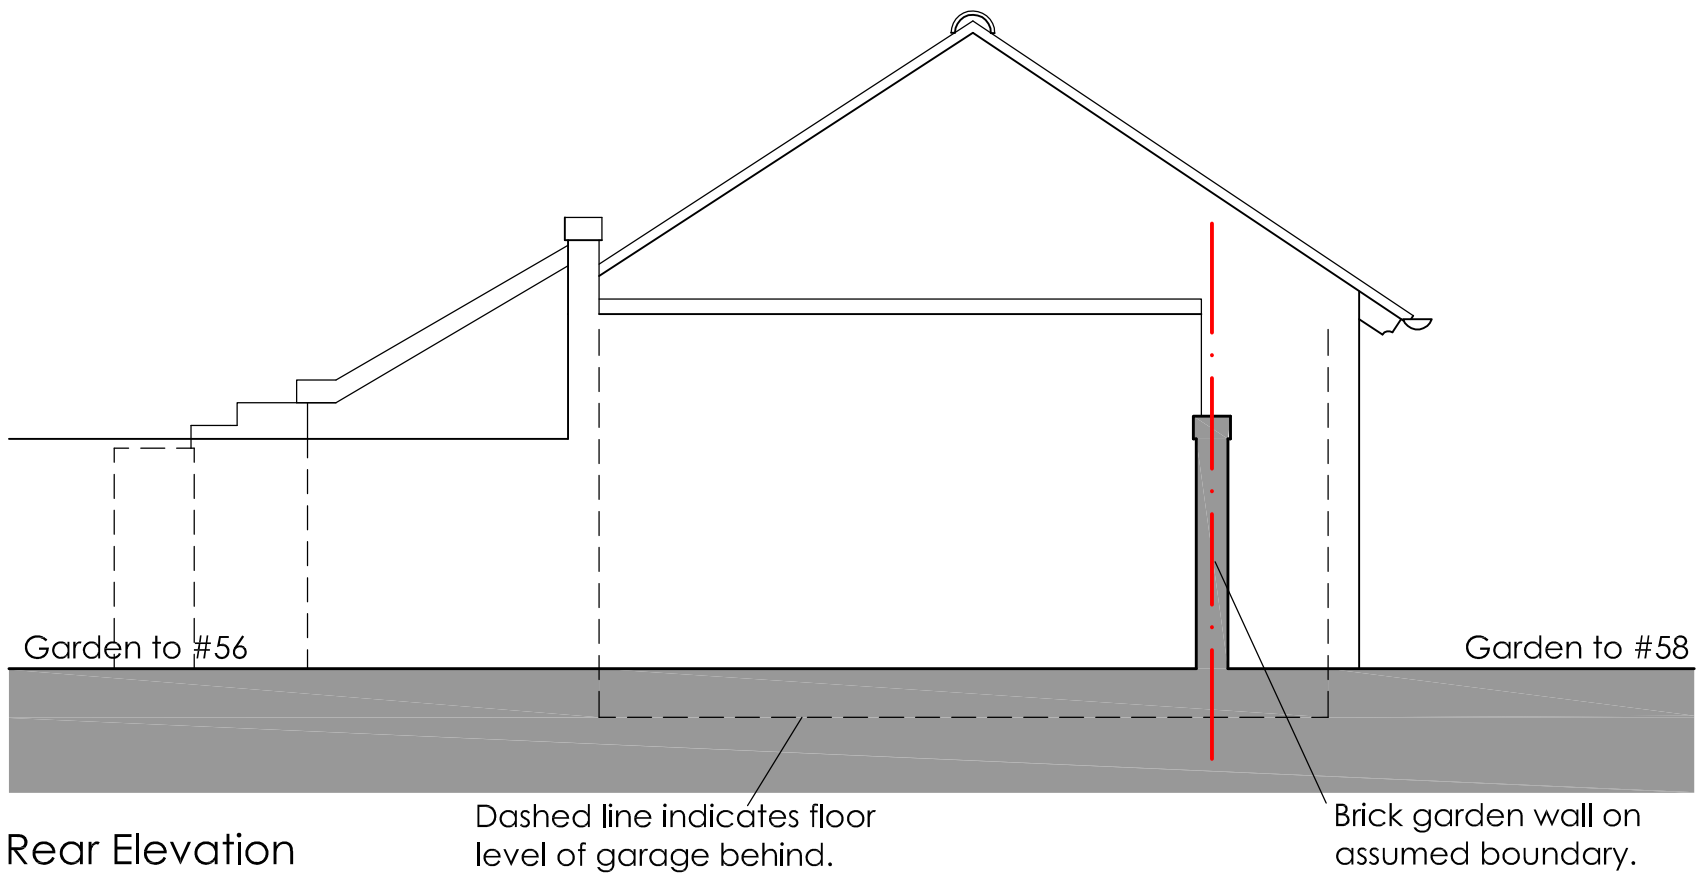


Rear Elevation

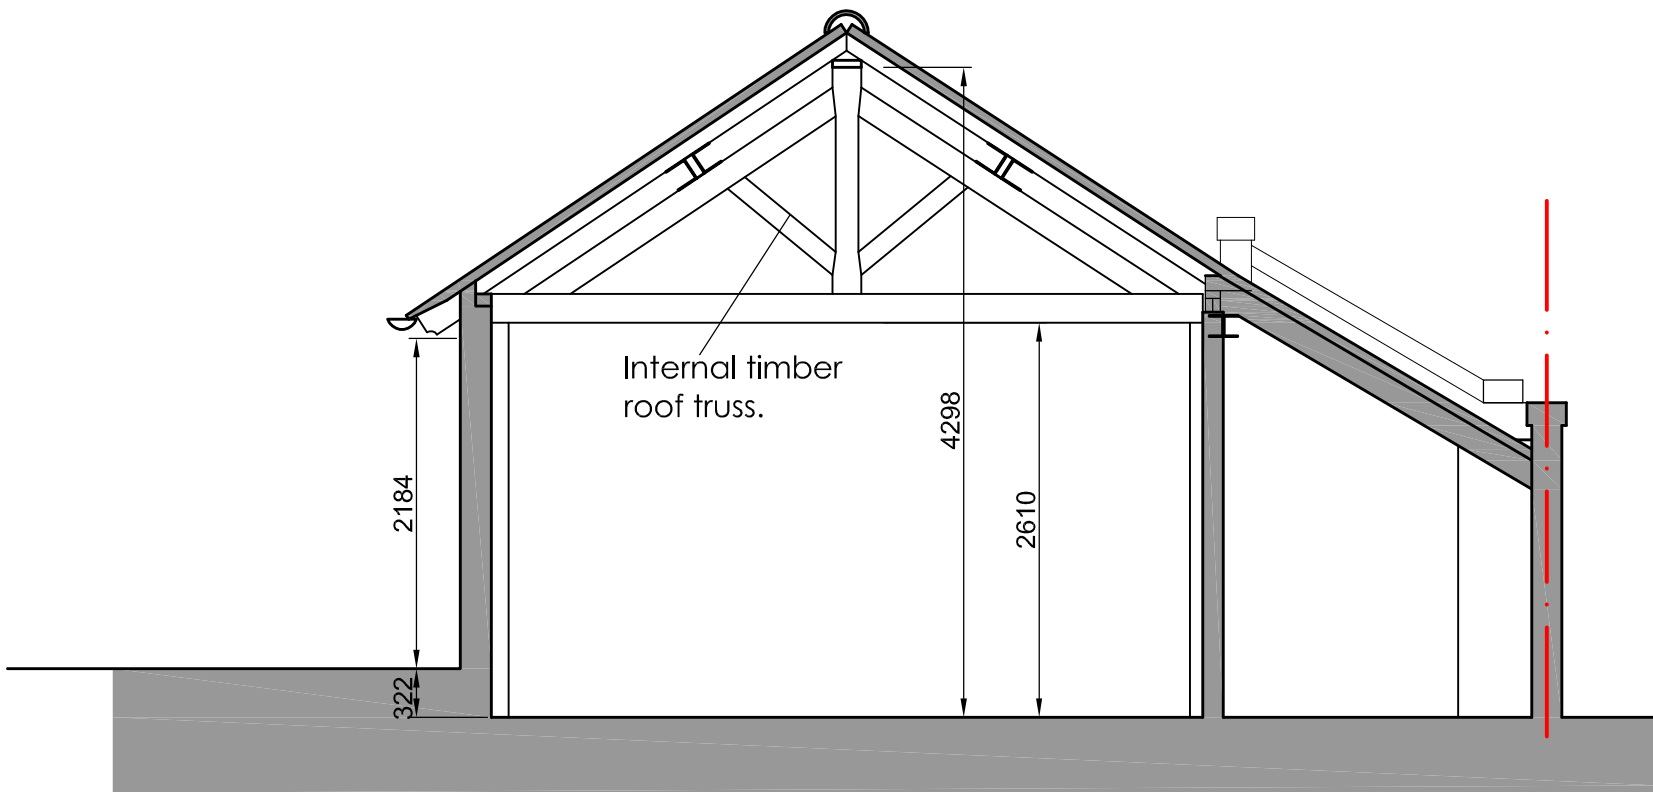

Key Section A - A'

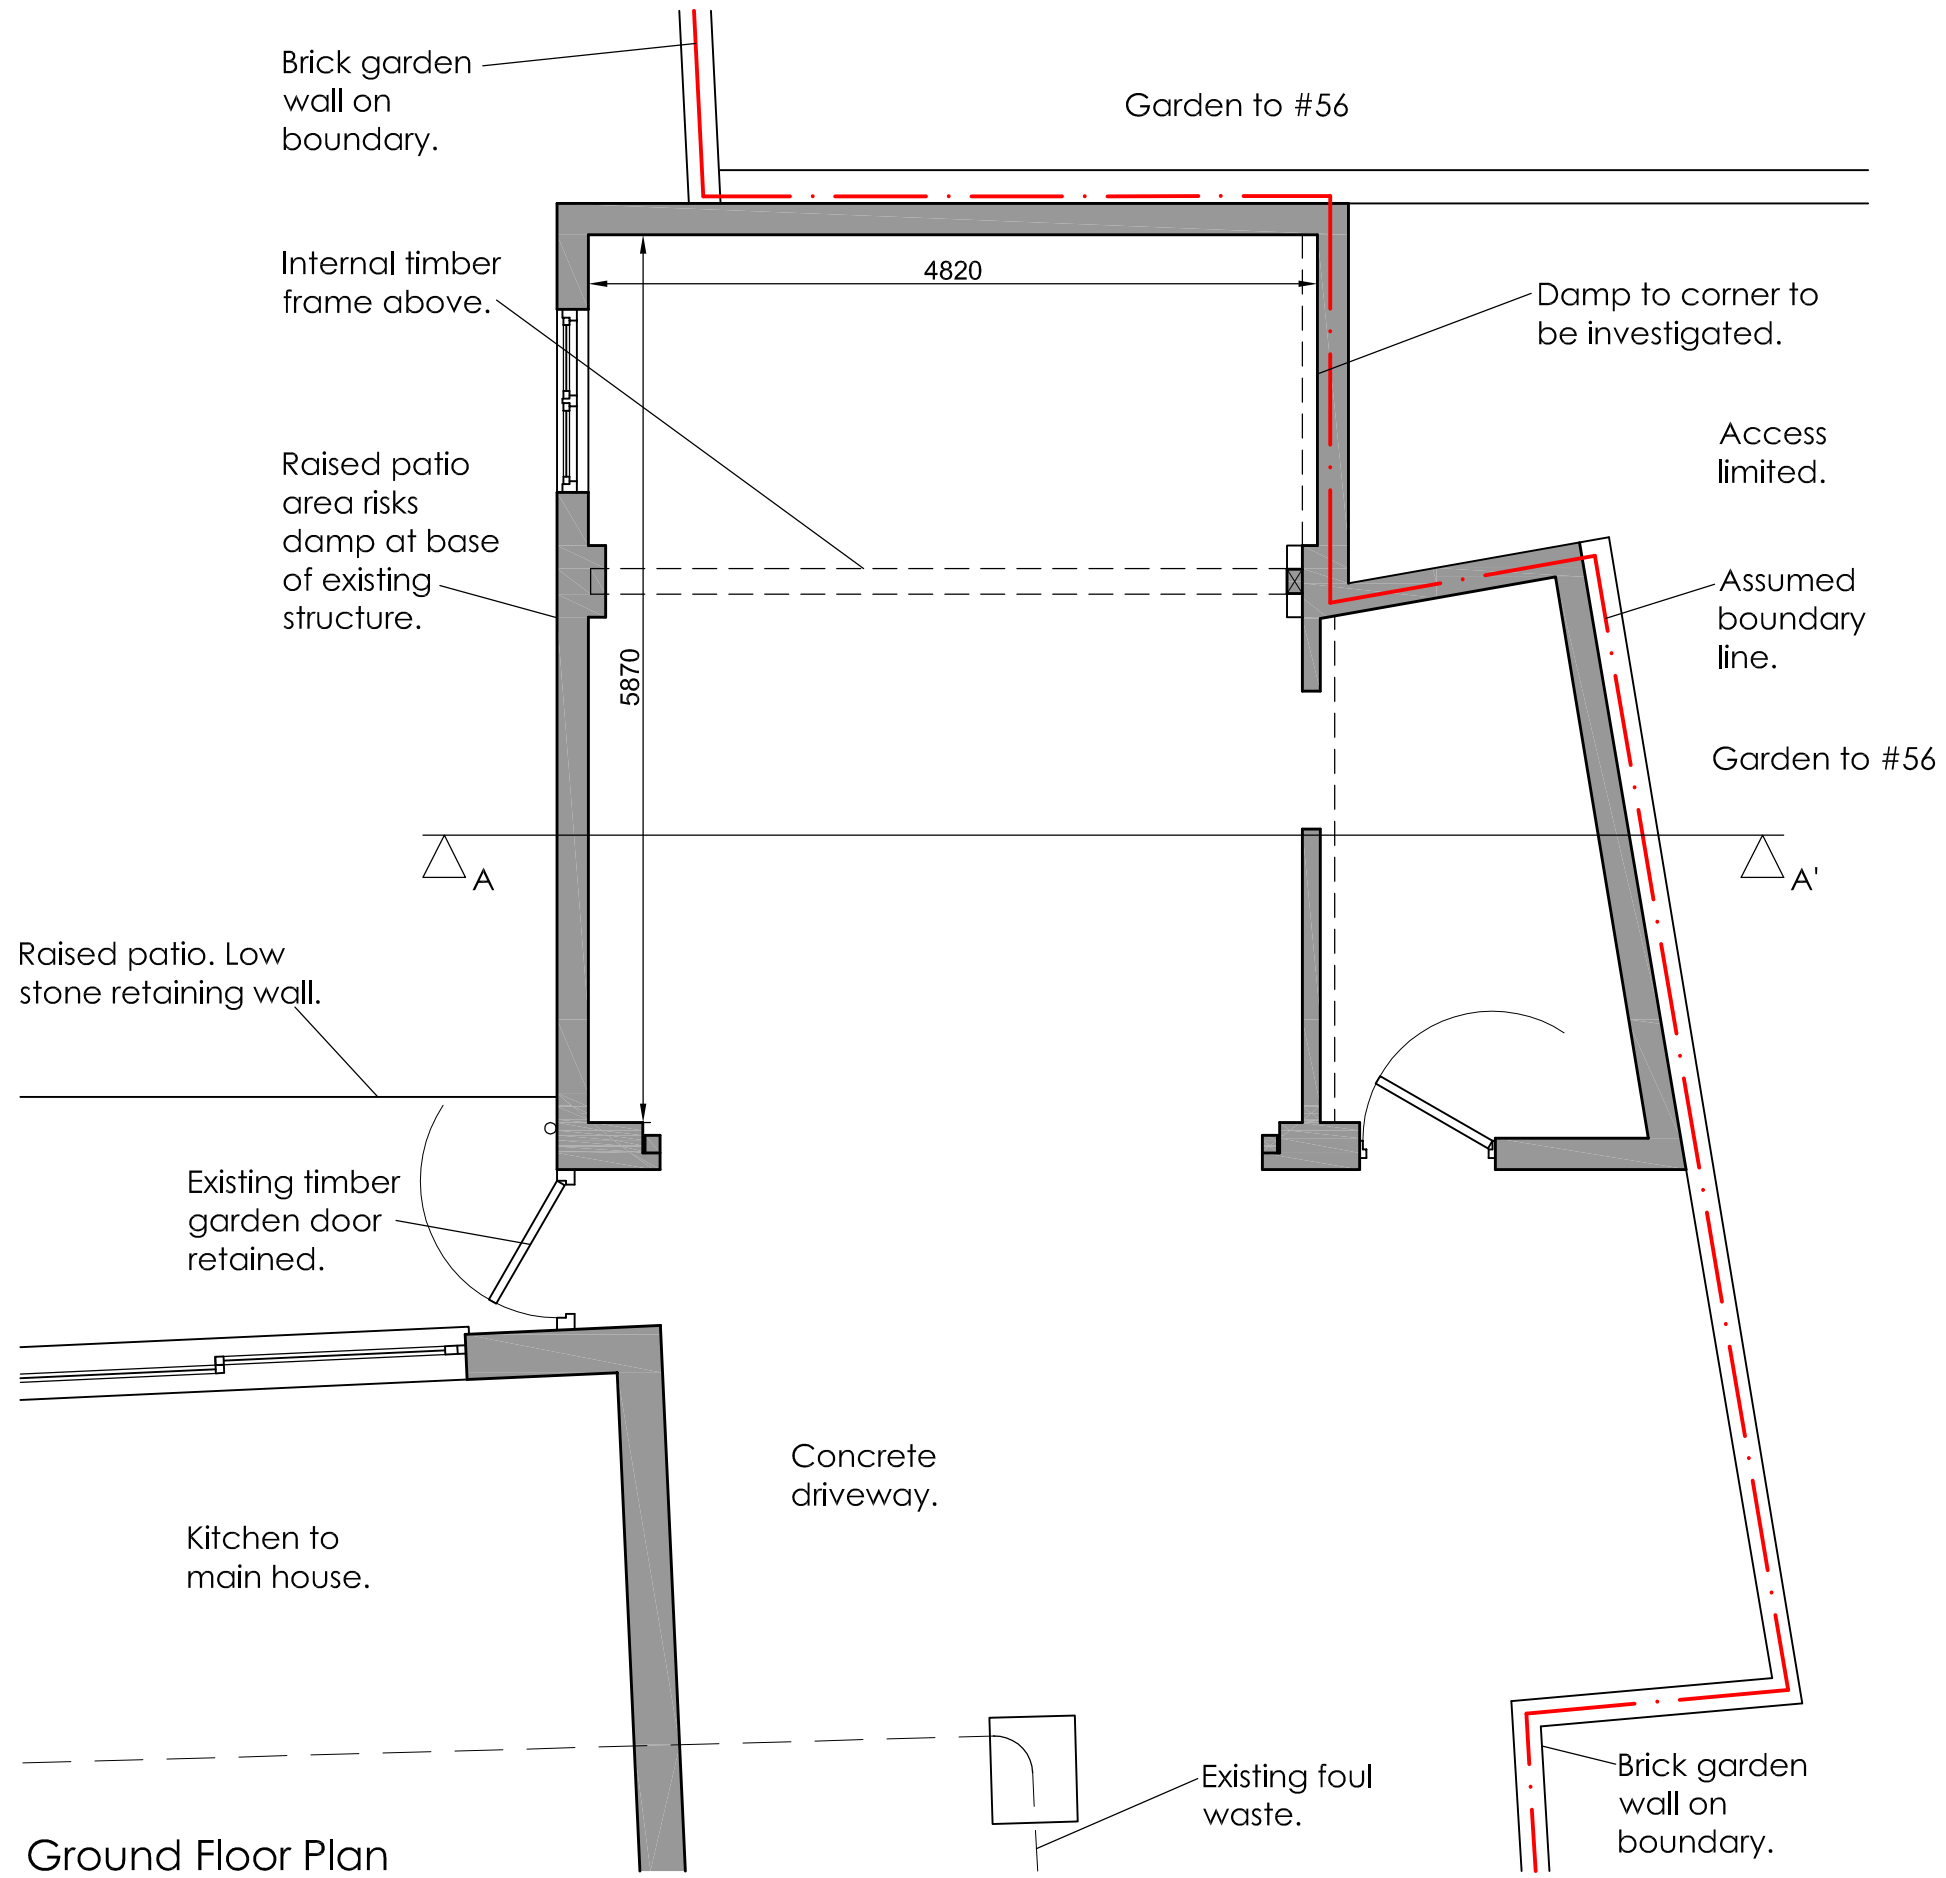

Ground Floor Plan

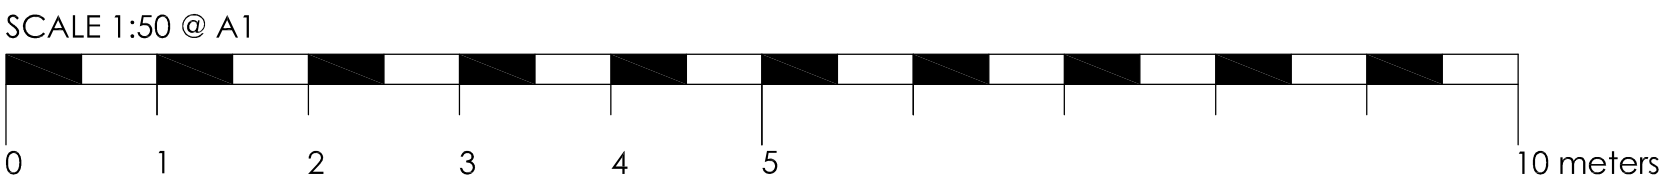

Revision -

Project Porters, 58 High Street, Lindfield, RH16 2HL.

Drawing Existing Plans, Elevations and Key Section

Issued for Planning and Listed Building Consent

Date February 2026 Scale 1:50 @ A1 Dwg 0505 EX 01

L T Pickering Architects Ltd.

A 53 New Heritage Way, Lewes, BN8 4GD W www.ltparchitects.co.uk T 01825 723005

©2026 Copyright L T Pickering Architects Ltd.