


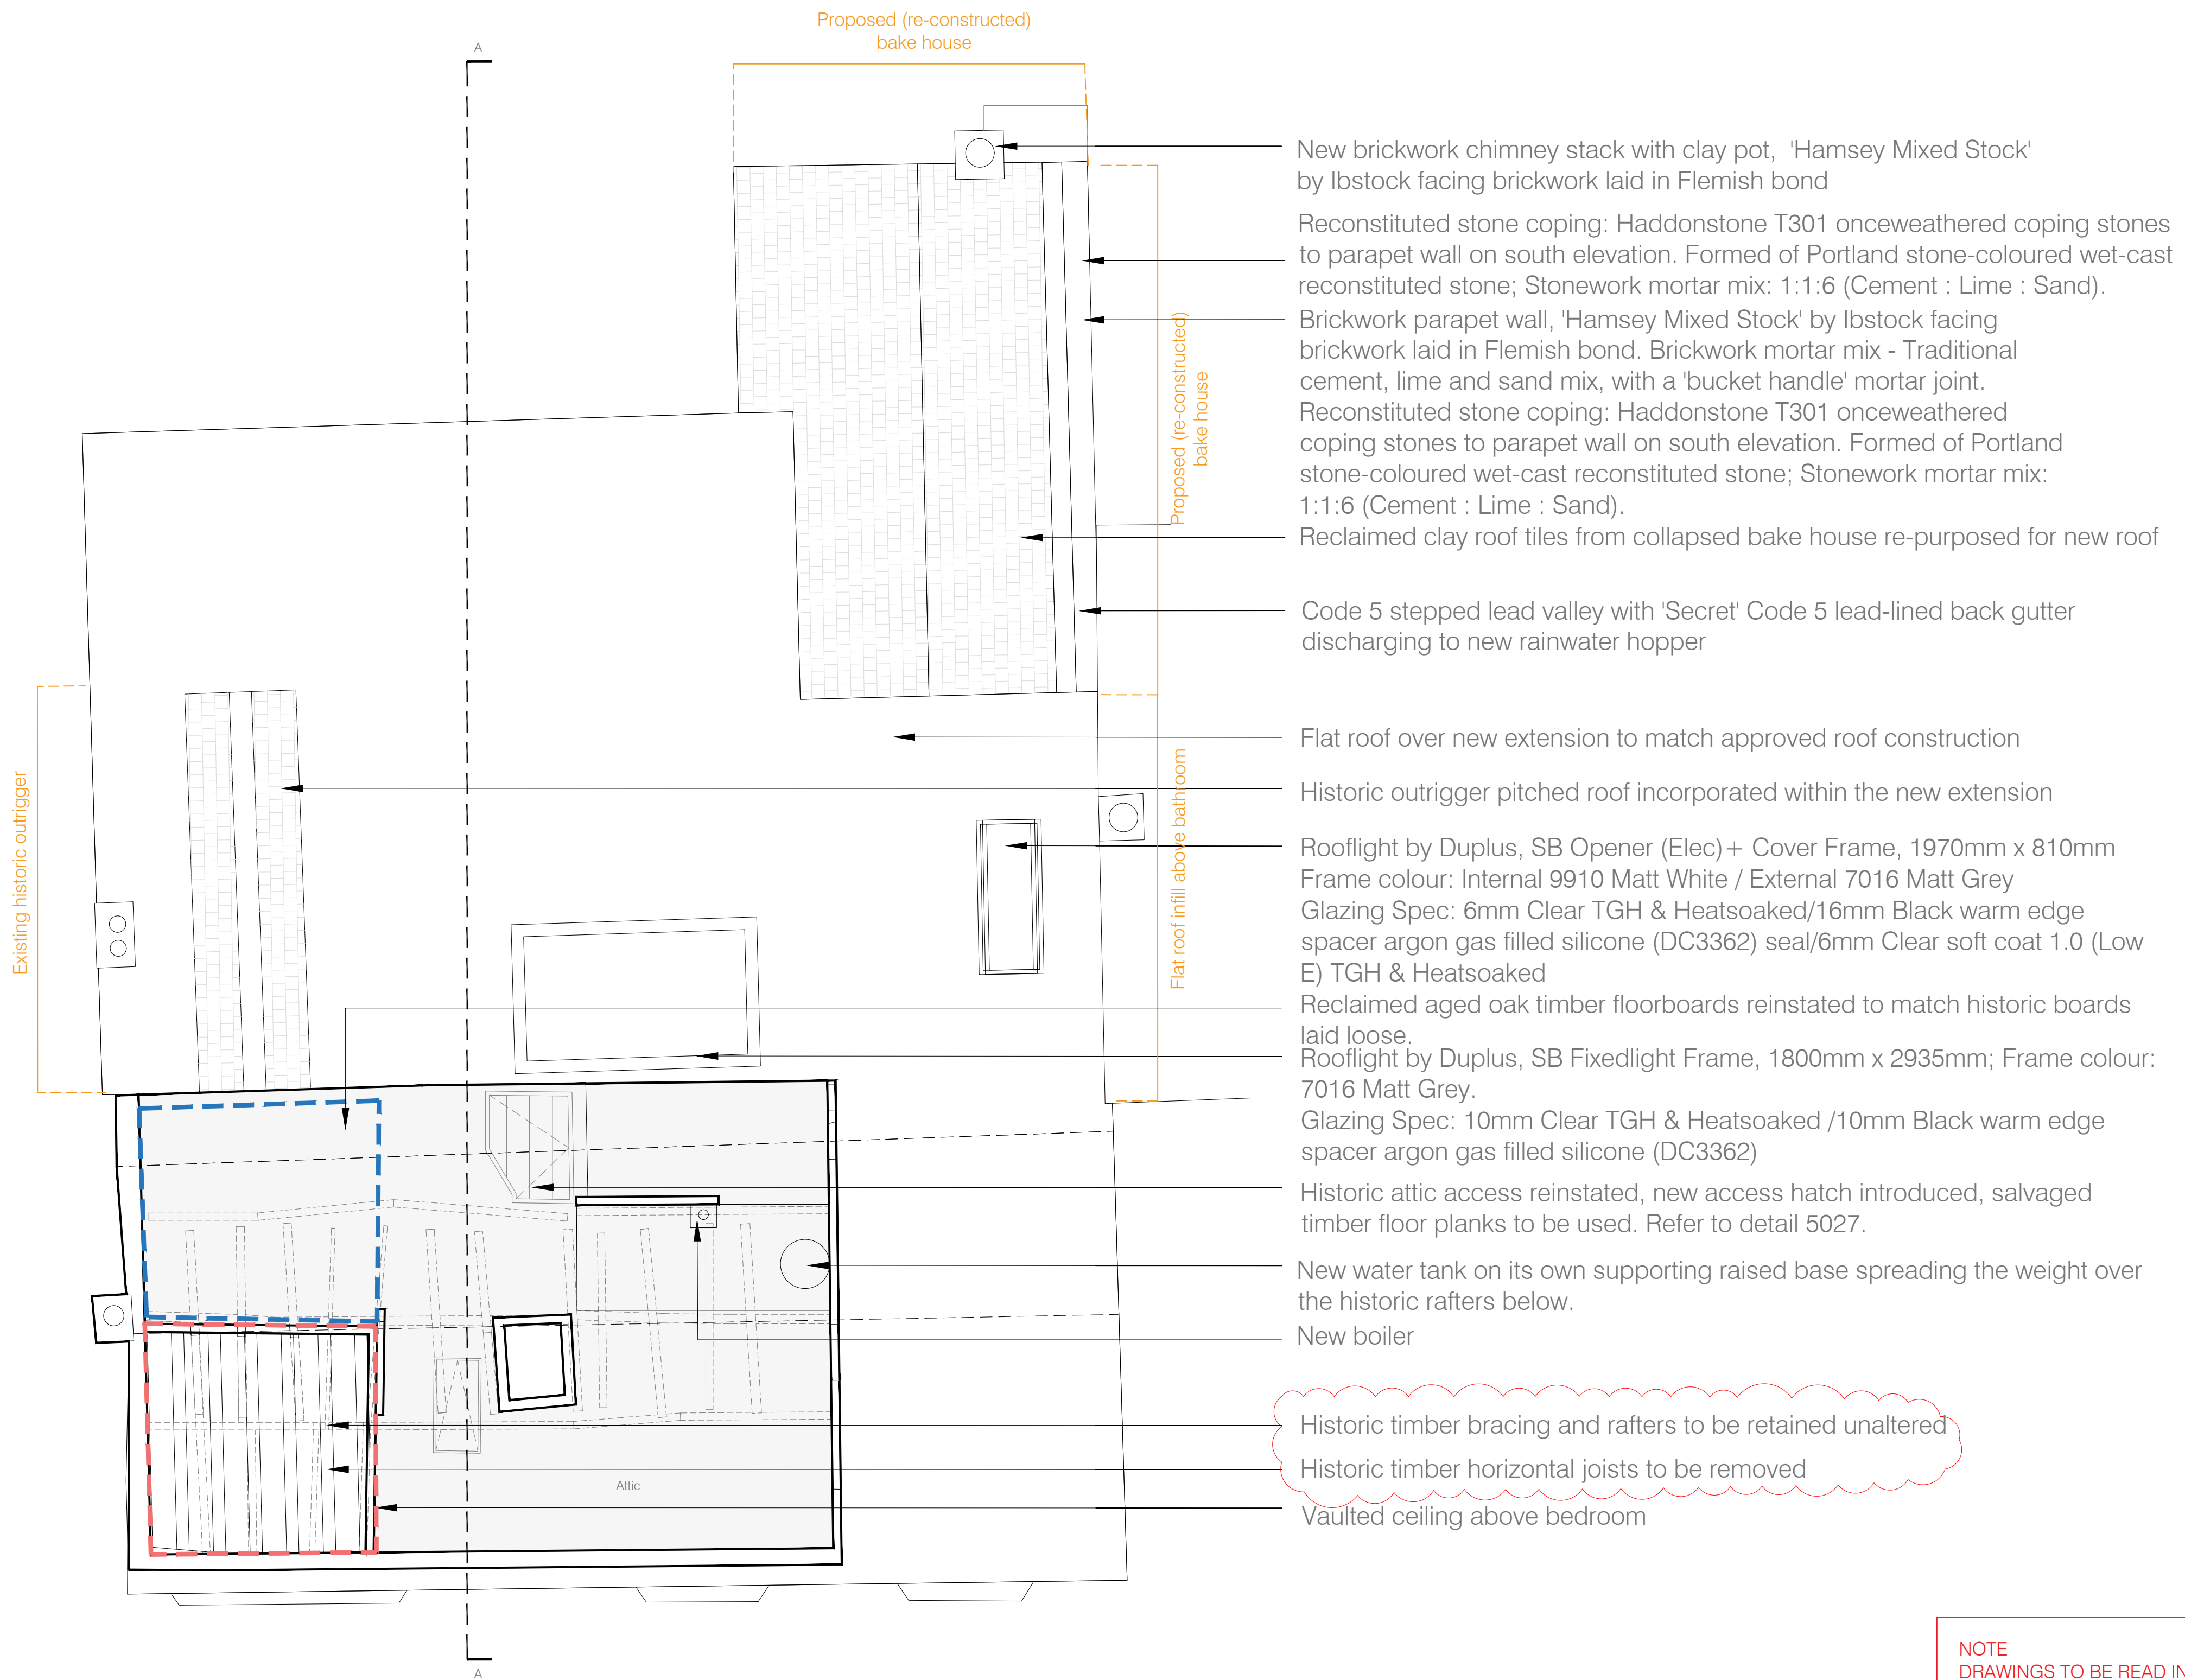

SECOND FLOOR PLAN
Scale 1:50@A1
1:100@A3

NOTE
DRAWINGS TO BE READ IN CONJUNCTION WITH SUBMITTED
DESIGN&ACCESS STATEMENT AND HERITAGE STATEMENT
MATERIALS INSTALLED IN ACCORDANCE WITH THOSE
OUTLINED IN CONDITION #9 OF APPROVAL DM/23/1605.
REFER TO DRAWINGS 5000 SERIES FOR DETAILS.

Rev.				Comments.				By:				Date:			
B				Amendments as clouded.				KN				Nov 25			
C				South East bedroom annotations amended				JE				Apr 26			

Client:				Project Title:				Drawing Title:				Scale:			
Mr. Simon Dougall				107 High St, Lindfield, Haywards Heath, West Sussex, RH16 2HR				Proposed GA Plans: Second Floor				1:50@A1			
Date:				Date:				Drawn:				Checked:			
Apr 25				Apr 25				KN				KW			

Project No.:				Drawing No.:				Revision:			
900-25				2002				C			

kyson

Studio

28 Scrutton Street
London
UK
EC2A 4RP

T: +44(0) 20 7247 2462
E: enquiries@kyson.co.uk
W: www.kyson.co.uk

Do not scale this drawing All dimensions must be checked on site
All rights reserved. No reproduction in any material form is permitted
without consent.