




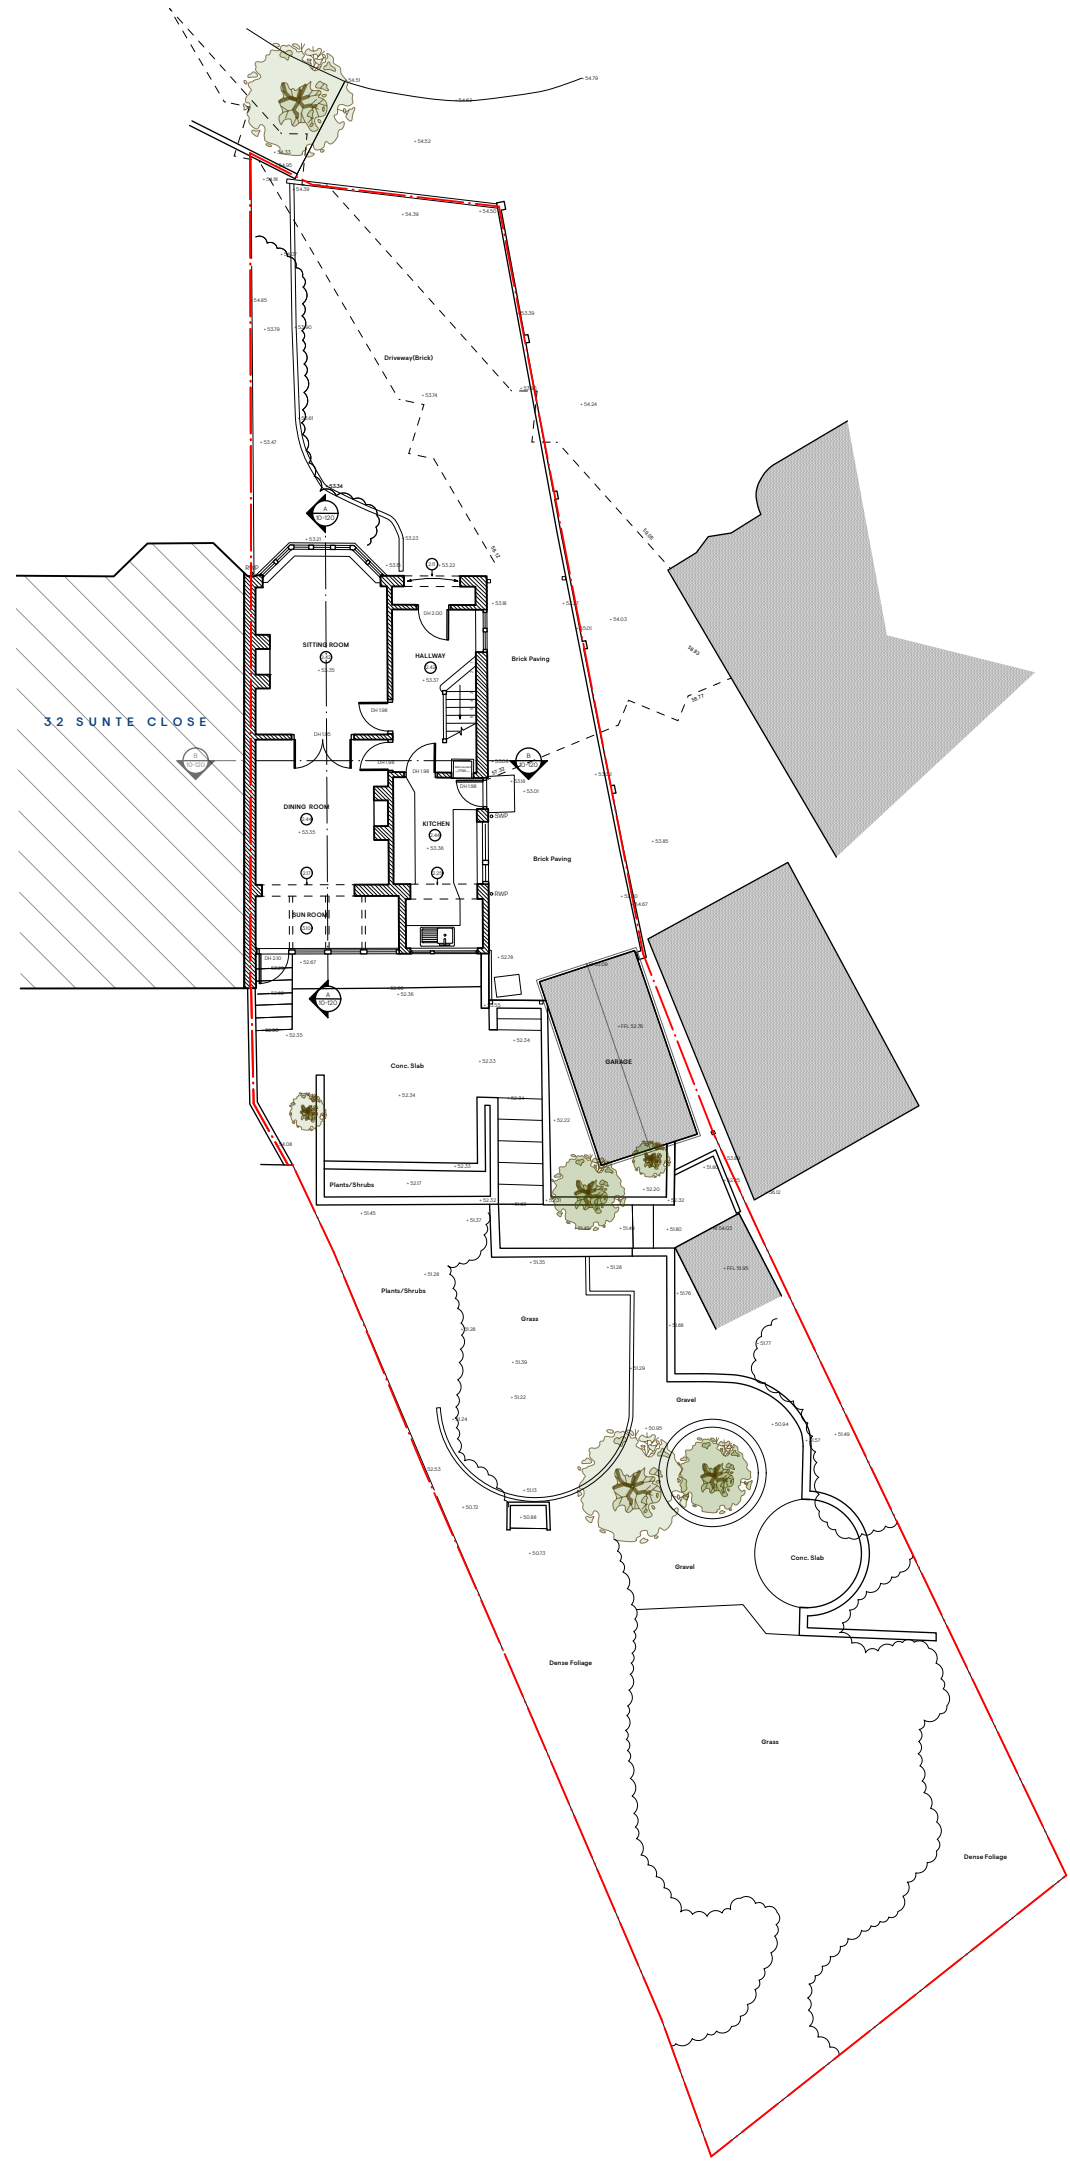


1 Proposed Landscape Garden  
Scale: 1:200

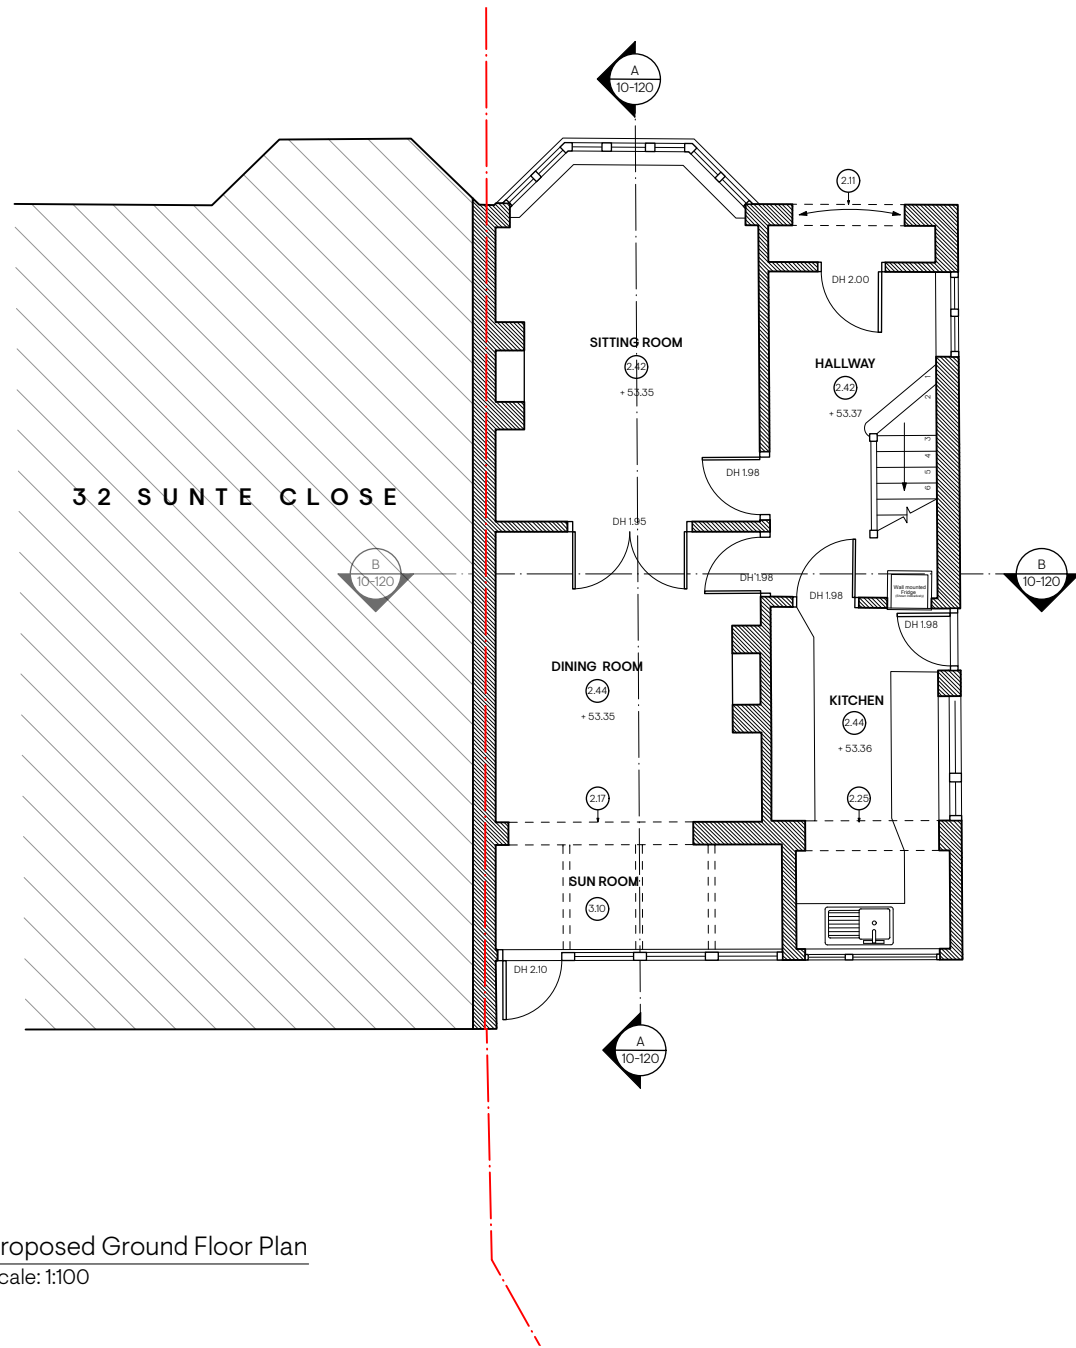


2 Proposed Ground Floor Plan  
Scale: 1:100

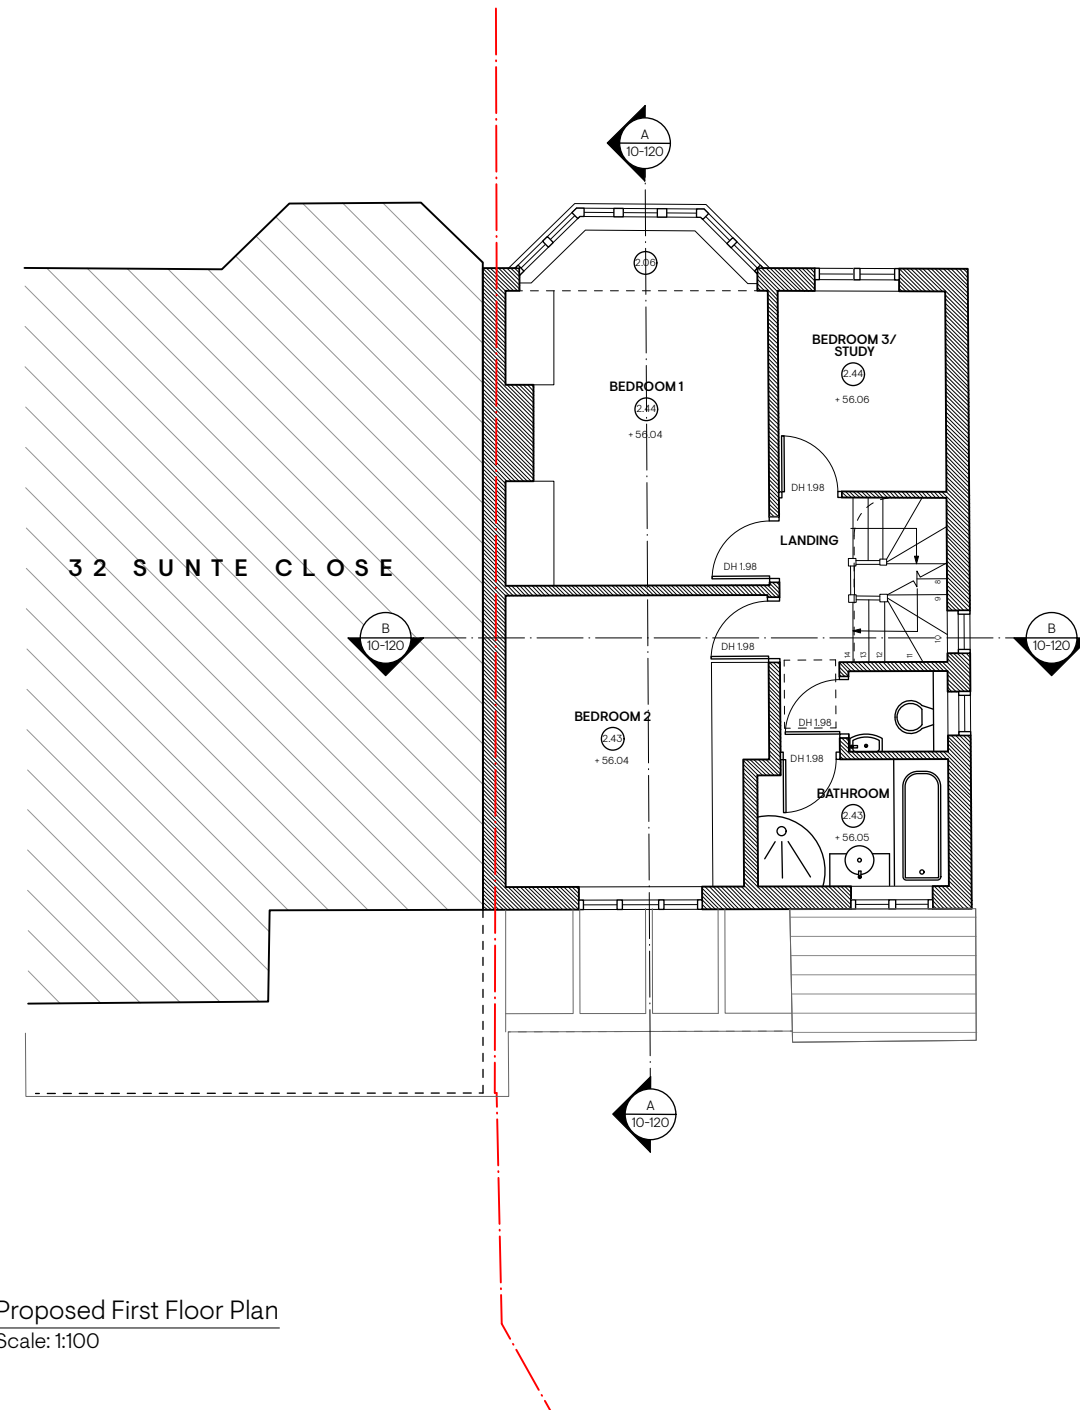

3 Proposed First Floor Plan  
Scale: 1:100

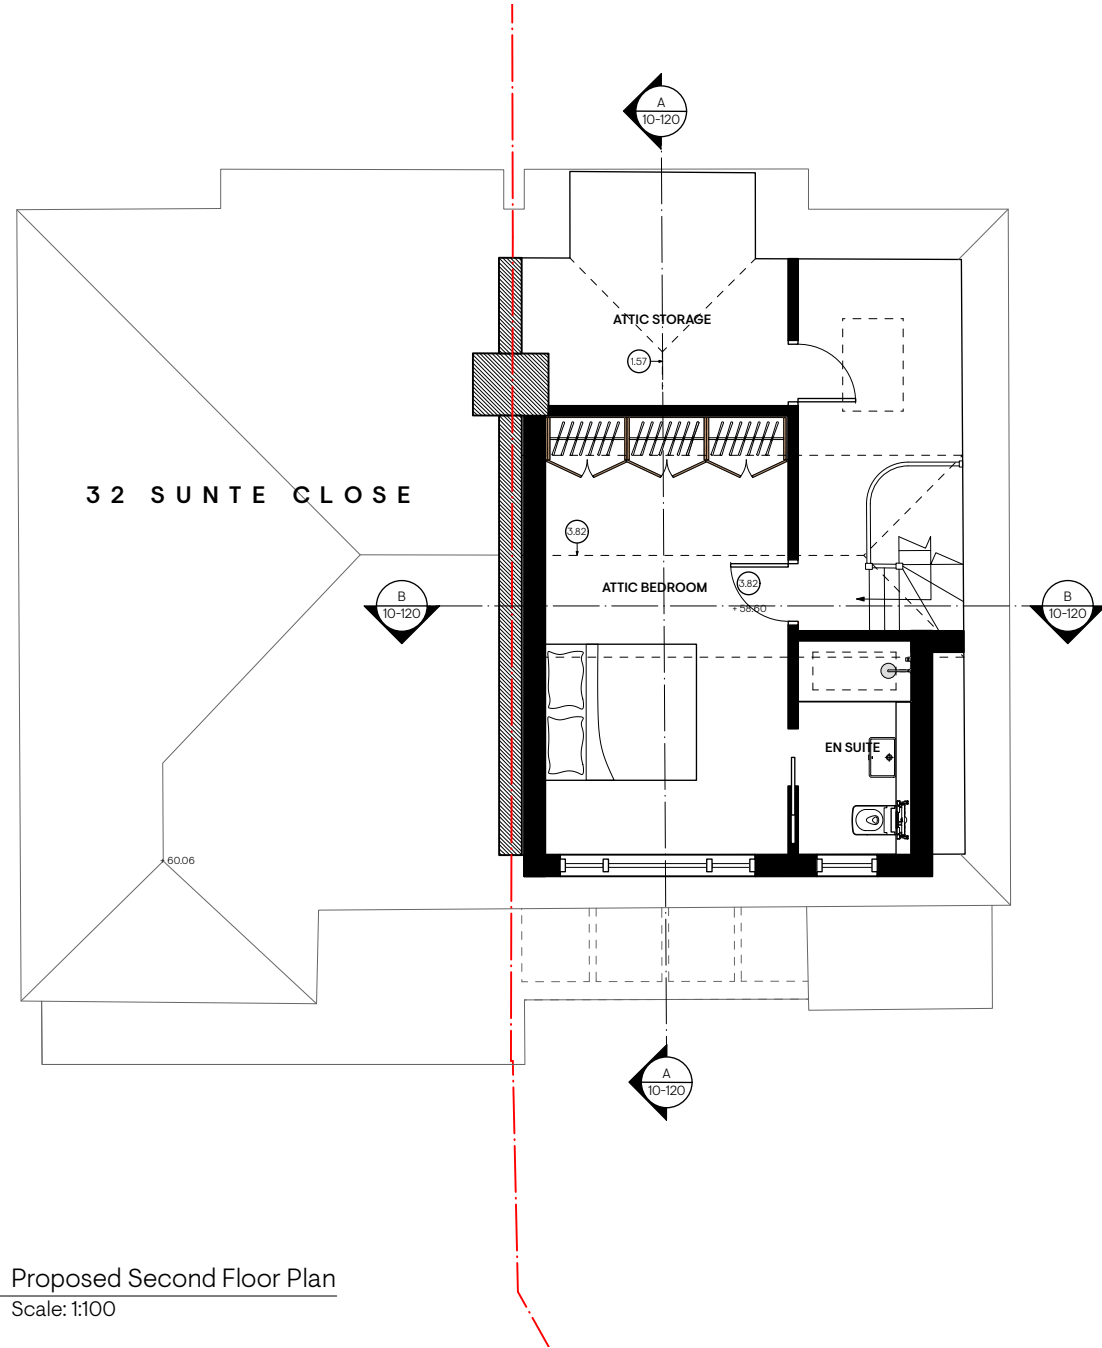

4 Proposed Second Floor Plan  
Scale: 1:100

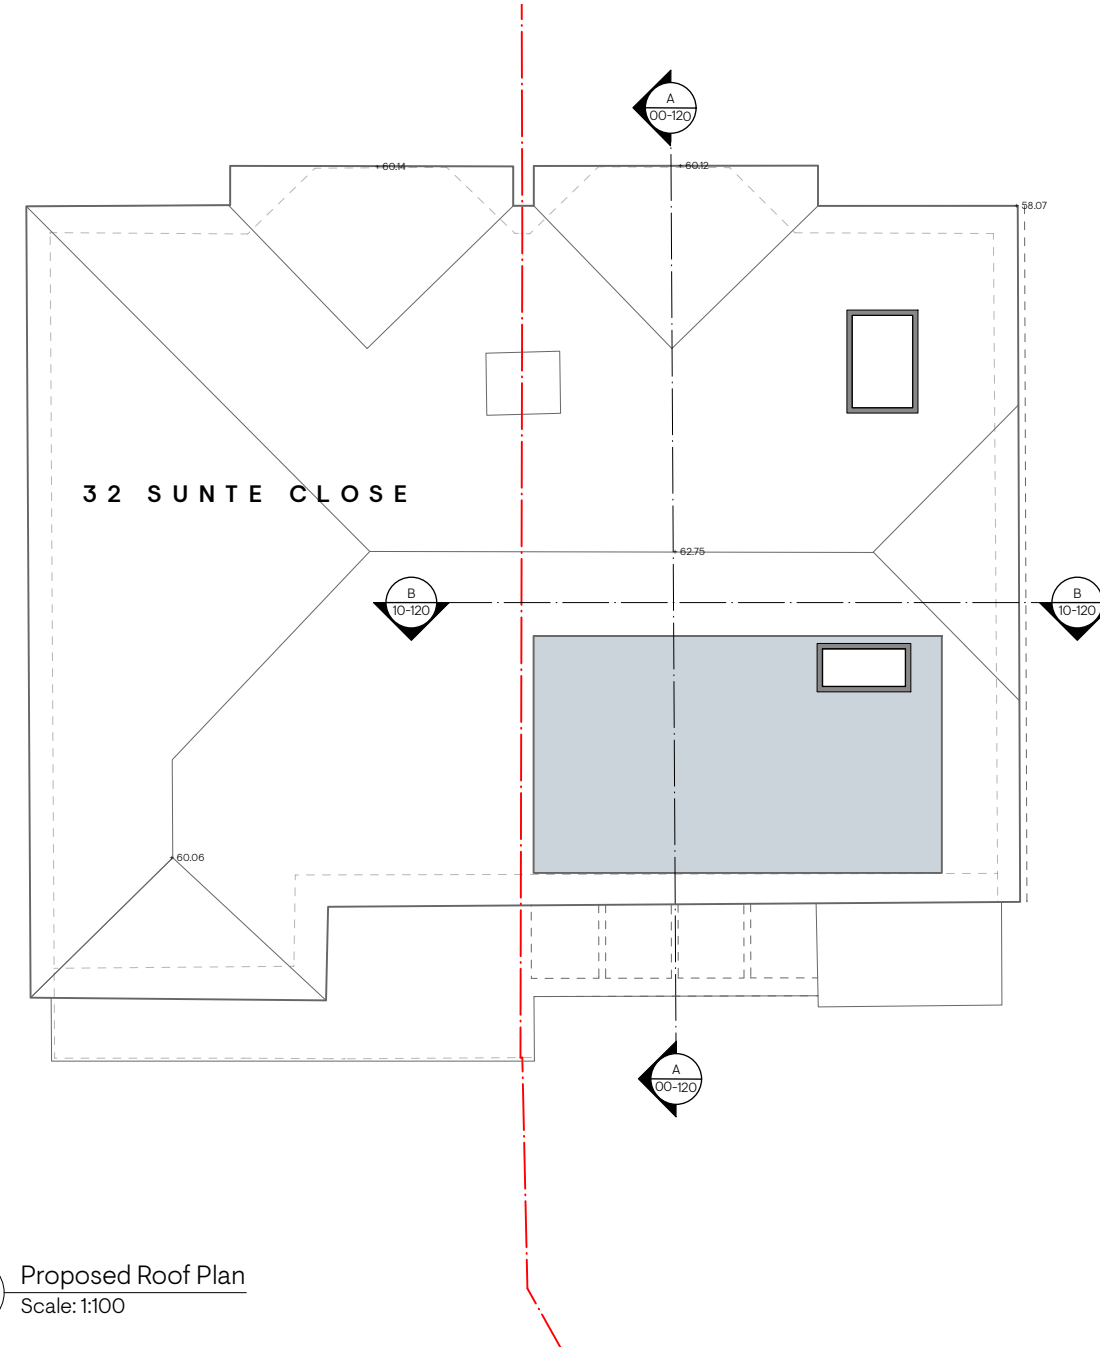

5 Proposed Roof Plan  
Scale: 1:100

Notes

| Rev | Comment                   | Date       | Project                         | Scale   | Revision   |
|-----|---------------------------|------------|---------------------------------|---|------------|
| A   | Issued for client comment | 08/01/2025 | 31 Sunte Close, HH, RH161QT     | 1:100   | A          |
|     |                           |            | Client                          | Drawn By   | Checked By |
|     |                           |            | Charlotte John & Stuart Chapman | JF   | JF         |
|     |                           |            | Drawing Title                   | Do not scale from drawing, all dimensions to be checked on site. Report any omissions, alterations and discrepancies to the architect immediately. |            |
|     |                           |            | Proposed Floor Plans            | Issue Status   |            |
|     |                           |            | Drawing Number                  | INFORMATION   |            |
|     |                           |            | 24622 - D1 - 100                |   |            |

**foat.**

**John Foat Architects Ltd.**  
The Fishing Net Factory  
8 Foundry Street  
Brighton BN1 4AT  
+44 7931 259 055  
studio@foat.co.uk  
www.foat.co.uk