
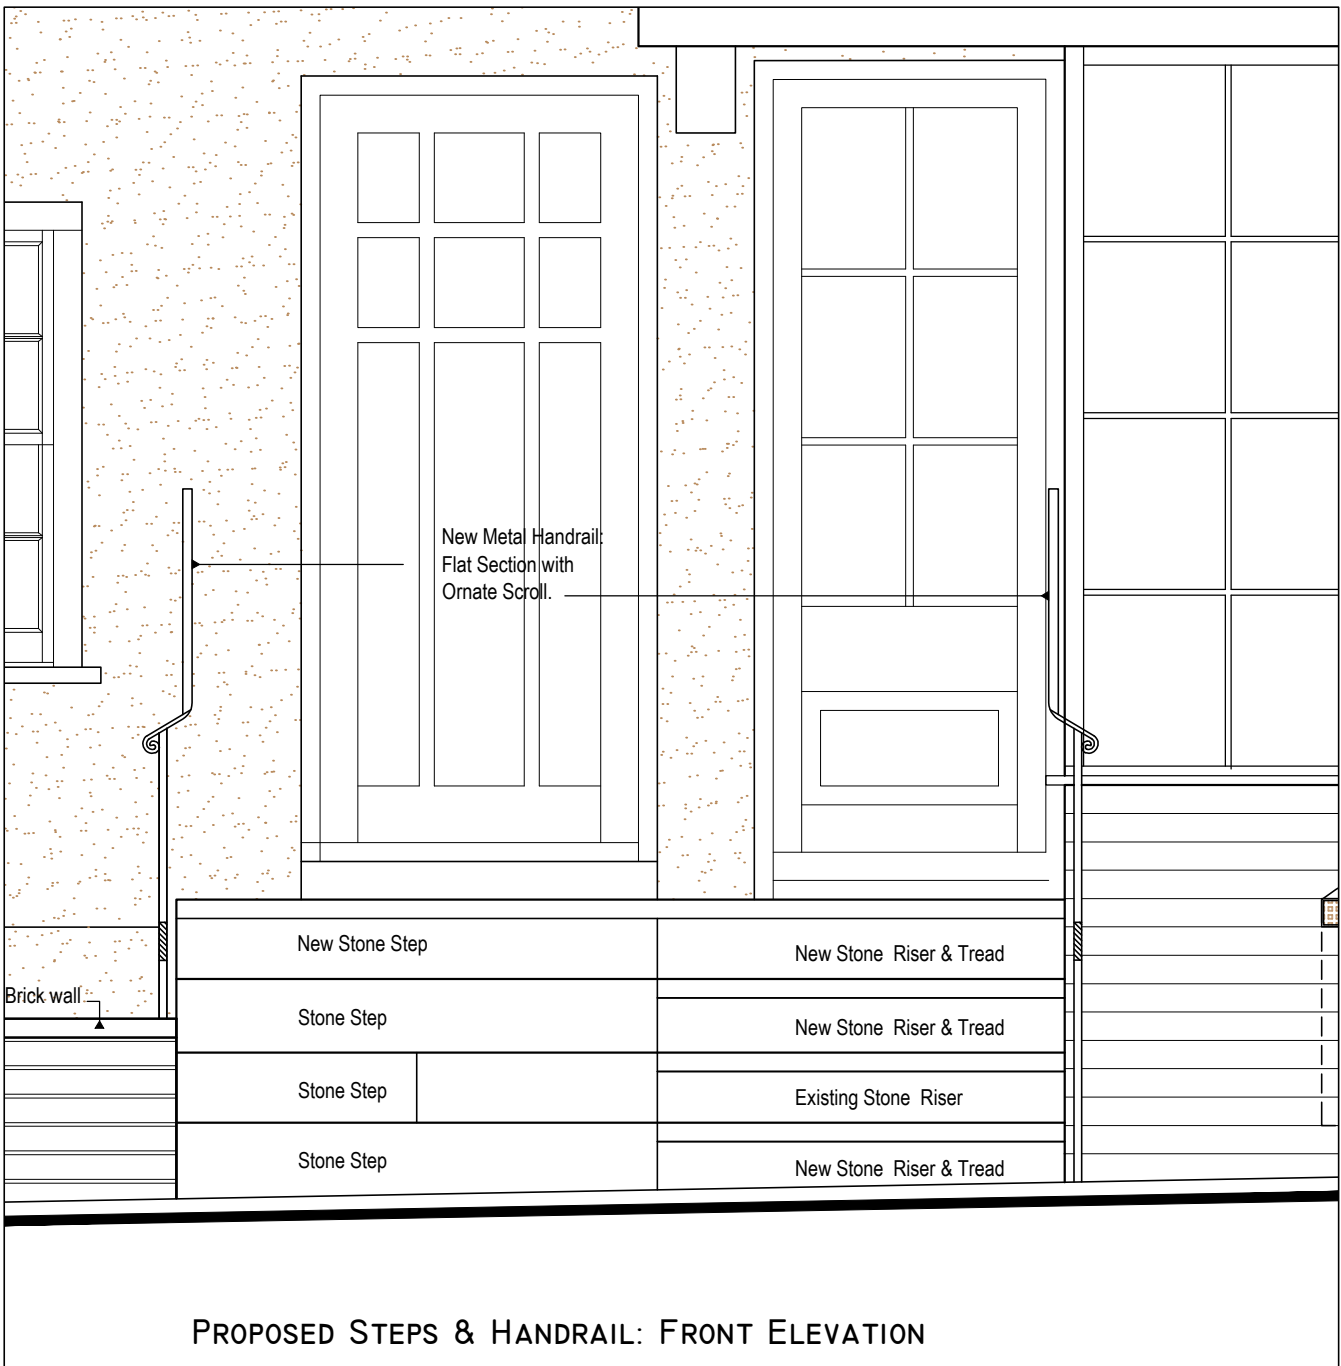
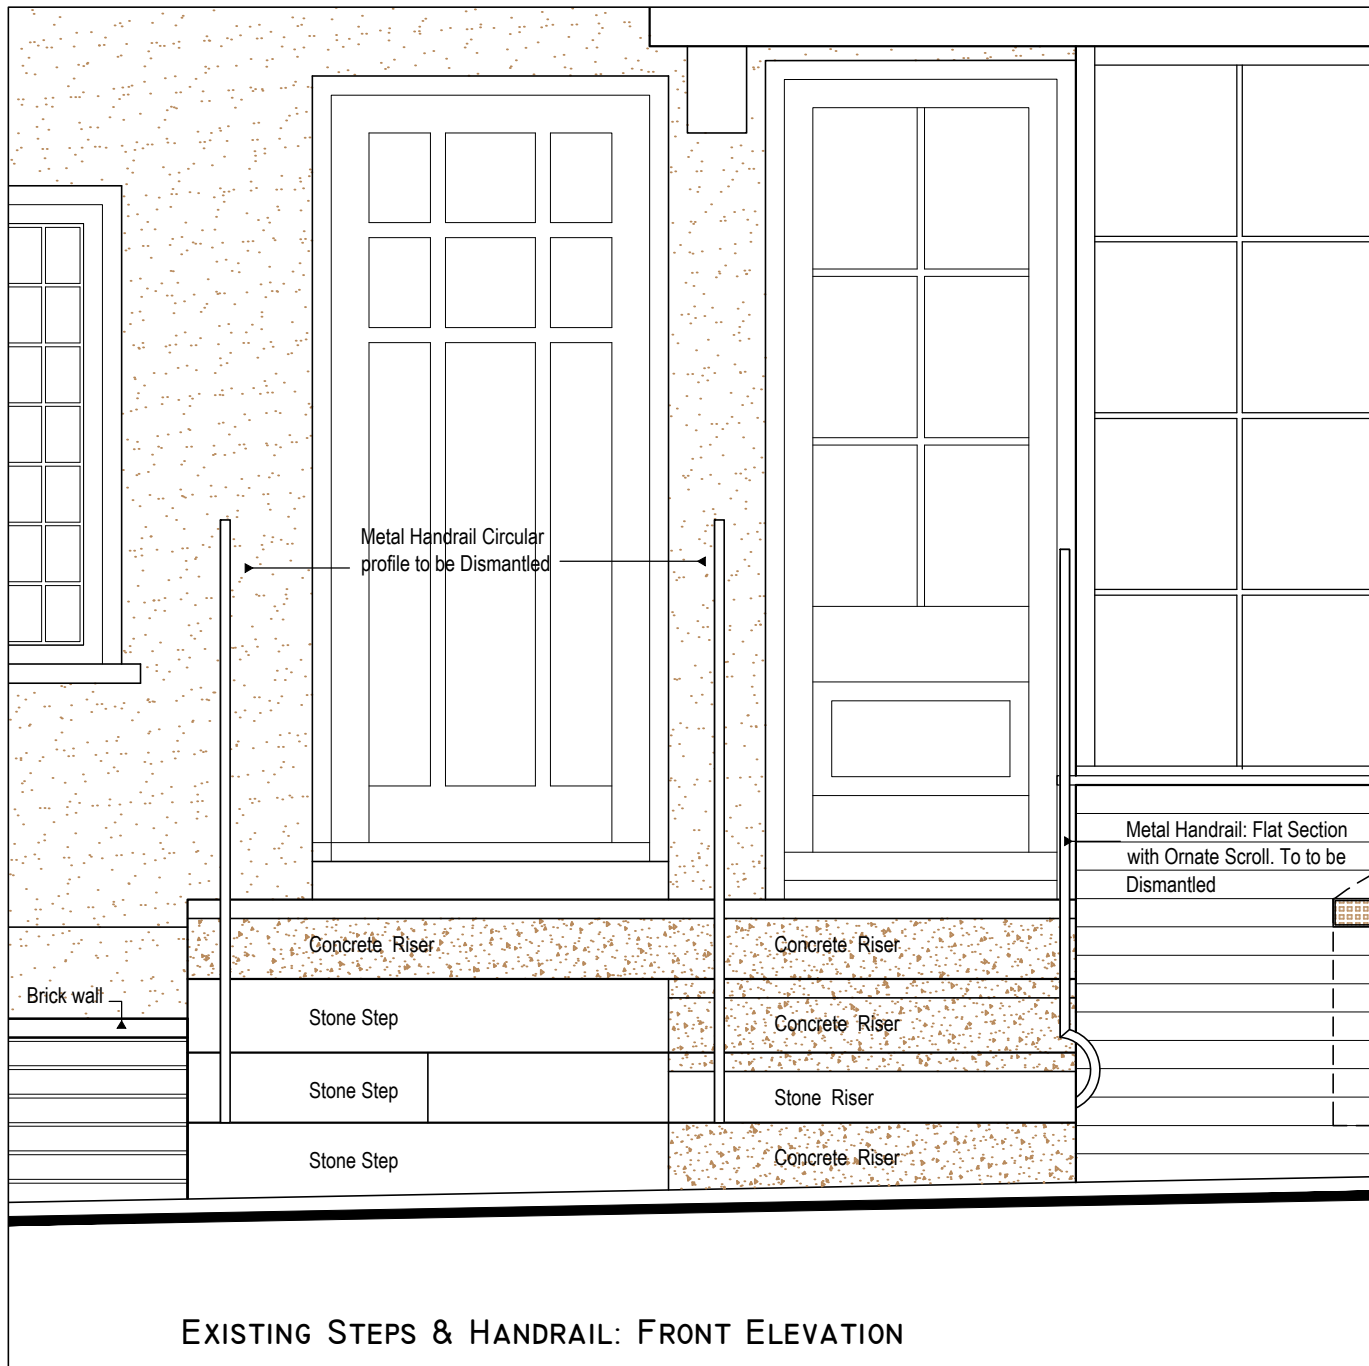
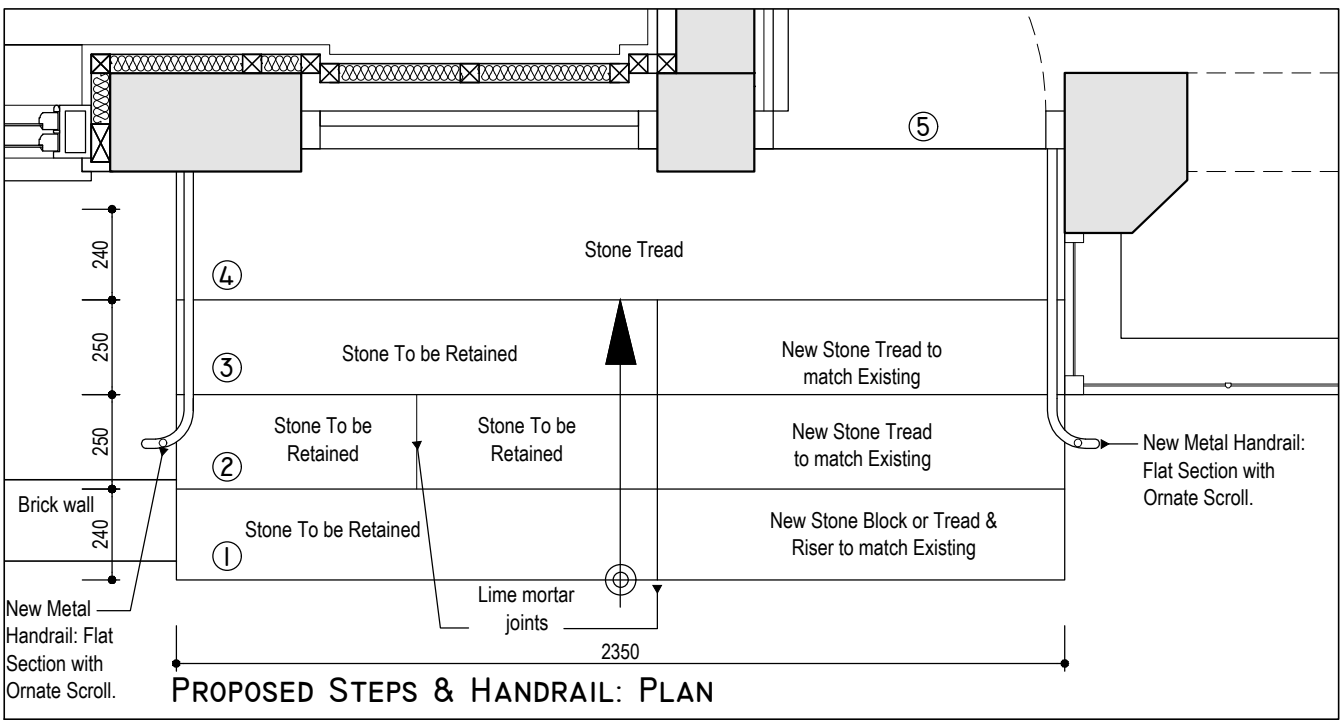


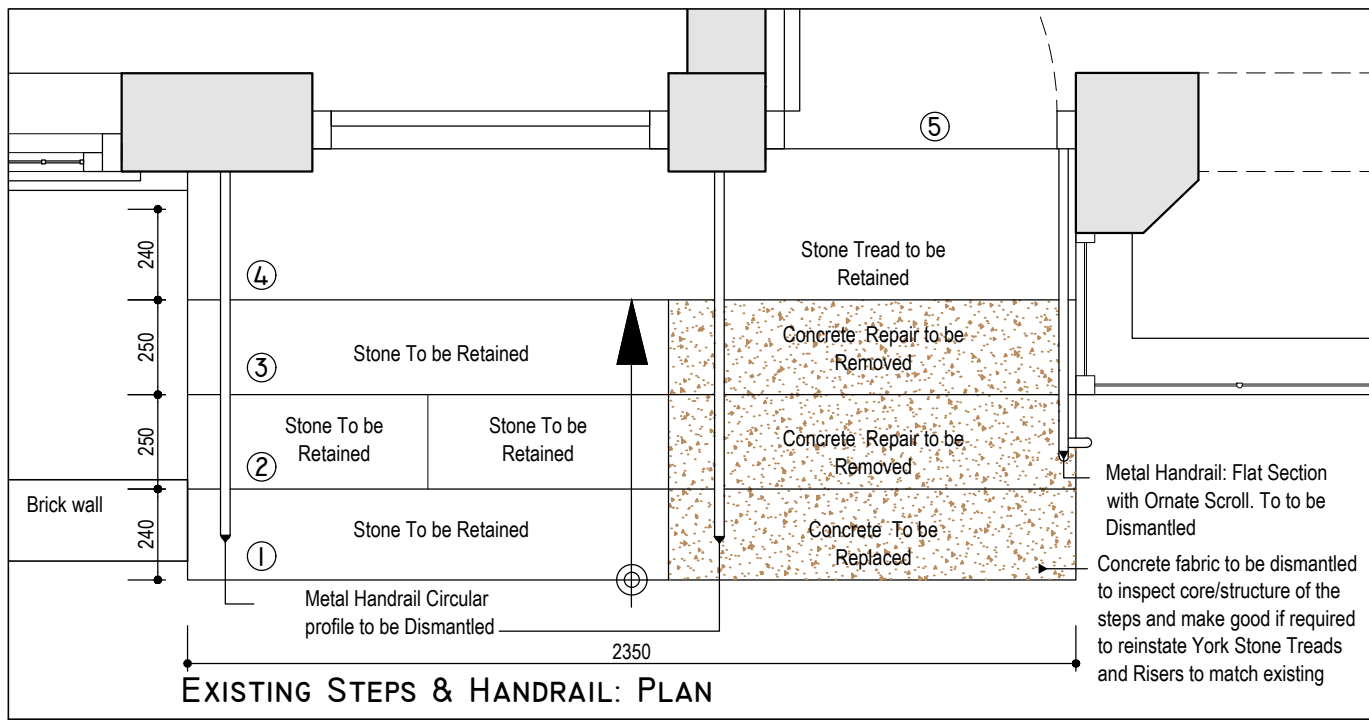


DRAWING ISSUE STATUS

PLANNING

ALL COPYRIGHT RESERVED TO
LYL ARCHITECTURAL DESIGNS LTD.

REV	DATE	COMMENTS

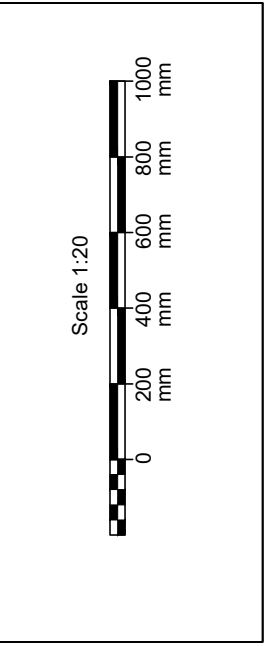

CLIENT

STEPHEN YEOMAN

PROJECT

THE OLD BAKERY
65-65A HIGH STREET
LINDFIELD, WEST SUSSEX
RH16 2HN

DRAWING TITLE

EXTERNAL STEPS &
RAILINGS:
EXISTING & PROPOSED PLANS
& FRONT ELEVATION

REVISION

SCALE 1:20 @ A3

DRAWING NUMBER

LI9-P-20

