



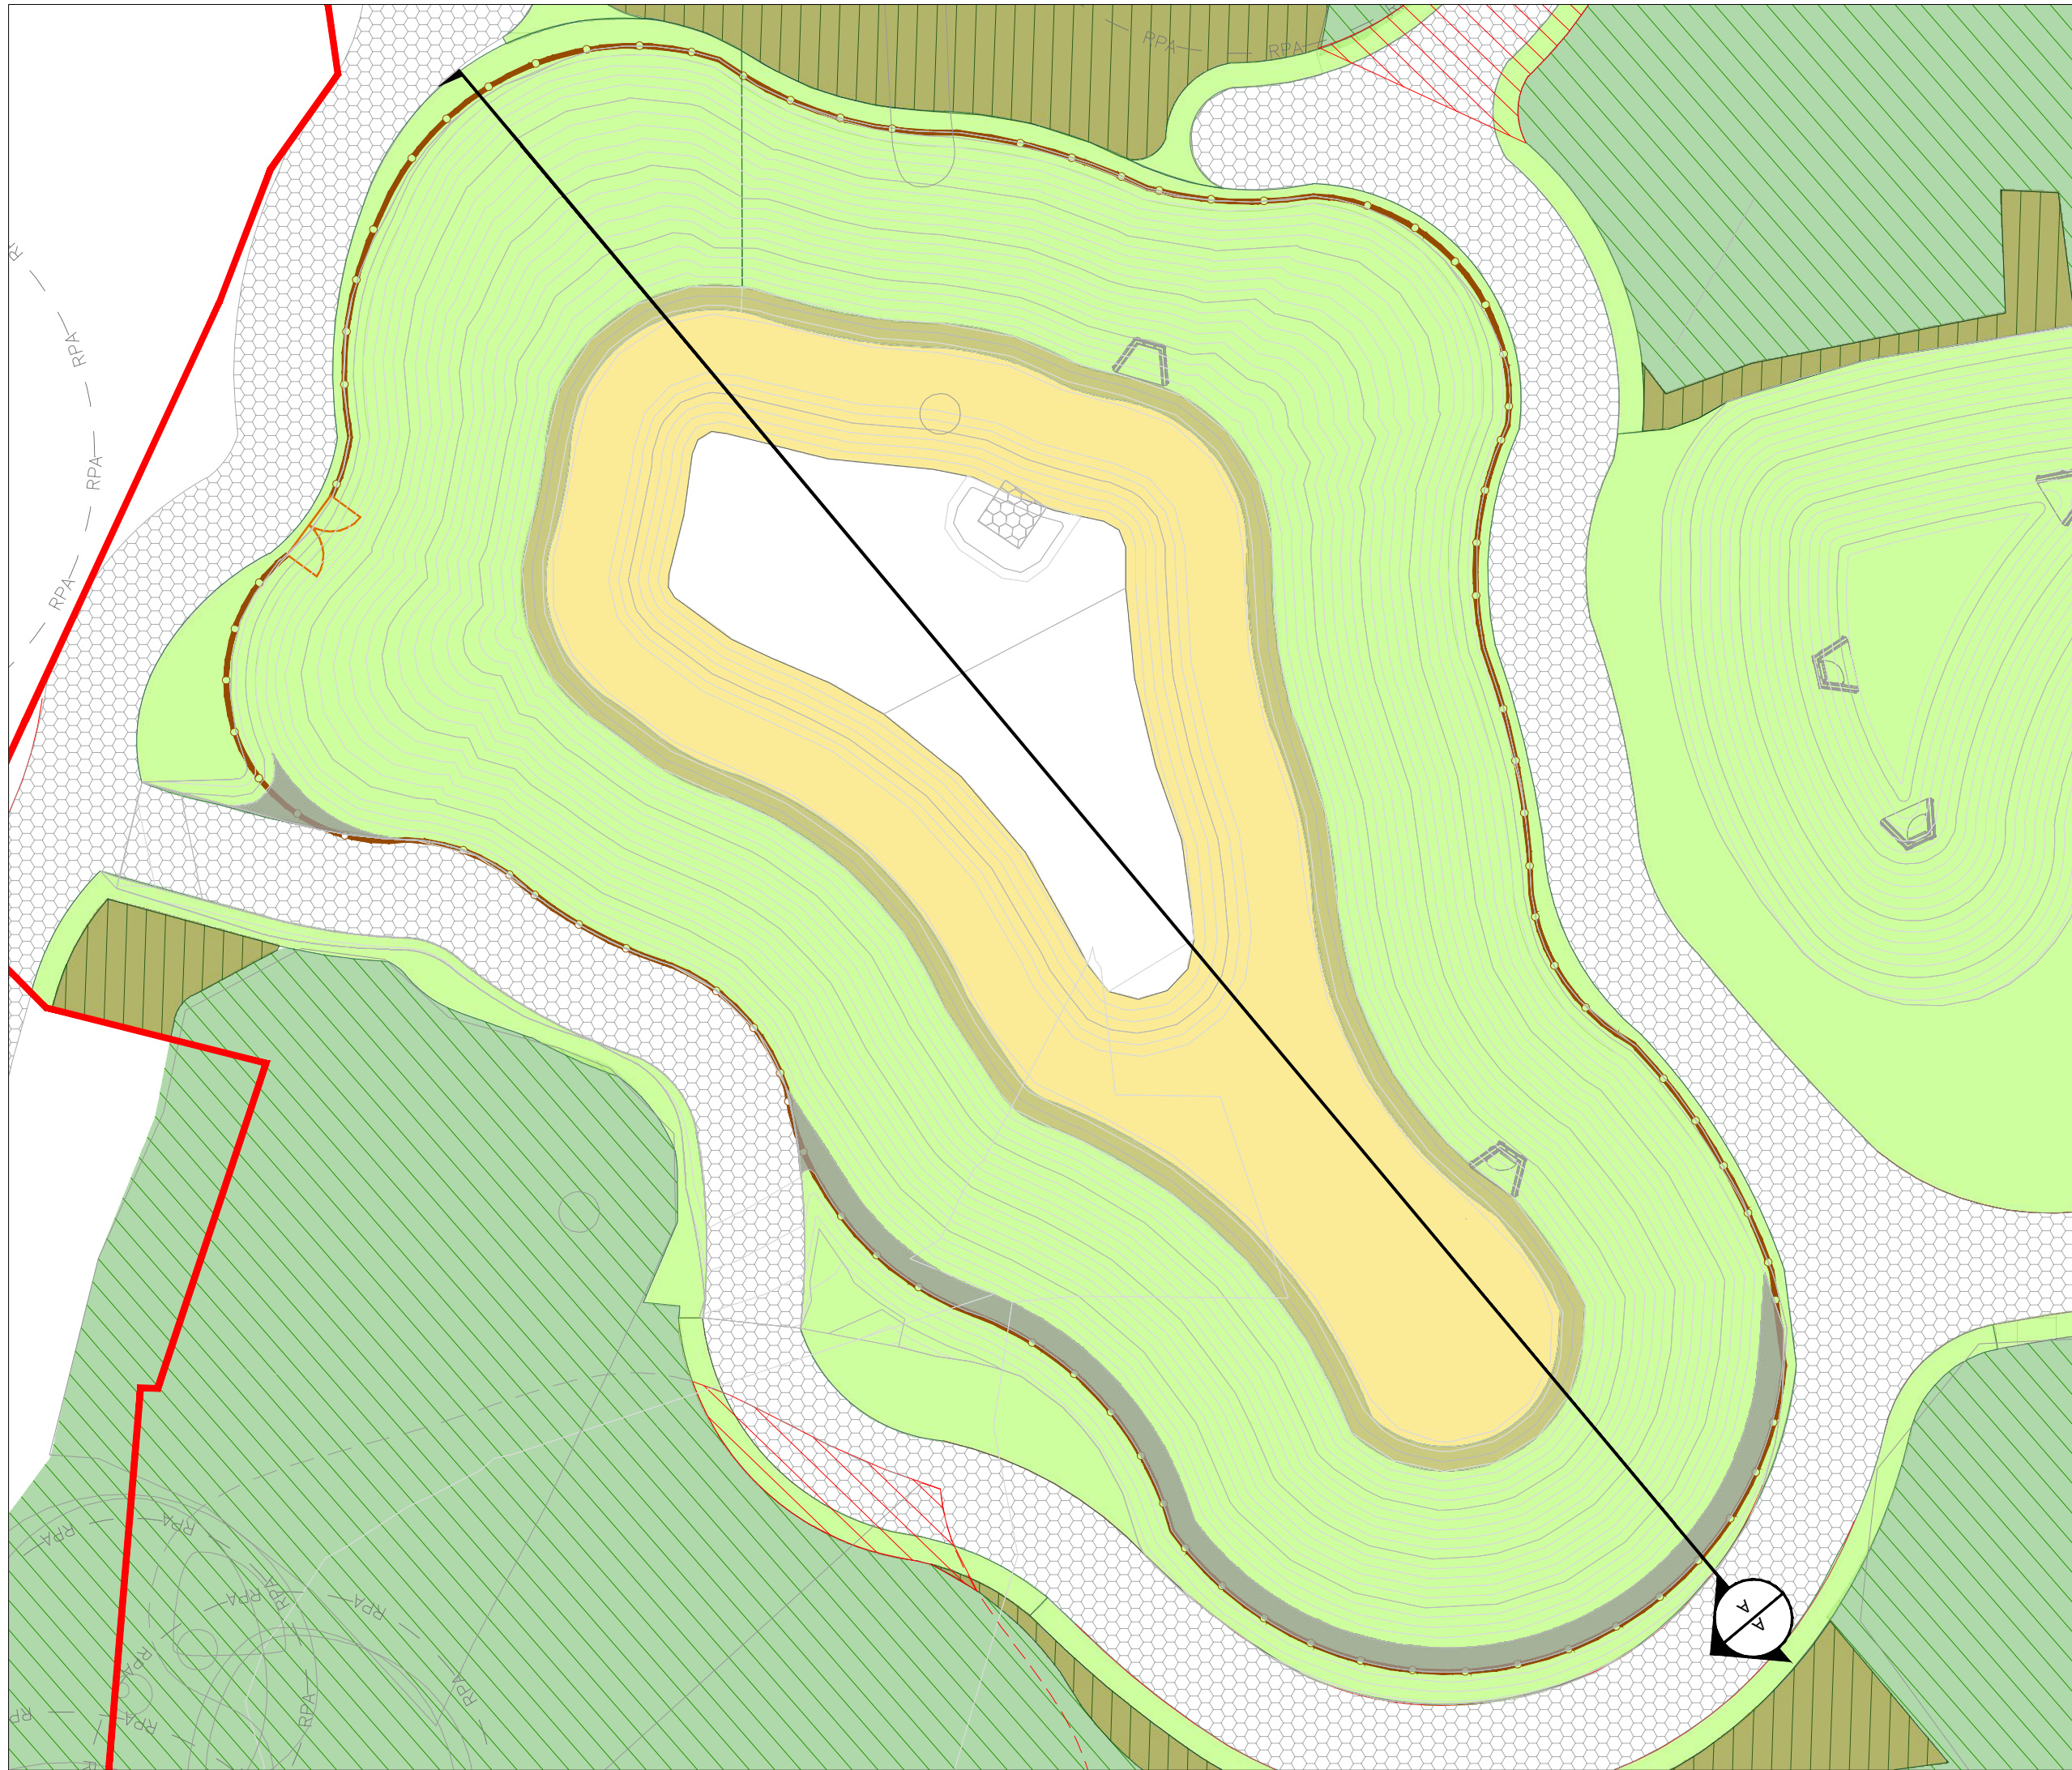


SECTIONS A-A LOCATION

SCALE 1:250 @A1

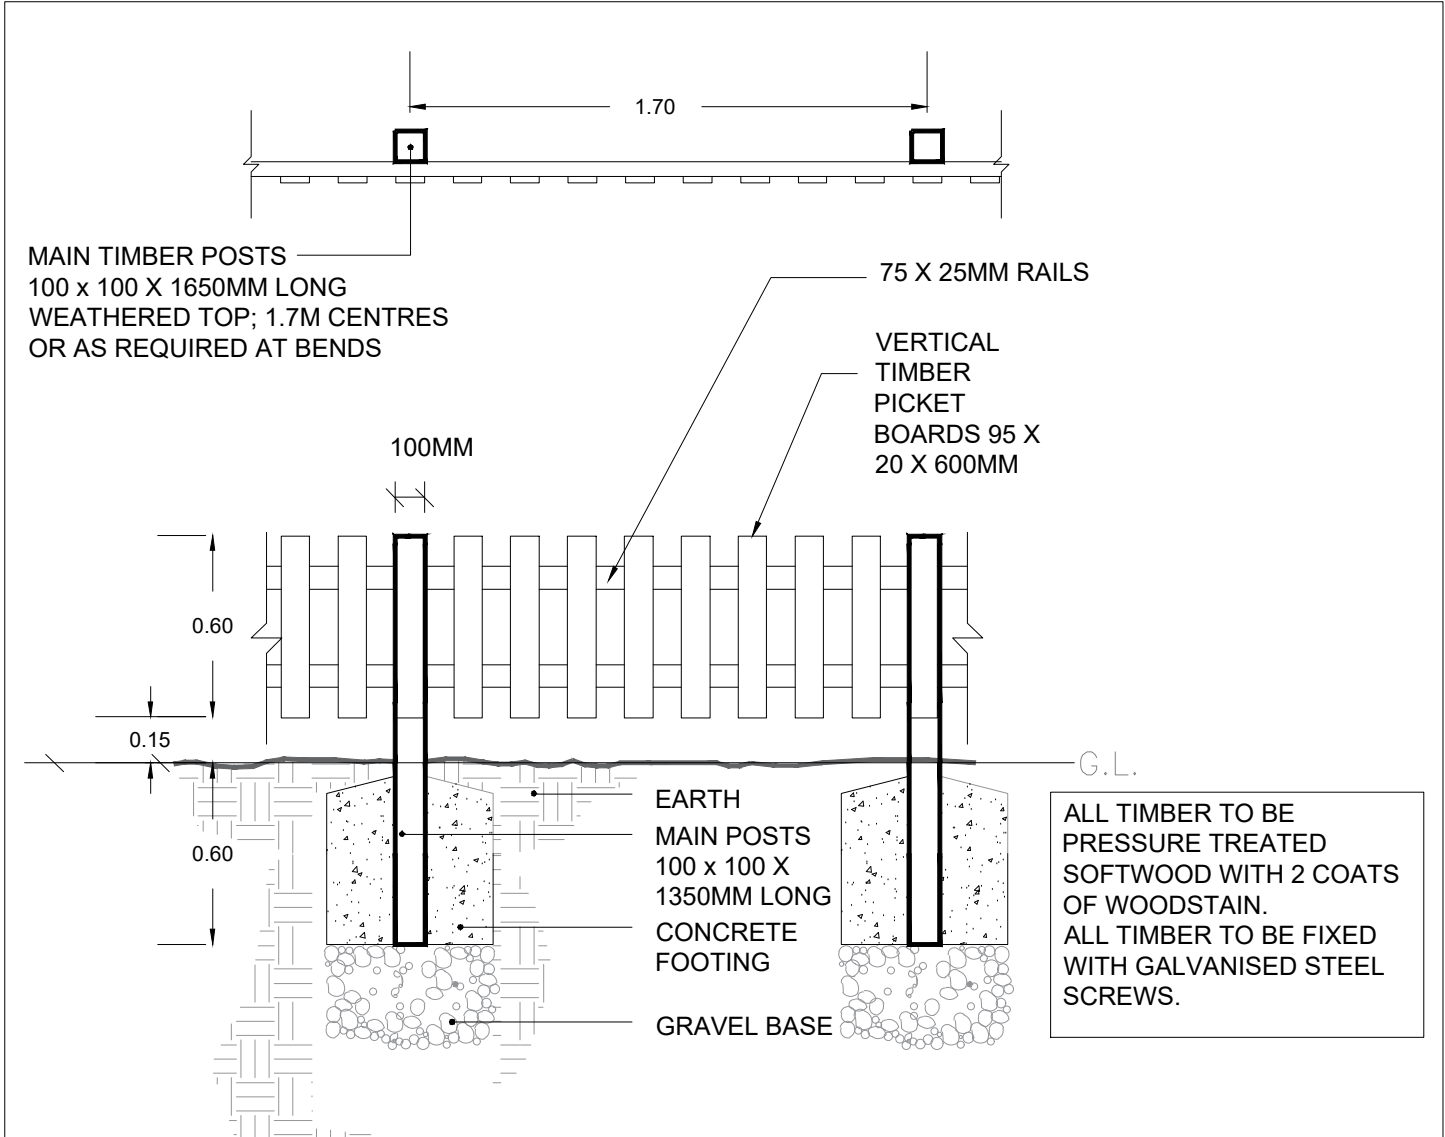


TIMBER POST AND RAIL FENCE - ELEVATION - SECTIONAL ELEVATION

SCALE 1:25@A1

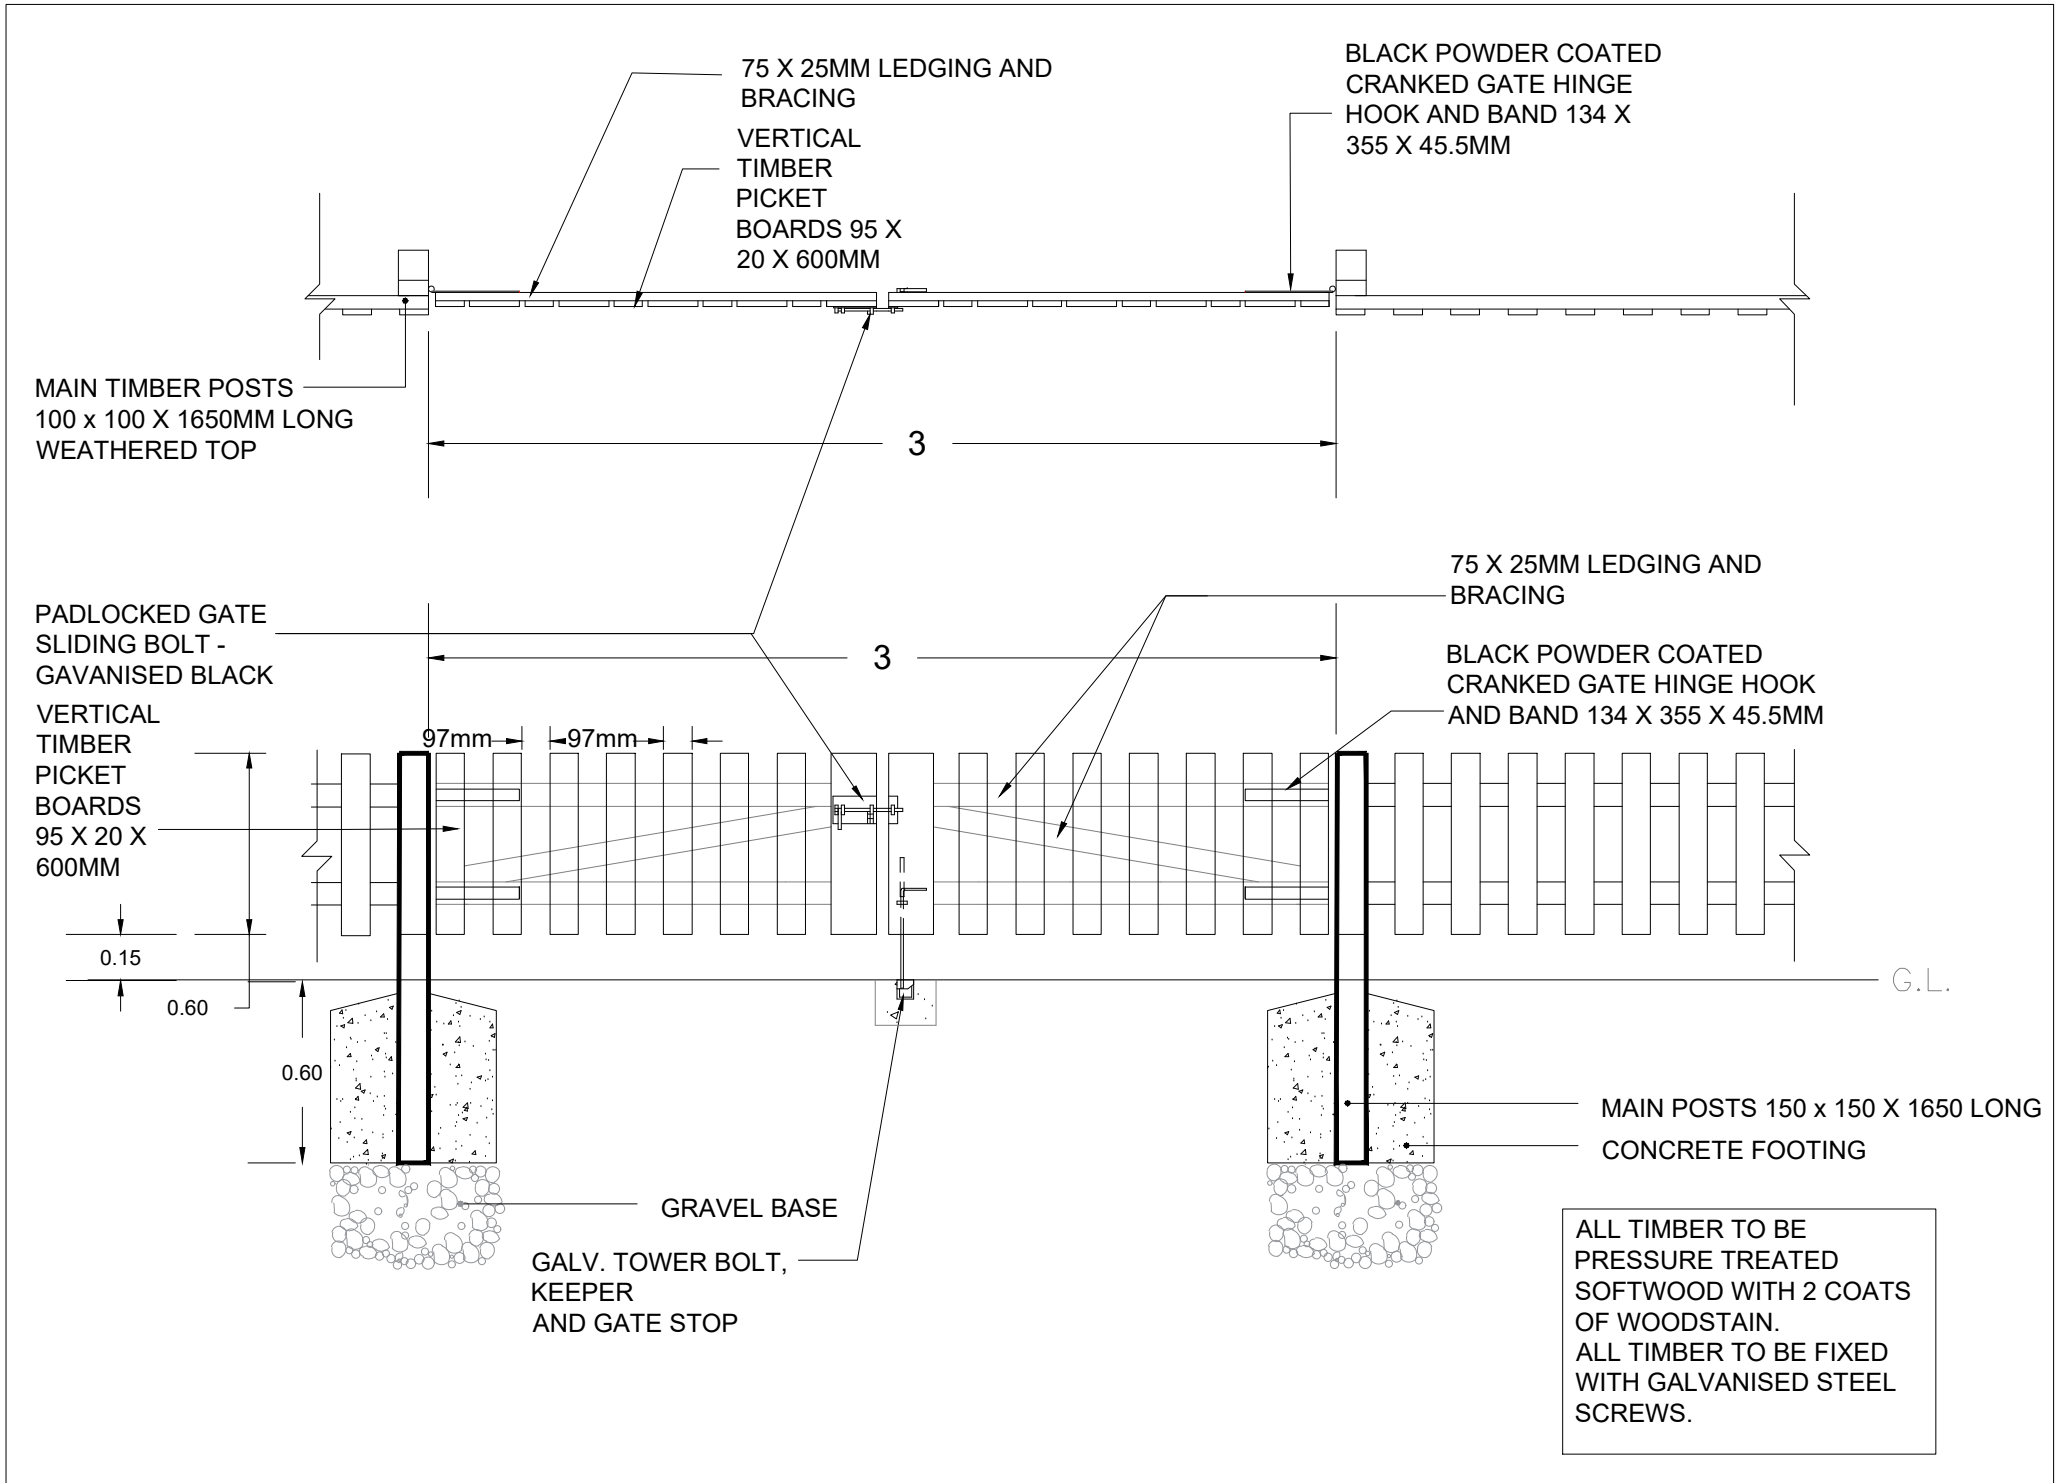

MAINTENANCE ACCESS TIMBER GATE - ELEVATION

SCALE 1:25@A1

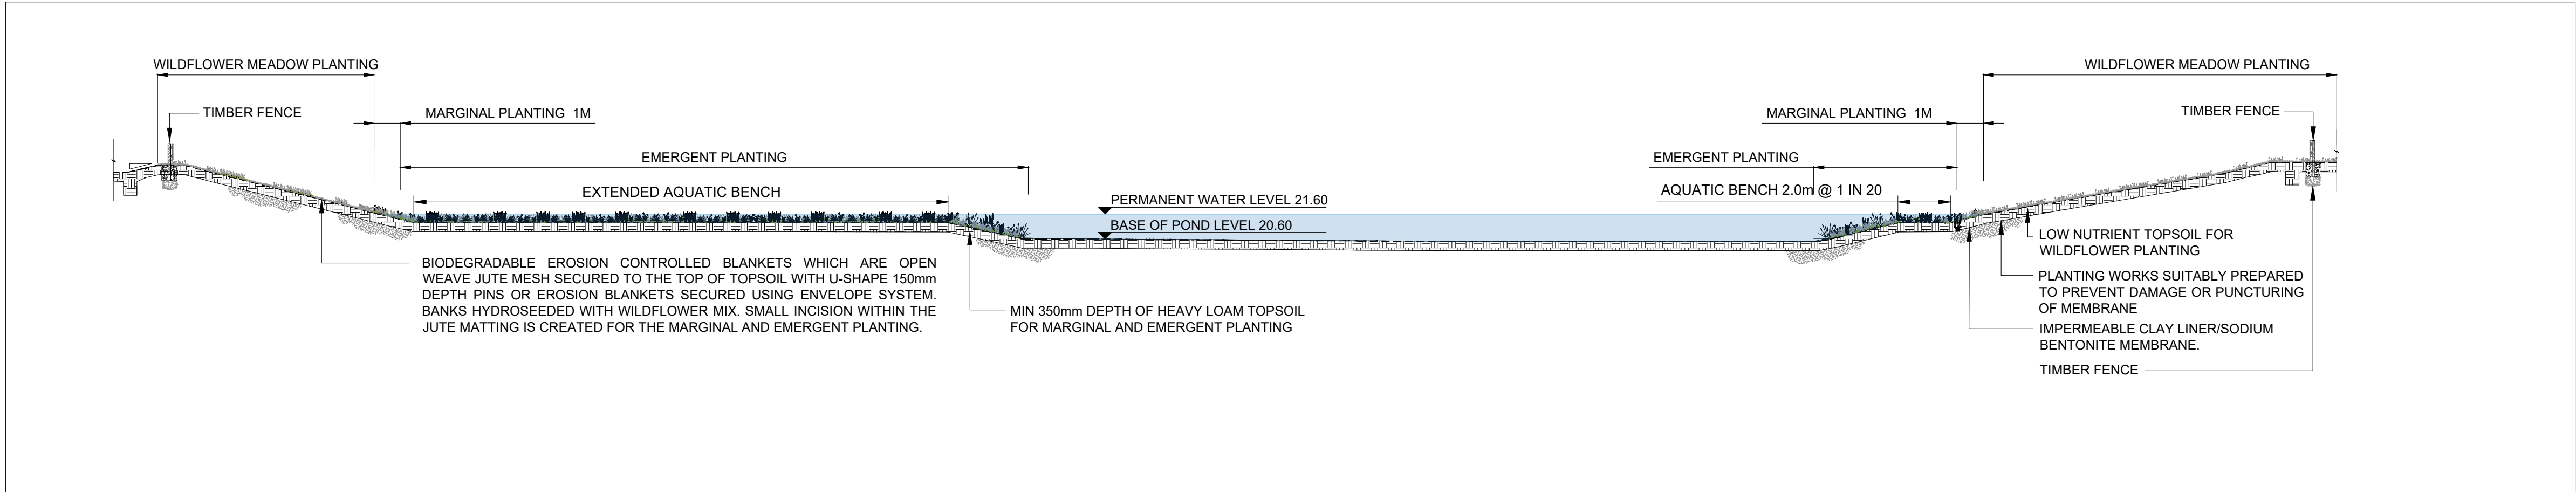

SECTION A-A - LONG SECTION THROUGH POND 12
FOR ENGINEERS DETAILS REFER TO: 60610807-ACM-04-XX-DR-DR-701120 AND 60610807-ACM-04-XX-DR-DR-701130

SCALE 1:150@A1

AECOM
Aldgate Tower
2 Leman Street
London, E1 8FA
+44 (0)20 7061 7000 tel
www.aecom.com

1. ALL DIMENSIONS ARE IN METRES AND LEVELS IN METRES ABOVE ORDNANCE DATUM, UNLESS STATED OTHERWISE.
2. THIS DRAWING IS TO BE READ IN CONJUNCTION WITH THE CIVIL ENGINEERS PACKAGE AND ALL OTHER RELEVANT DETAILS AND DRAWINGS
4. REFER TO DWG: 60610807-ACM-09-XX-DR-DR-300210 FOR PROPOSED RED LINE BOUNDARY INFORMATION
5. REFER TO DWG: 60610807-ACM-09-XX-DR-DR-300220 FOR DRAINAGE AND SITE LAYOUT
6. REFER TO DWG: 60610807-ACM-09-XX-DR-DR-300226 FOR ACCESS TRACK DETAILS
7. REFER TO DWG: 60610807-ACM-09-XX-DR-DR-300225 FOR POND SECTION DETAILS.

- WILDFLOWER MEADOW MIX
- NATIVE SHRUB
- MARGINAL MIX
- EMERGENT MIX
- CRUSHED GRAVEL, COLOUR BUFF, TO CELLULAR MAINTENANCE TRACK
- RPA PROTECTED DURING WORKS
- EXISTING TREES / VEGETATION TO BE RETAINED
- EXISTING VEGETATION TO BE REMOVED
- DOUBLE LEAF TIMBER ACCESS GATE
- TIMBER POST AND RAIL FENCE

NOTE: PROPOSED EMBANKMENTS CONSTRUCTED TO ACCOMPANYING ENGINEERS DETAILS. FINISH SOIL LEVELS SECURED IN PLACE WITH EROSION CONTROL BLANKETS AND HYDROSEEDED WITH WILDFLOWER MEADOW MIX. REFER TO PLANTING SCHEDULE

P03	10/02/2025	REVISION 2
P02	18/12/2024	REVISION 1
P01	10/07/2024	FIRST ISSUE
I/R	DATE	DESCRIPTION

