

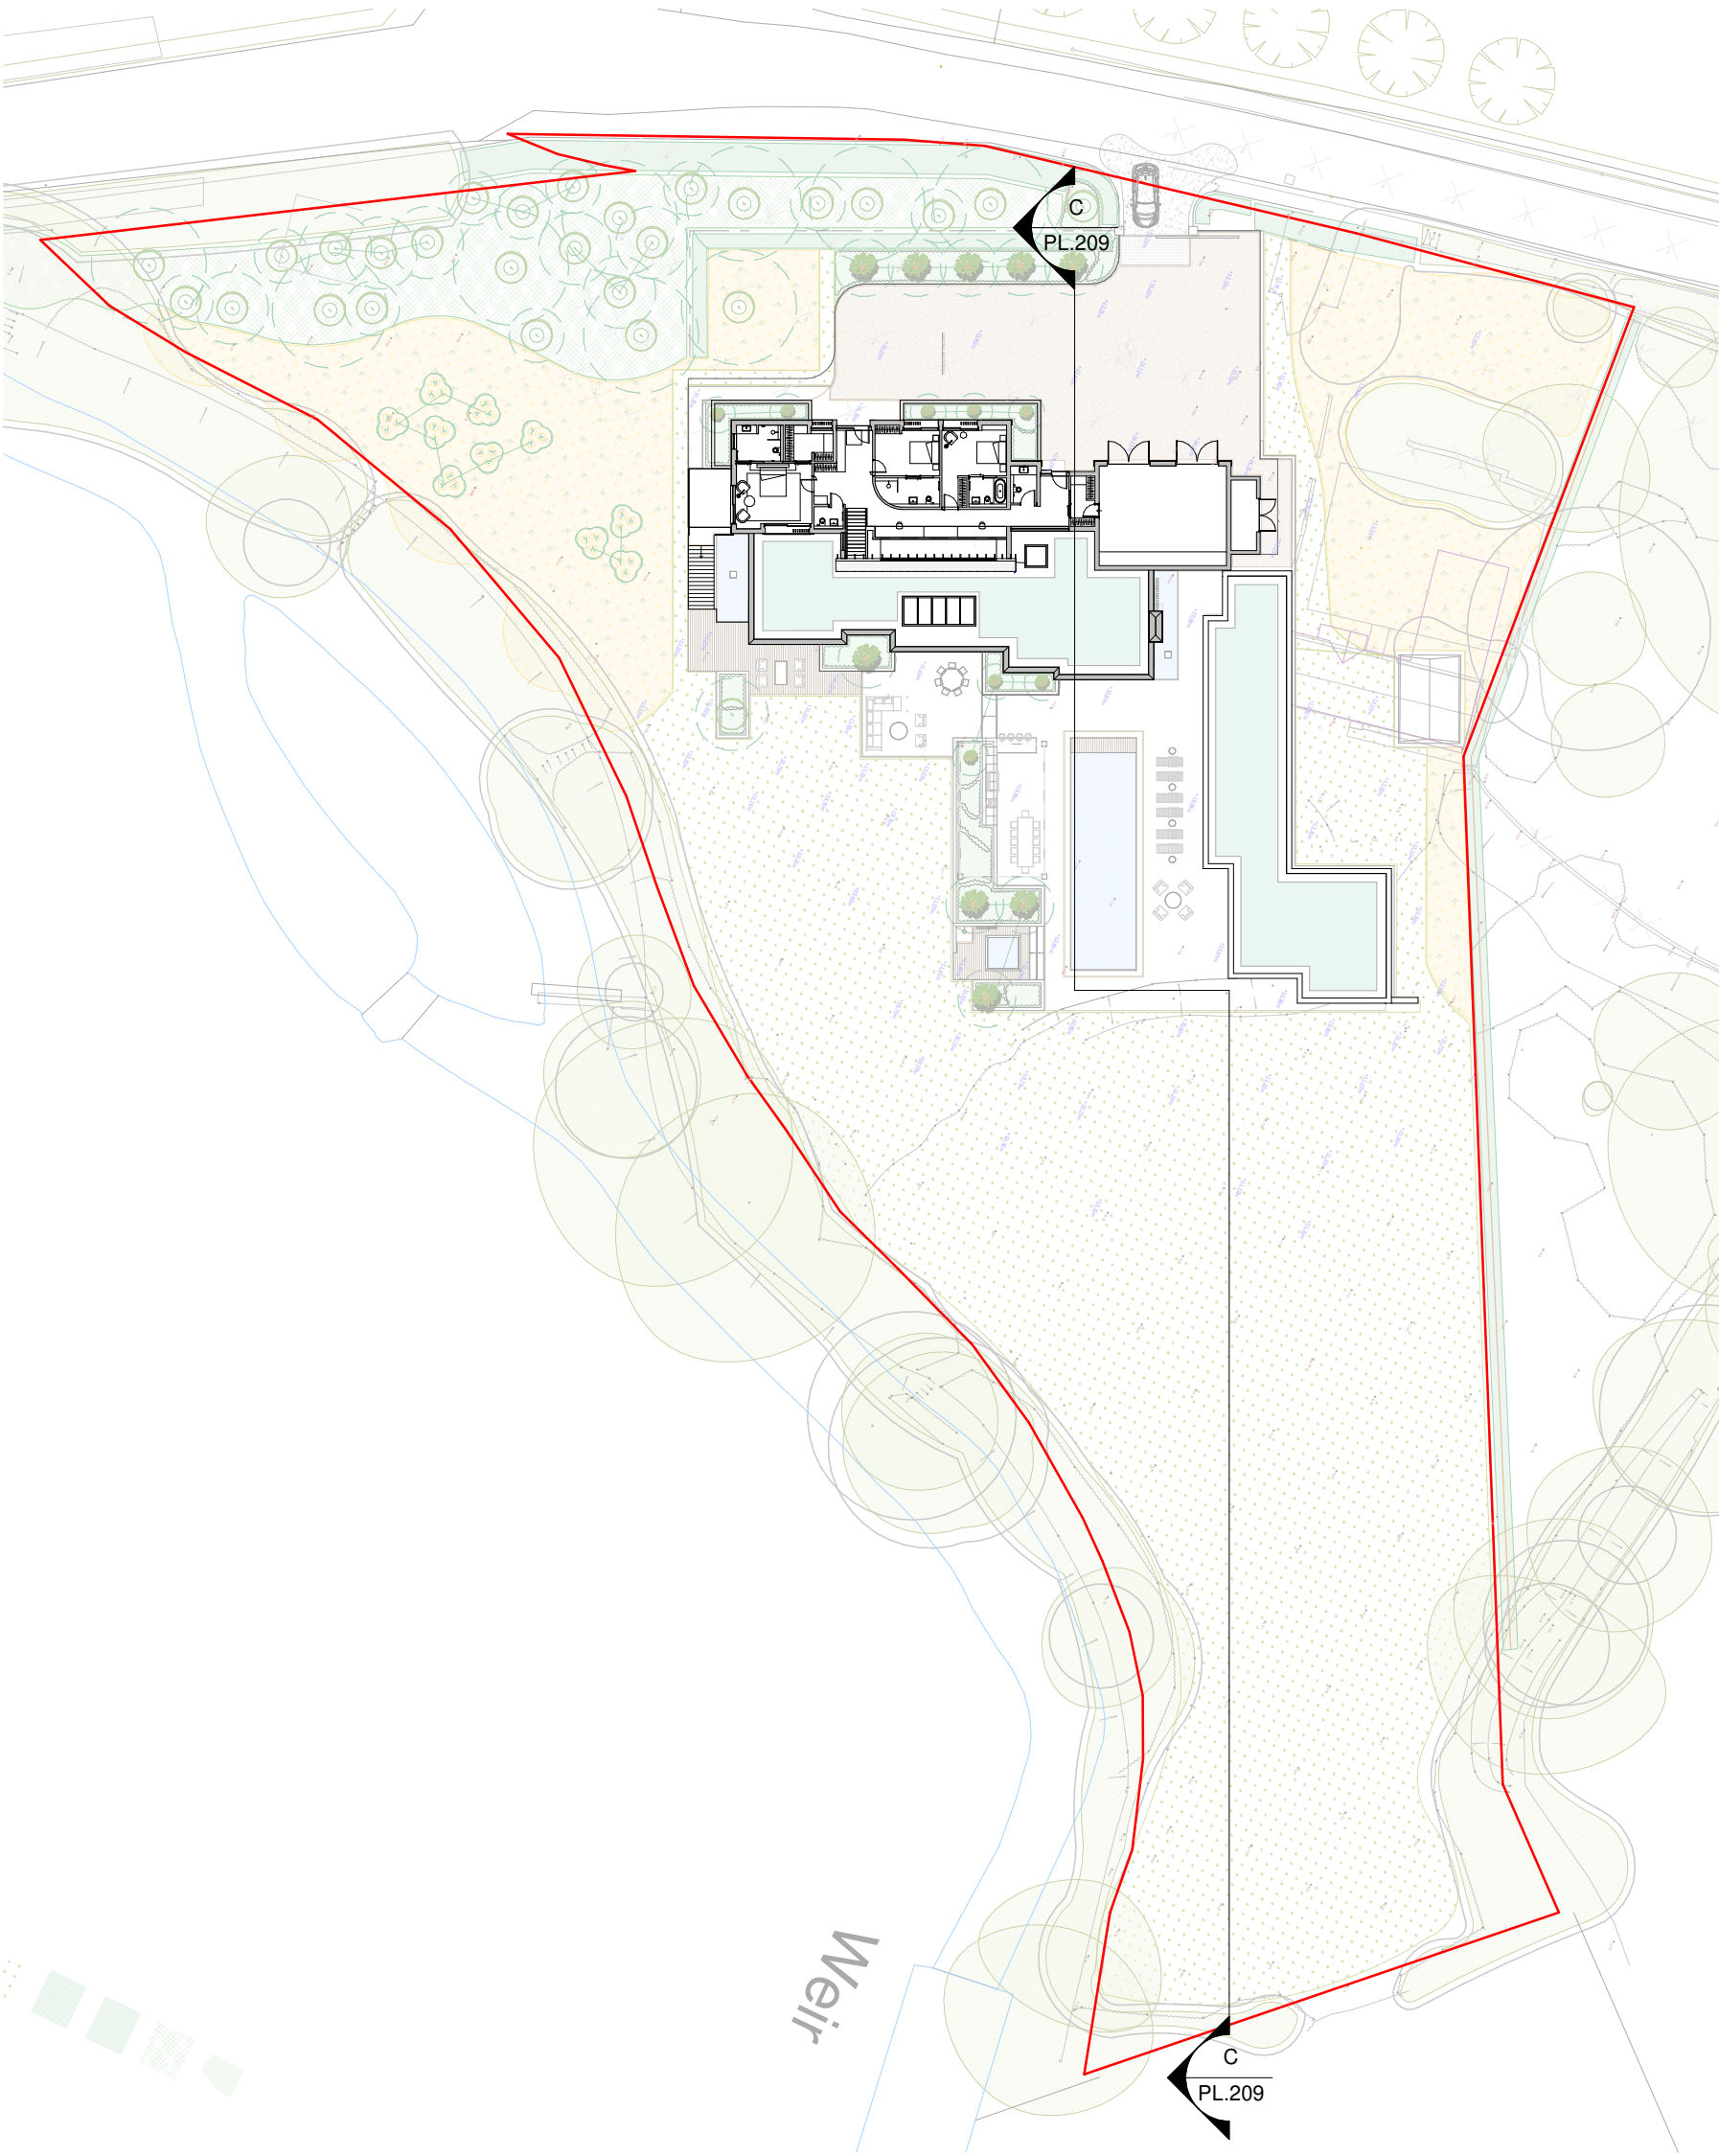



DRAFT - FOR
SPECIALIST
COMMENT
ONLY

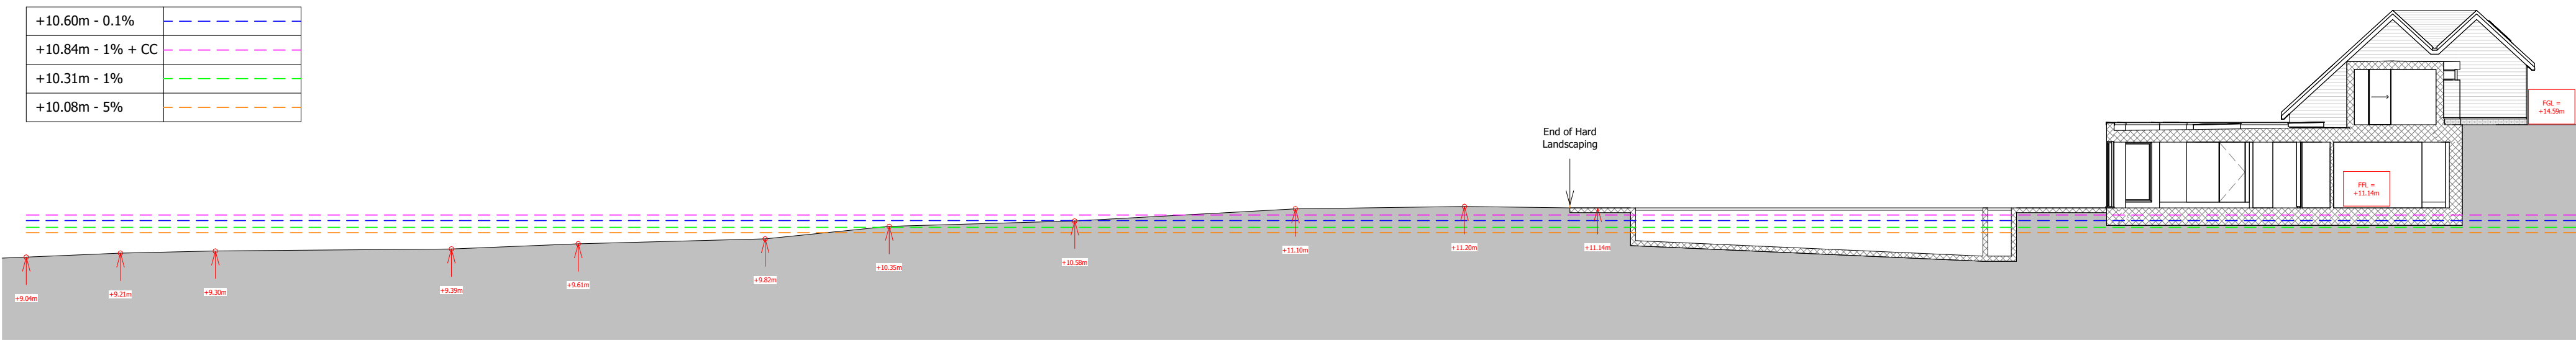


Site Plan - Showing Section Location
1 : 500

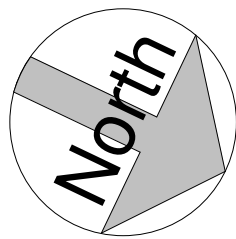

Section C-C - Modelled Flood Levels Through Site
1 : 200

 

VISUAL SCALE 1:500 @ A1

 

VISUAL SCALE 1:200 @ A1

REV.	DATE.	BY.	AMENDMENT.
------	-------	-----	------------

PLANNING

NOTES:
DO NOT SCALE OFF THIS DRAWING UNLESS FOR PLANNING PURPOSES.
CHECK ALL DIMENSIONS ON SITE BEFORE ANY WORK IS COMMENCED.
ALL GOODS MATERIALS AND WORKMANSHIP MUST CONFORM WITH CURRENT
BUILDING REGULATIONS, BRITISH STANDARDS AND CODES OF PRACTICE.
COPYRIGHT OF THIS DRAWING IS RETAINED BY GOULD BAXTER AND IT MUST NOT
BE REPRODUCED WITHOUT WRITTEN CONSENT.



2 Lucastes Mews, Paddockhall Road,
Haywards Heath,
West Sussex, RH16 1HE

(01444) 452604
info@gouldbaxter.co.uk
www.gouldbaxter.co.uk

CLIENT. Mr R. Carr - Southern Rock Property Ltd
PROJECT. Riverside, Bolney Chapel Road, Twineham, RH17 5NN

DRAWING. Section Through Site Showing Modelled Flood Levels

DATE. 13/02/25	SCALE AT A1. As indicated	DRAWN BY. SM
		CHECKED BY. -

JOB NO. GH652	DRAWING NO. PL.209	REV.
------------------	-----------------------	------