




A-Zero Architects		+0044 (0)207 7012664
8a Peacock Yard,		hello@a-zero.co.uk
London SE173LH		www.a-zero.co.uk
United Kingdom		instagram: azeroarchitects
- This drawing is to be read in conjunction with all relevant consultant drawings and specifications. - Do not scale from this drawing. Use figured dimensions only. © A-Zero Architects Ltd. This drawing is copyright and may not be reproduced without permission. - All dimensions and levels must be verified on site before commencing any work or preparing shop drawings. - This drawing is not to be used for construction unless marked 'For Construction' in the revision status. - This drawing is to be coordinated with structural, mechanical, electrical, and other consultant drawings. - The architect accepts no liability for work undertaken without proper approvals or in deviation from these documents.		
PROJECT	WICKENDEN MANOR	
DRAWING	A015	MANOR Site Plan EXISTING
REVISION	REVISION	DATE
FOR INFORMATION 0		July 23rd 2025
1		July 28th 2025
DRAWN	LCH	CHECK GB
STATUS	S2	SCALE 1 : 500 @ A1

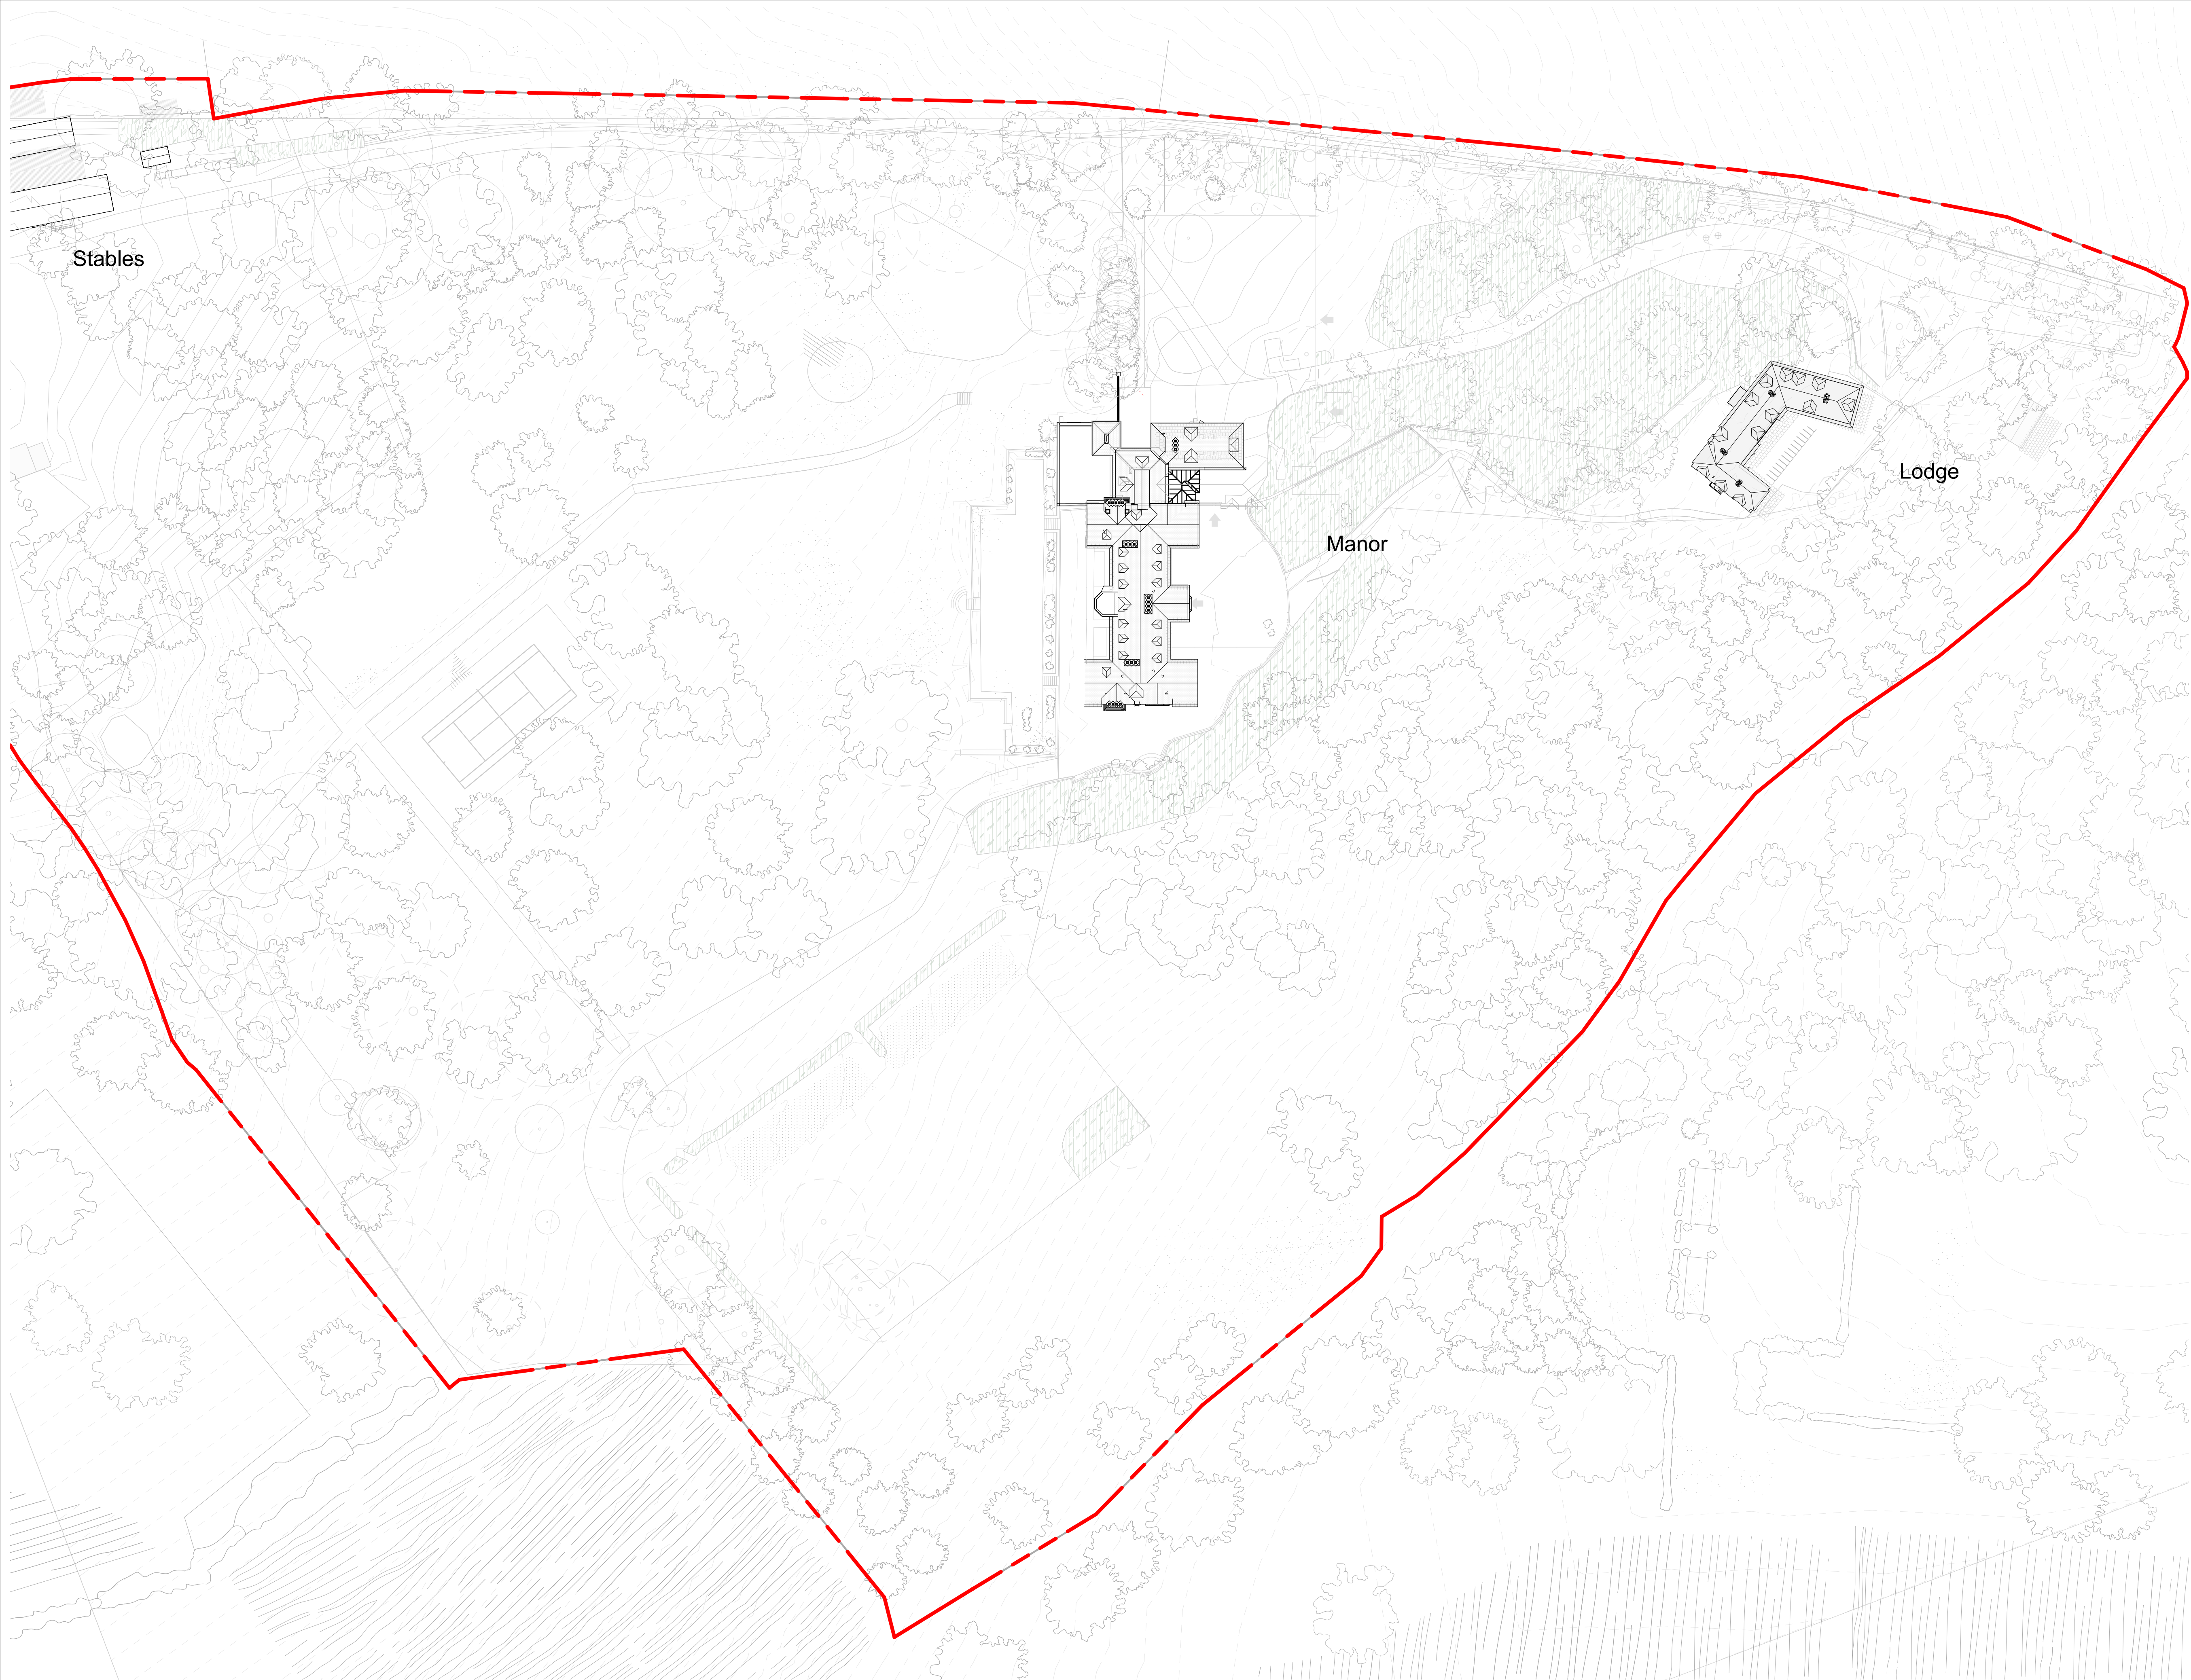