



A-Zero Architects

8a Peacock Yard,

London SE173LH

United Kingdom


+0044 (0)207 7012664

hello@a-zero.co.uk

www.a-zero.co.uk


instagram: azeroarchitects

- This drawing is to be read in conjunction with all relevant consultant drawings and specifications.
- Do not scale from this drawing. Use figured dimensions only.
- © A-Zero Architects Ltd. This drawing is copyright and may not be reproduced without permission.
- All dimensions and levels must be verified on site before commencing any work or preparing shop drawings.
- This drawing is not to be used for construction unless marked 'For Construction' in the revision status.
- This drawing is to be coordinated with structural, mechanical, electrical, and other consultant drawings.
- The architect accepts no liability for work undertaken without proper approvals or in deviation from these documents.

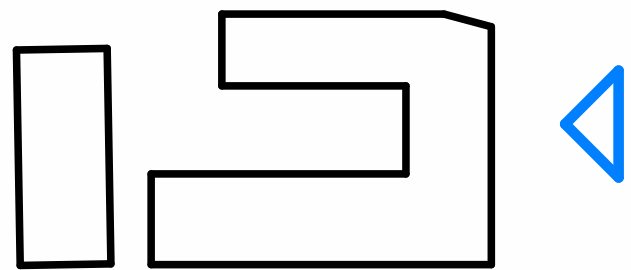

PROJECT	WICKENDEN MANOR	
DRAWING	S-2200	STABLES Proposed North Elevation
REVISION	REVISION	DATE
PLANNING	0	August 29th 2025

0m1m2m3m4m5m		
DRAWN	LCH	CHECK GB
STATUS	Work Stage 3	SCALE 1 : 50 @ A1

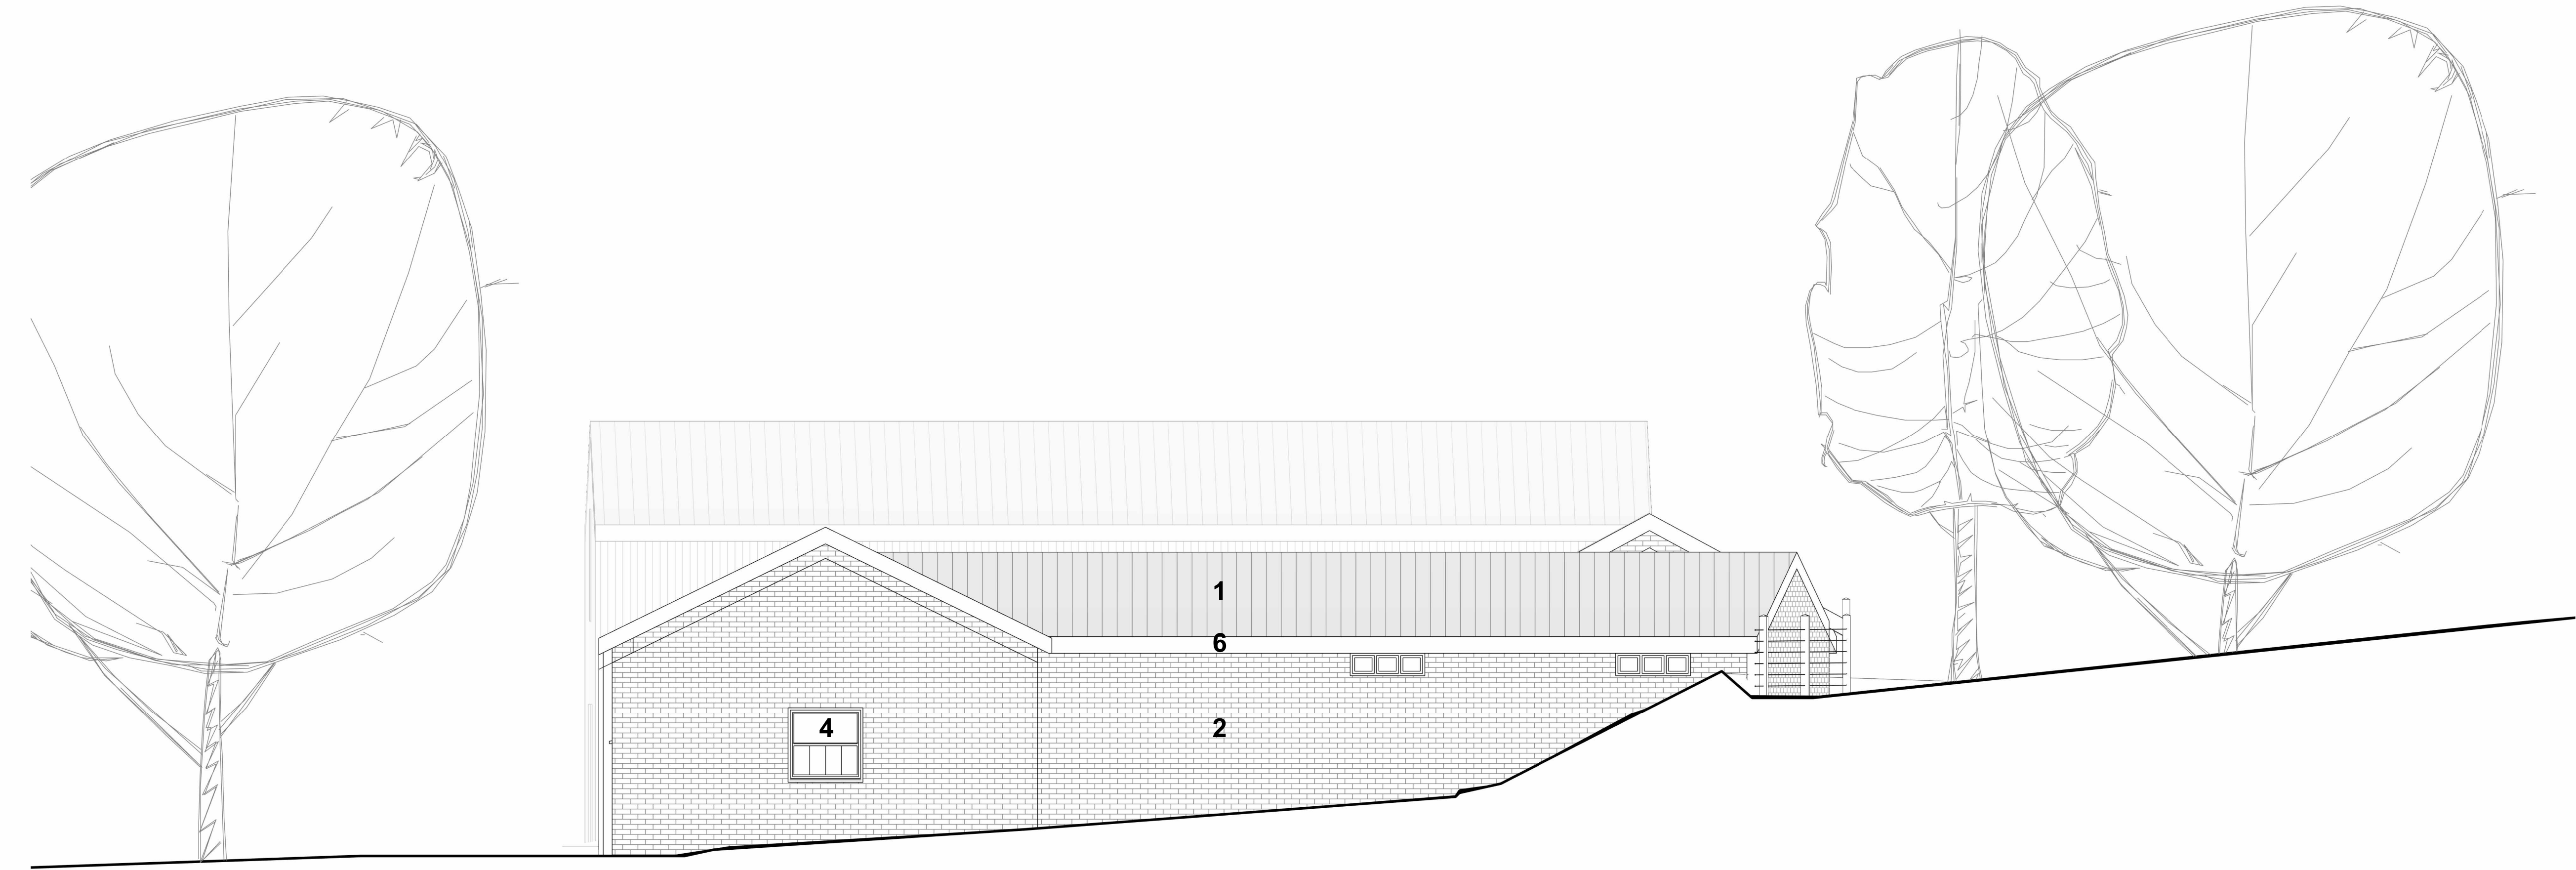

Proposed Materials

Roof

1. New zinc roof.

Wall

2. Reconstructed brick wall from existing reclaimed brick

3. New treated timber cladding on insulated wall

Windows

4. New timber framed windows

5. New timber framed doors

Other

6. New steel rainwater goods

Existing Materials

Roof

A. Corrugated cement sheet

Wall

B. Existing brick walls

Windows

C. Existing steel windows