


# PLANNING DOCUMENT

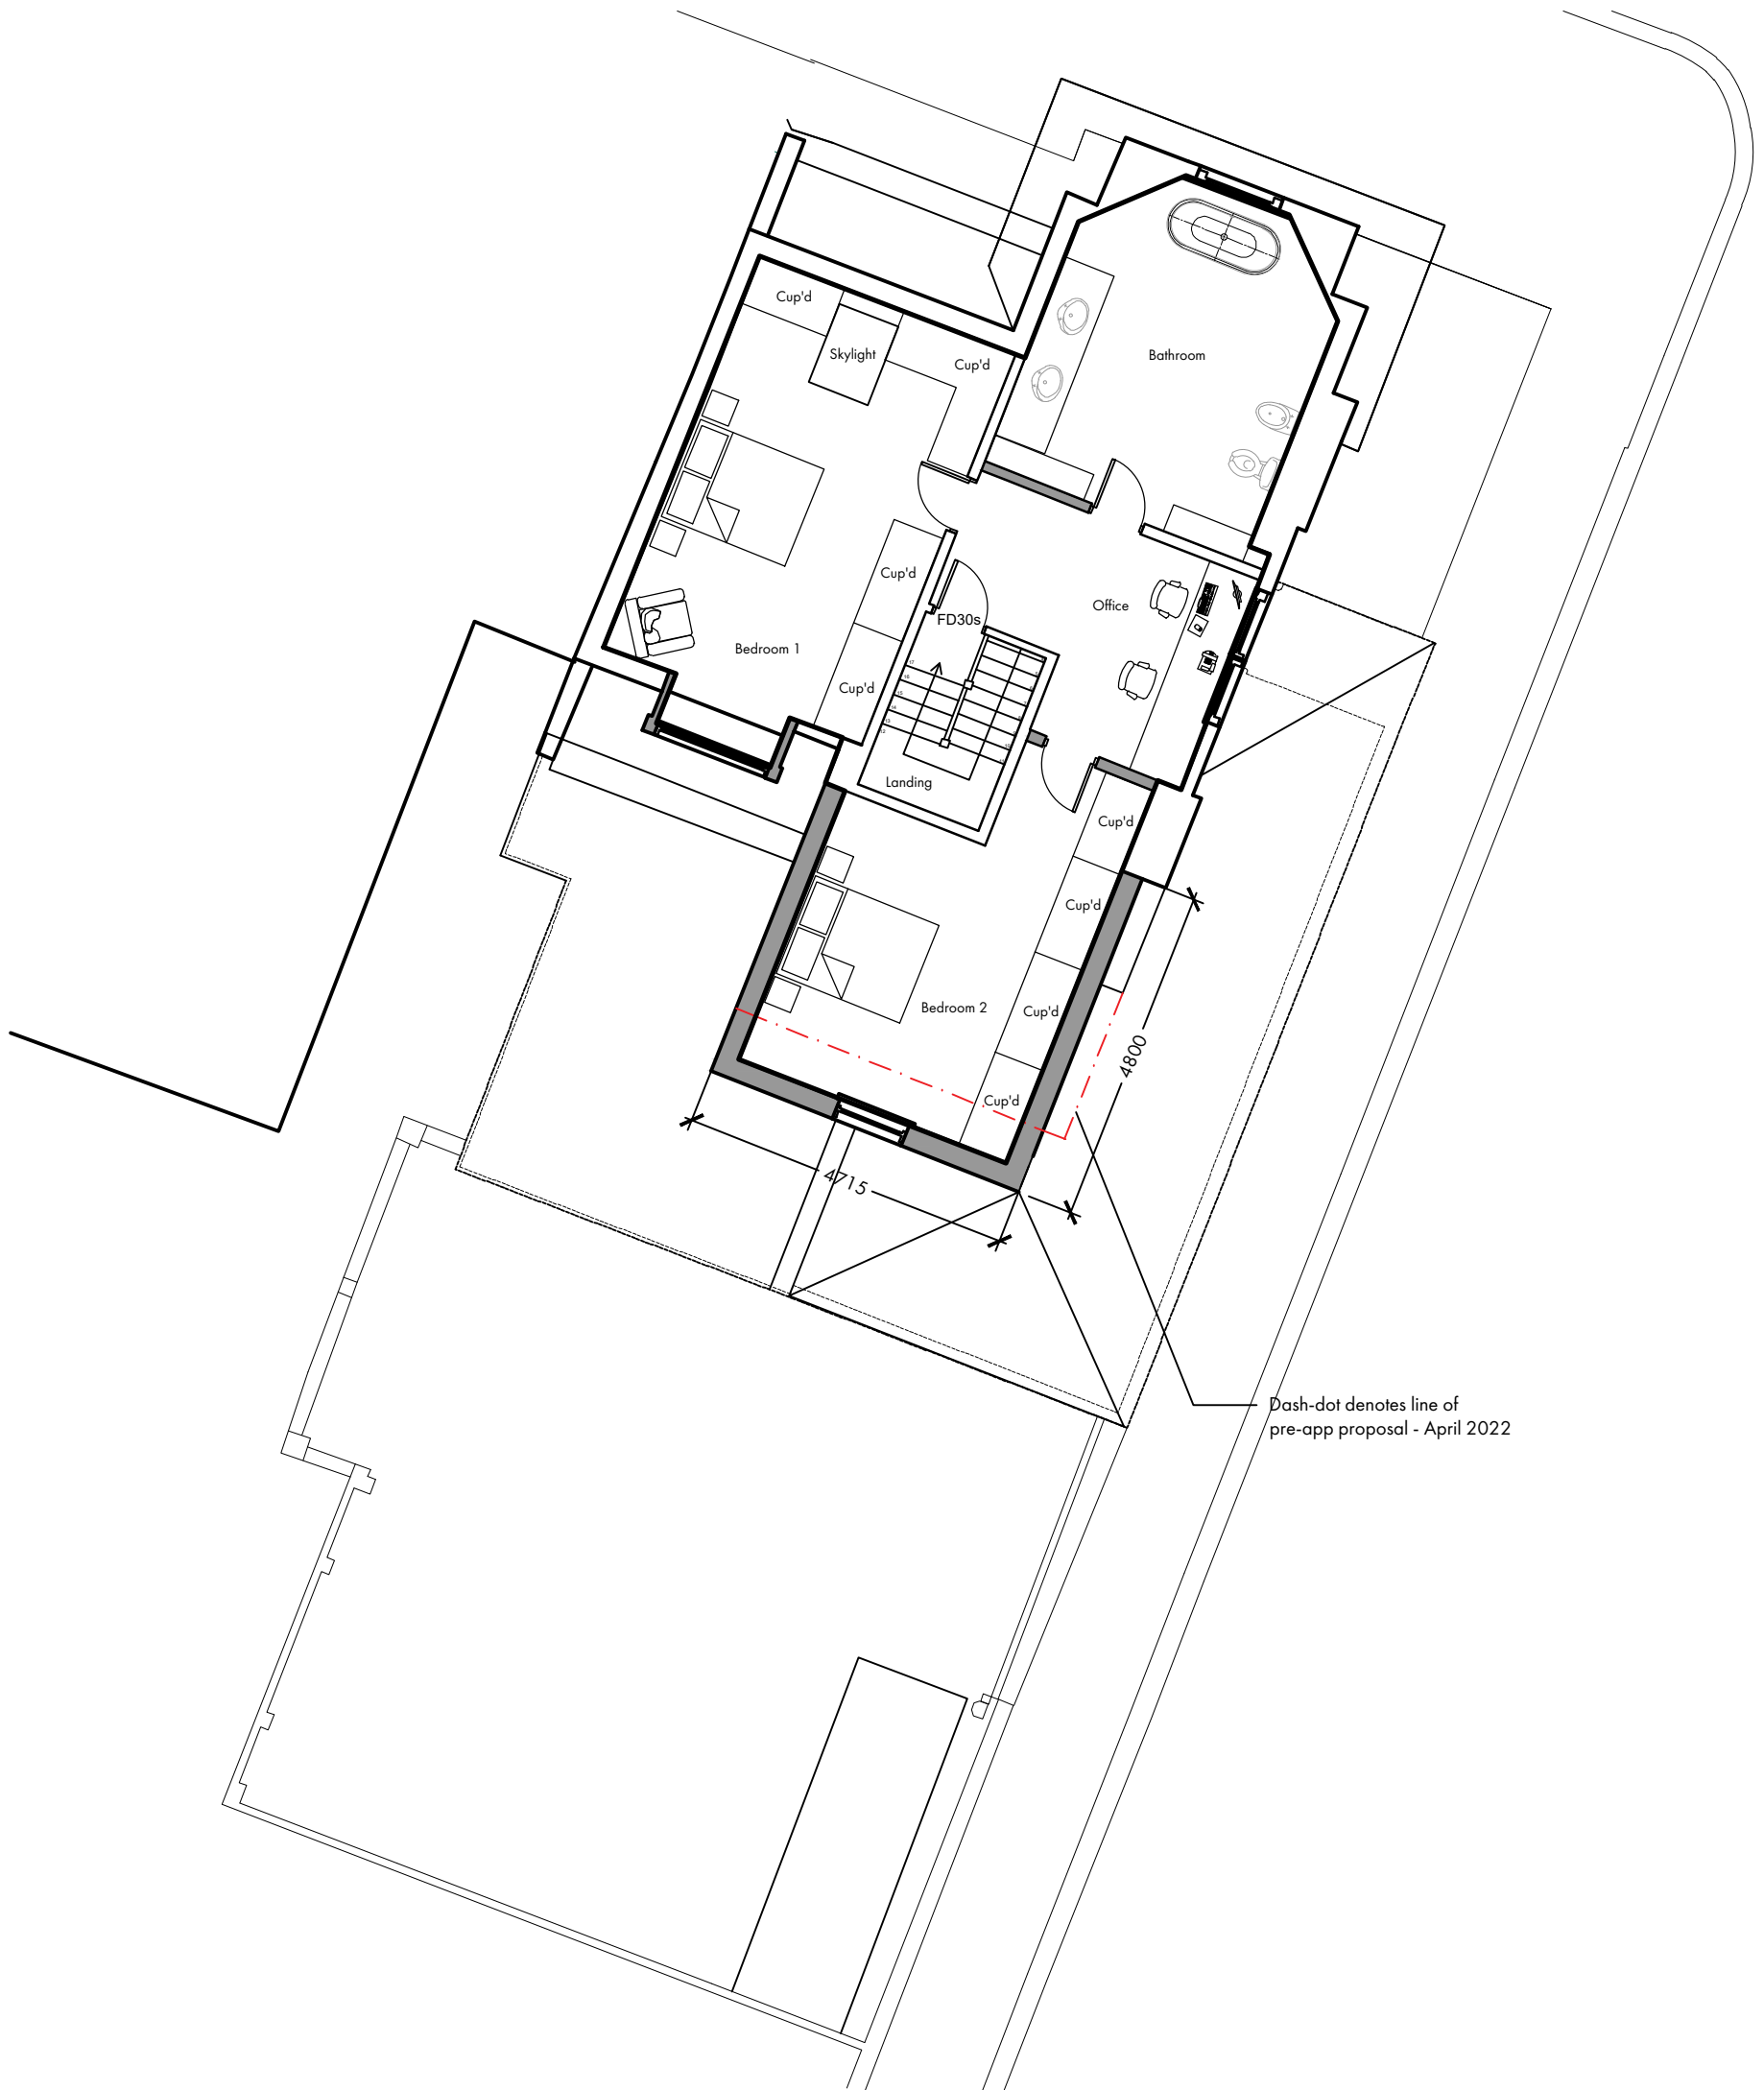

Copyright, © RDJW Architects Limited 2020 · Registered in England and Wales No. 02735336

**rdjw**architects

12 Gleneagles Court · Brighton Road · Crawley · RH10 6AD  
Tel · +44 (0)1293 404 300 Email · info@rdjw.co.uk

**Project Title**  
126 High Street,  
Hurstpierpoint, Hassocks,  
West Sussex, BN6 9PX

**Drawing Title**  
Proposed Second Floor Plan

**Drawn**  
ATW

**Checked**

**Date**  
30.01.2023

**Scale**  
1:100 @ A3

**Drawing No.**  
**6171-011**

**Rev.**  
**A**