


PLANNING DOCUMENT

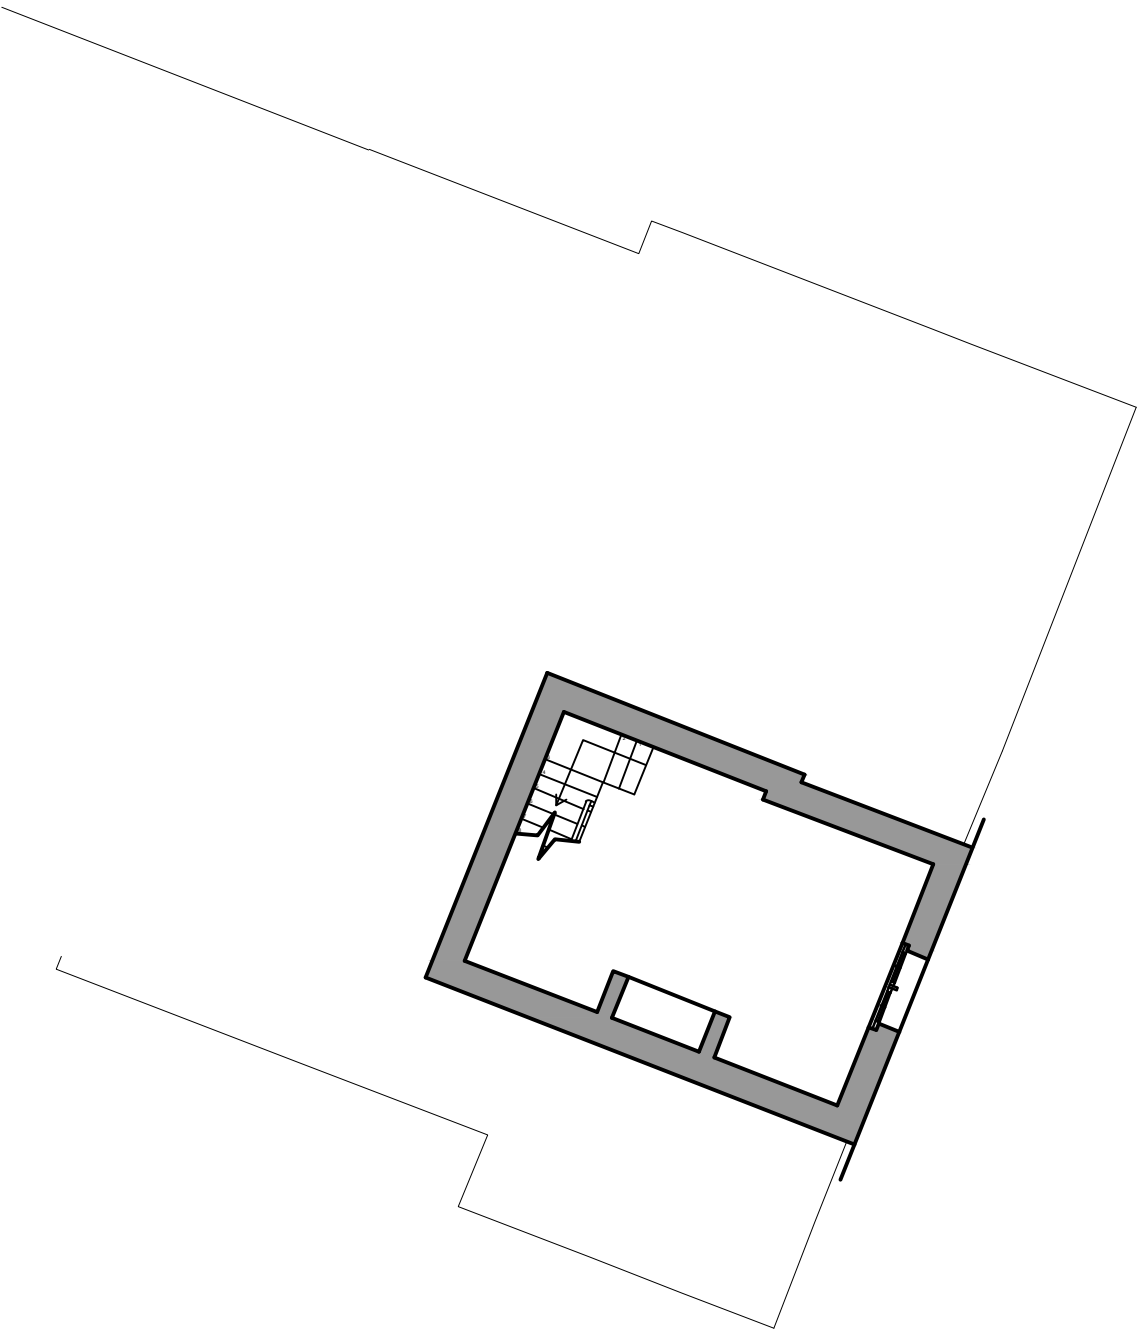

Copyright, © RDJW Architects Limited 2020 · Registered in England and Wales No. 02735336

 12 Gleneagles Court · Brighton Road · Crawley · RH10 6AD Tel · +44 (0)1293 404 300 Email · info@rdjw.co.uk	Project Title 126 High Street, Hurstpierpoint, Hassocks, West Sussex, BN6 9PX	Drawing Title Proposed Basement Floor Plan	Drawn ATW	Checked 	Date 30.01.2023	Scale 1:100 @ A3
			Drawing No. 6171-012			Rev. A