


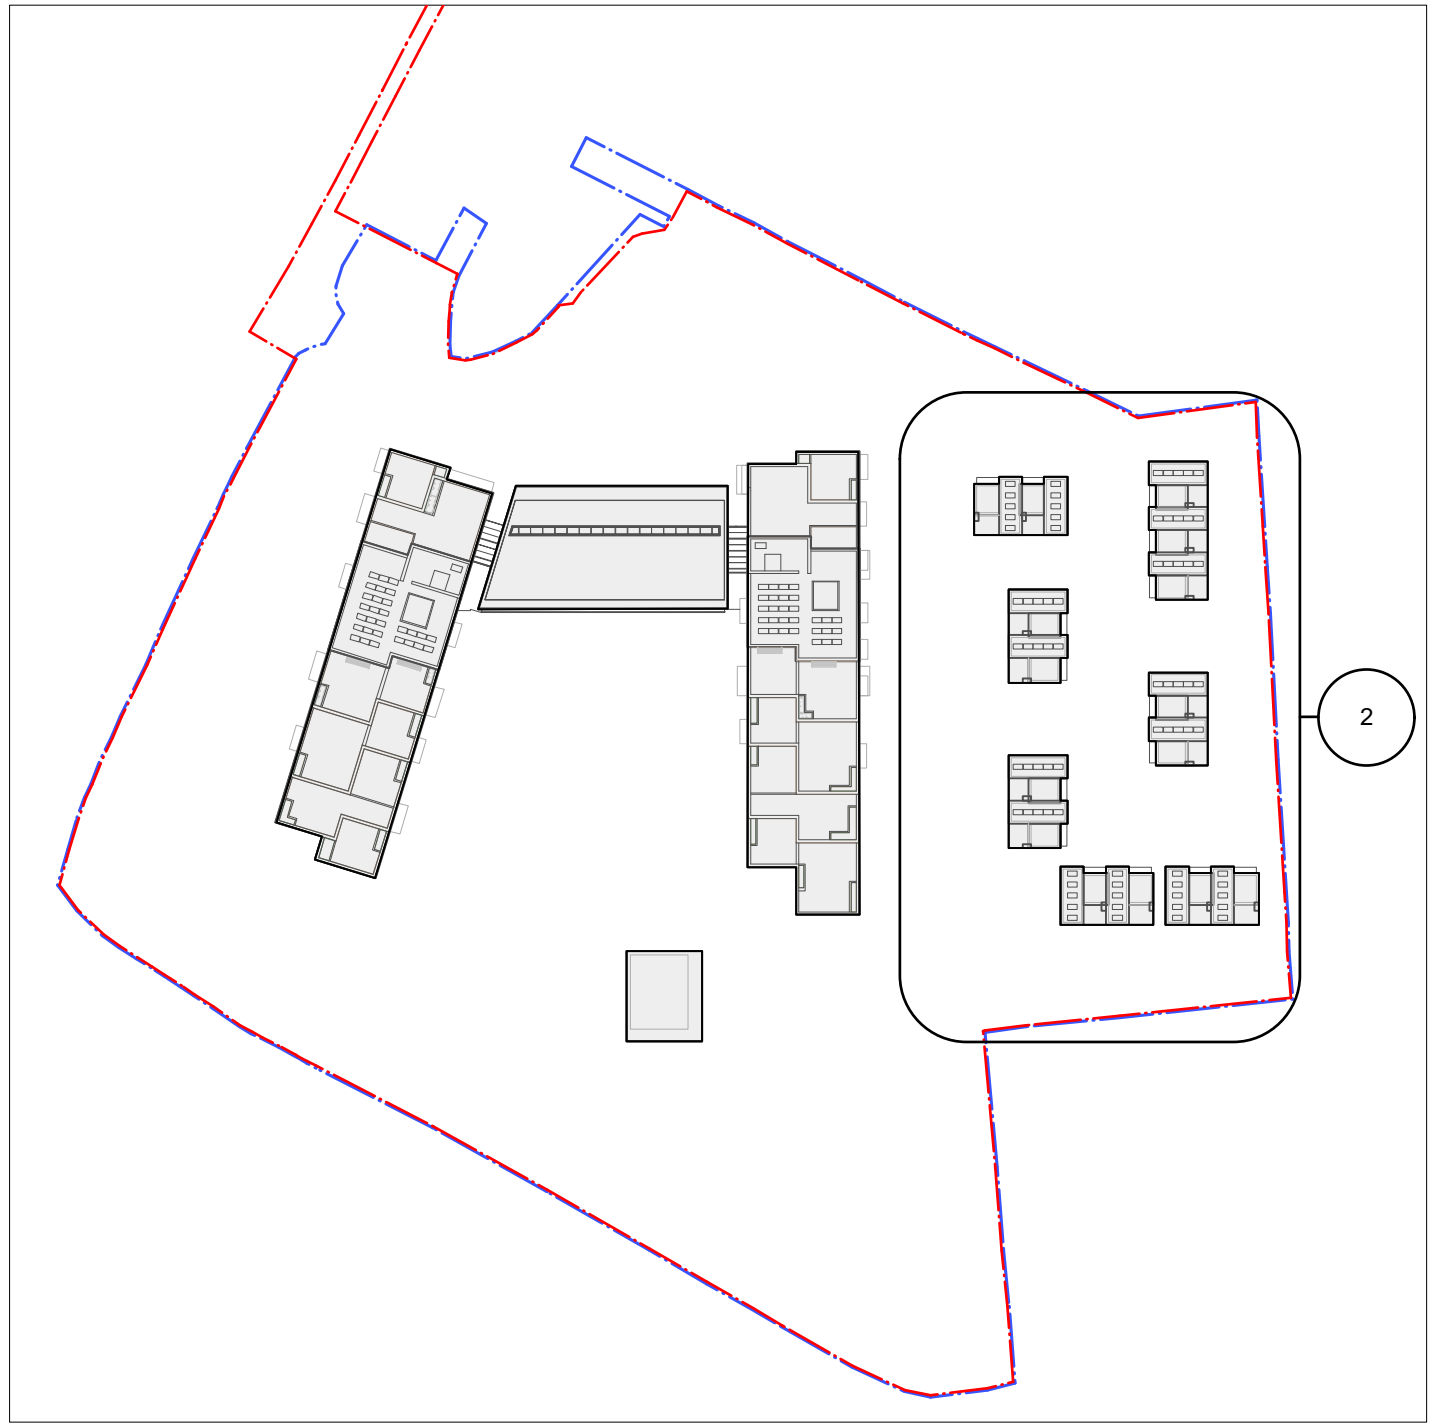

1 Proposed Site Plan
Scale: 1:1250



2 Proposed Cottages Roof Plan
Scale: 1:200

© Copyright
Ayre Chamberlain Gaunt

0 4 6 8 M

1:200 @ A1

NOTES:

DO NOT SCALE. USE FIGURED DIMENSIONS ONLY.
All dimensions to be checked on site.
Drawing to be read with all relevant Architectural, Interiors, Structural, M&E, Drainage/Public Health, Landscape, Civils and Interiors drawings and specifications. Any discrepancies between consultant's drawings to be reported to the Architect before any work commences. The Contractor's attention is drawn to the Health & Safety matters identified in the Health & Safety plan as being potentially hazardous. These items should not be considered as a full and final list.

The Work Package Contractor's normal Health & Safety obligations still apply when undertaking constructional operations both on and off site.

Ayre Chamberlain Gaunt take no responsibility for the location of legal boundaries indicated on this drawing and advise a separate drawing be completed by a specialist surveyor in order to establish exact boundaries.

DWG files provided for information only. Refer to PDF record.

The copyright of this drawing is held by Ayre Chamberlain Gaunt Ltd. Not to be used for any purpose without consent.

KEY:

- APPLICATION BOUNDARY
(Area: Approx. 26045 sq m)
- OWNERSHIP BOUNDARY
(Area: Approx. 25773 sq m)
- EXISTING TREES RETAINED
- PROPOSED TREES
- REMOVAL OF EXISTING TREES
- ROOT PROTECTION AREAS OF RETAINED TREES

NOTE: Ownership boundary shown is marginally offset for visibility purposes.

ACGARCHITECTS.CO.UK

Ayre Chamberlain Gaunt
Belvedere House
Basing View
Basingstoke
Hampshire, RG21 4HG

+44 (0)1256 363 987
mail@acgarchitects.co.uk

**AYRE
CHAMBERLAIN
GAUNT**

PROJECT

Downlands Park, Haywards Heath

DRAWING TITLE

Proposed Cottages Roof Plan

REV	DATE	DESCRIPTION
1	18/09/20	Issued for planning
2	03/03/21	Issued for planning

REV.	VER.	APPROVED BY
P2	.00	RG

DRAWING NO.
project code - originator - volume - level - type - role - number
293-ACG-CT-RL-DR-A-2013

SUITABILITY
code description
D5 SUITABLE FOR PLANNING