




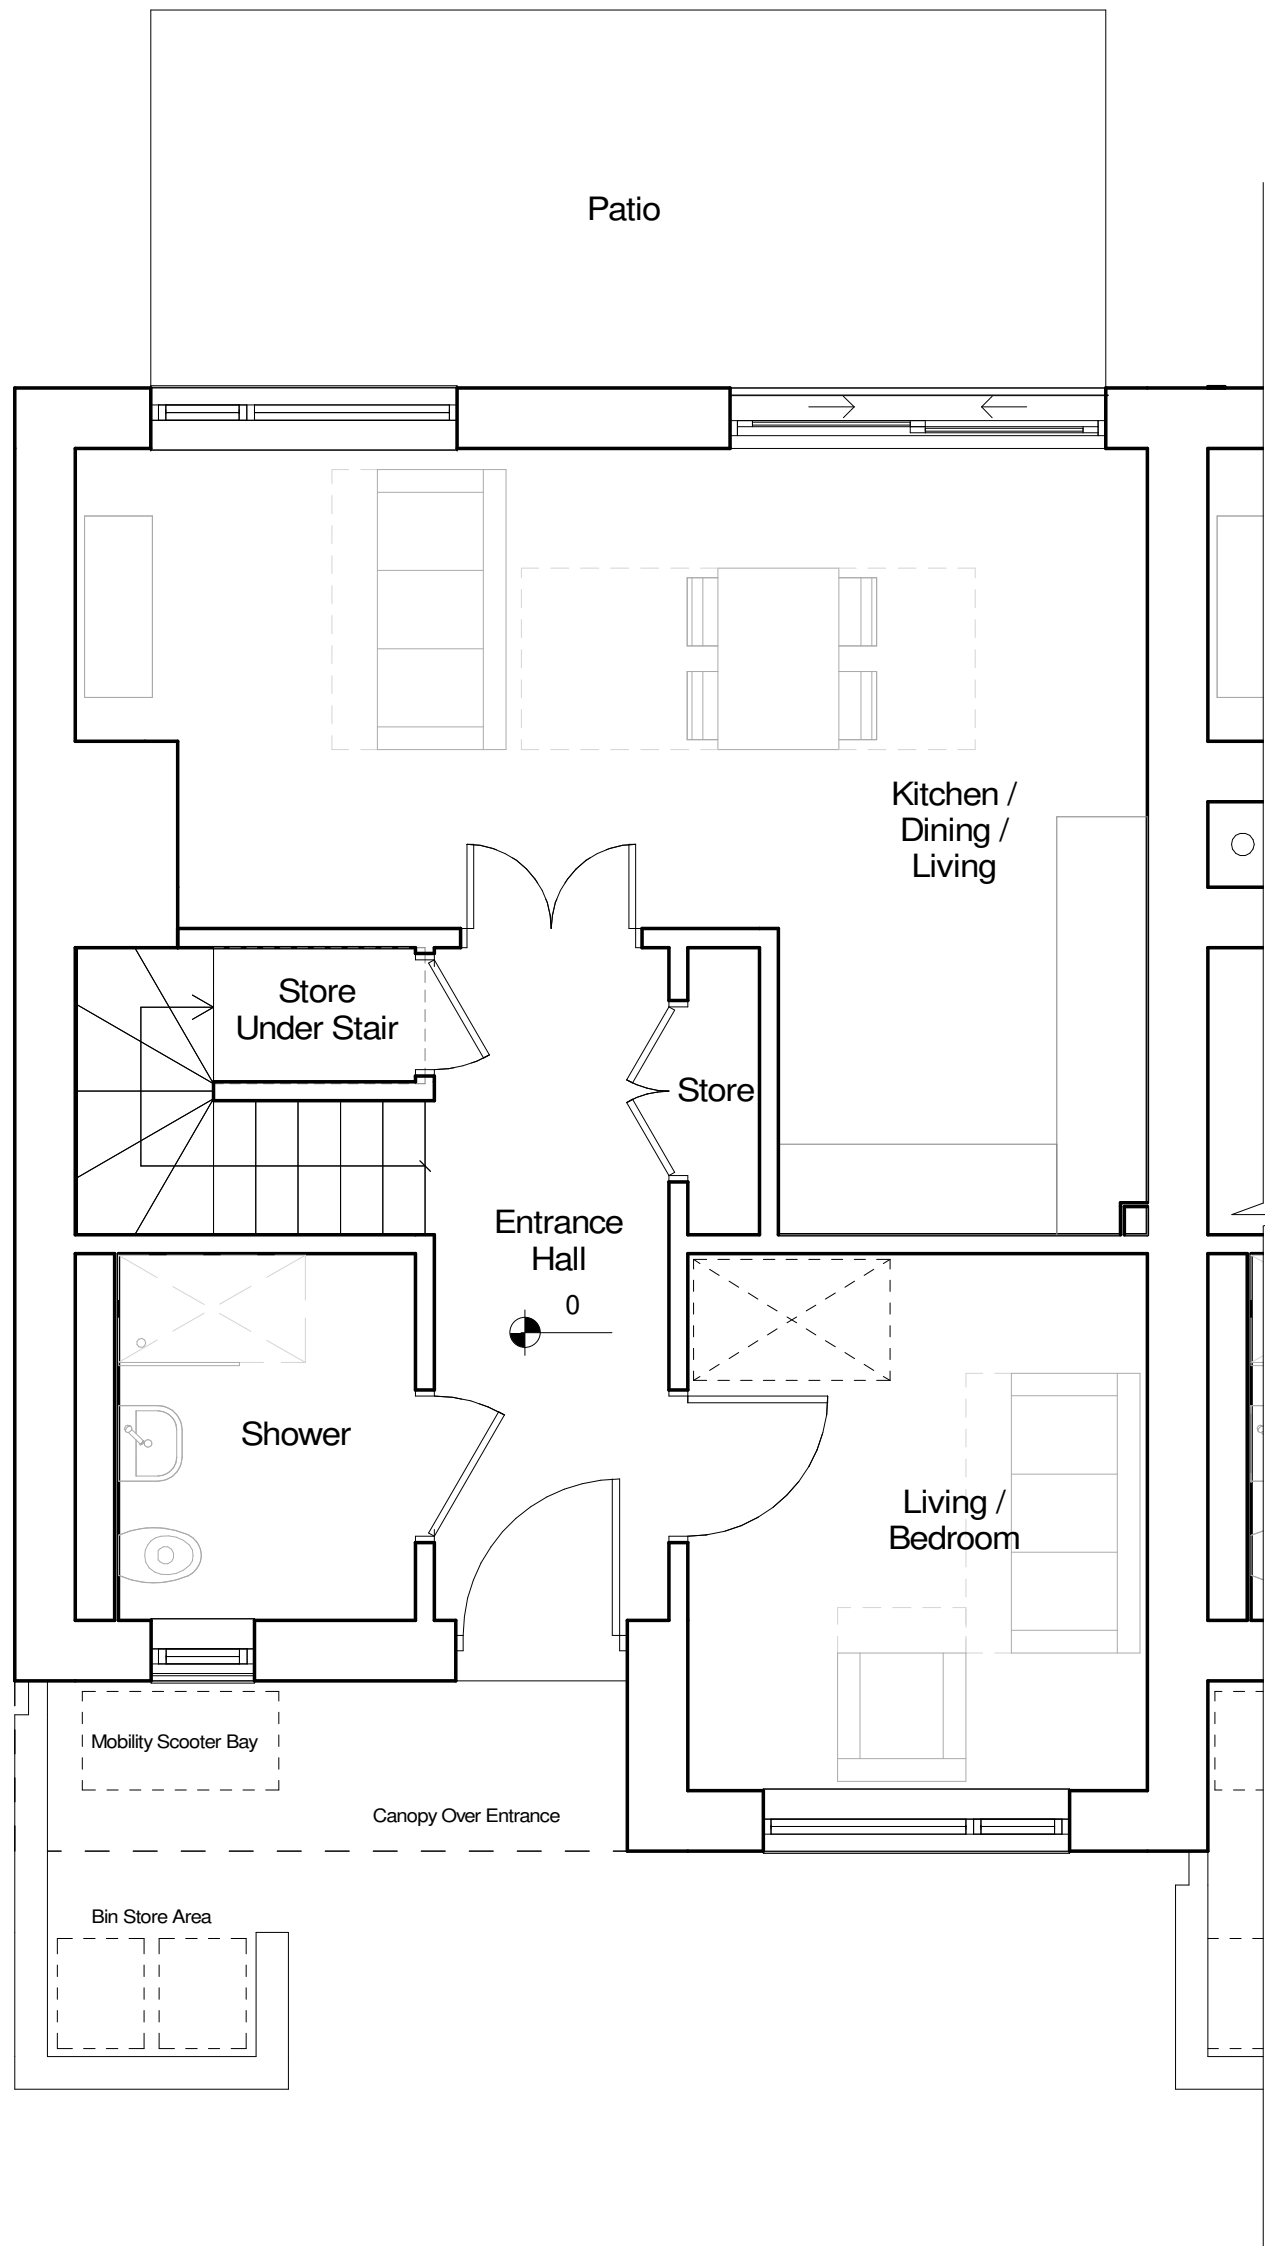


1 Proposed Ground Floor Plan
1 : 50

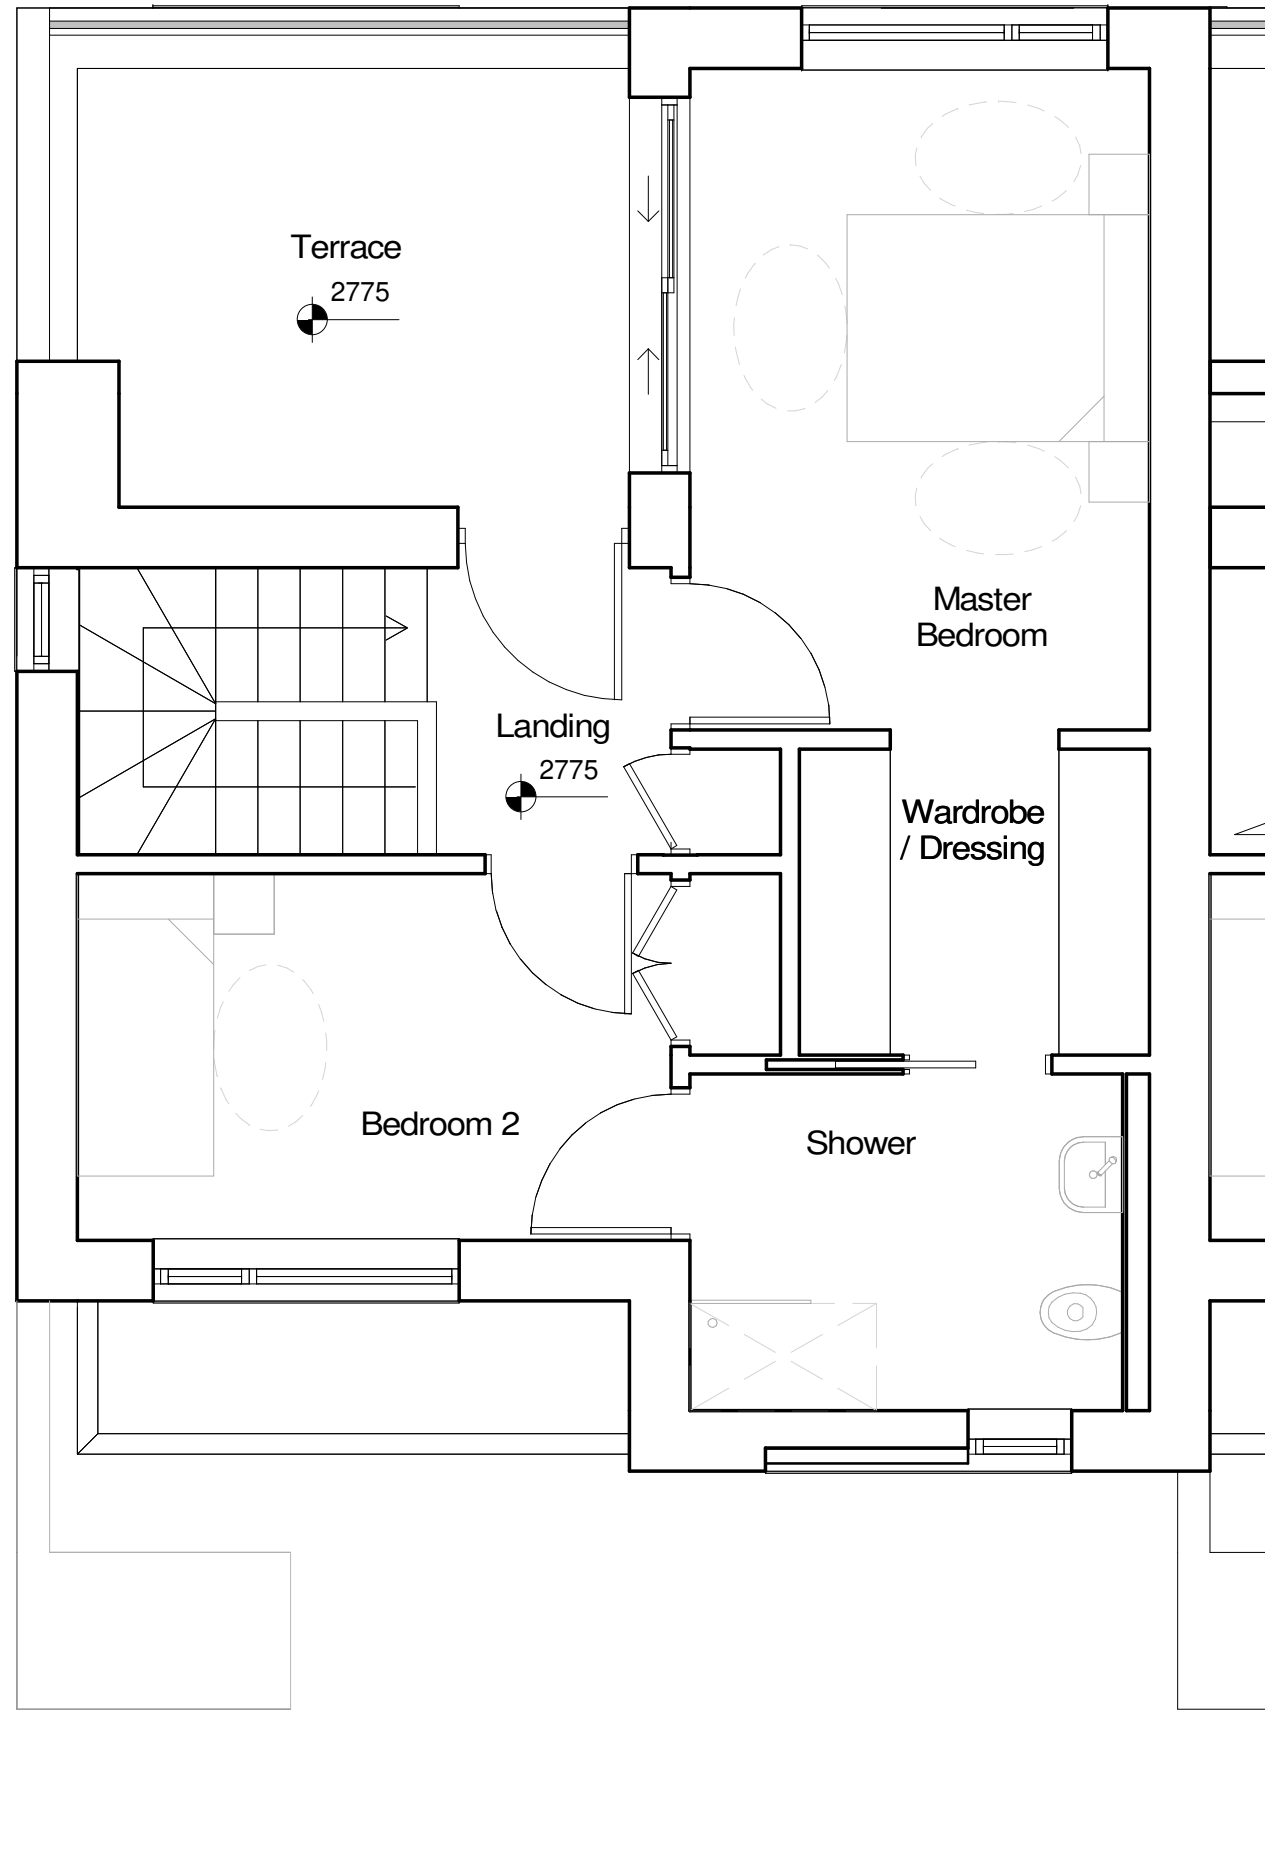

2 Proposed First Floor Plan
1 : 50

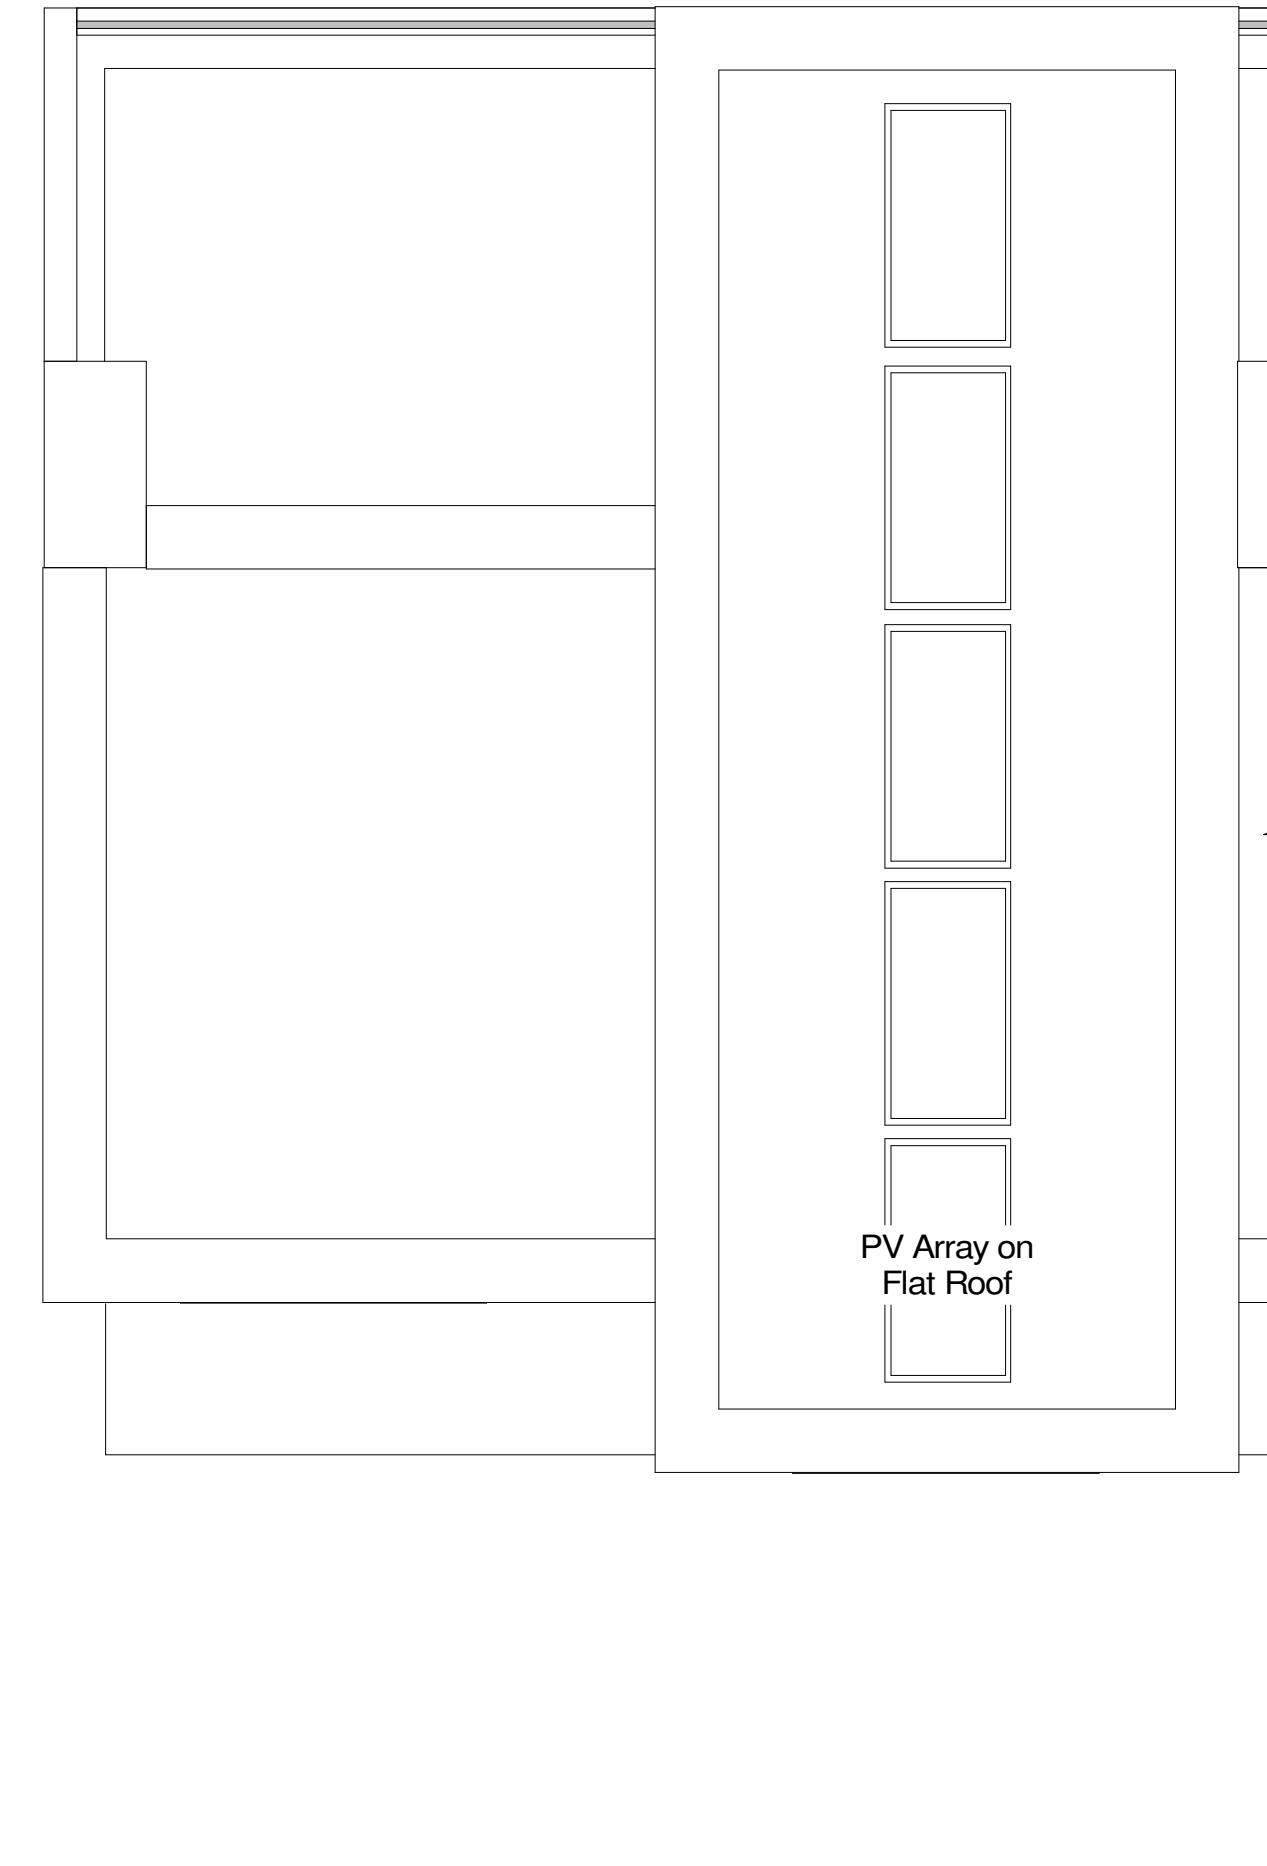

3 Proposed Roof Plan
1 : 50

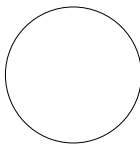

NOTES:
DO NOT SCALE. USE FIGURED DIMENSIONS ONLY.

All dimensions to be checked on site.
Drawing to be read in conjunction with all relevant
Architectural, Interiors, Structural, M&E, Drainage/ Public
Health, Landscape and Civils drawings and specifications.
Any discrepancies between consultant's drawings to be
reported to the Architect before any work commences.
The Contractor's attention is drawn to the Health &
Safety matters identified in the Health & Safety plan as
being potentially hazardous.
These items should not be considered as a full and final
list.

The Work Package Contractor's normal Health & Safety
obligations still apply when undertaking constructional
operations both on and off site.

Ayre Chamberlain Gaunt take no responsibility for the
location of legal boundaries indicated on this drawing and
advise a separate drawing to be completed by specialist
surveyor in order to establish exact boundaries.
DWG files provided for information only. Refer to PDF
record.

The copyright of this drawing is held by Ayre Chamberlain
Gaunt Ltd. Not to be used for any purpose without
consent.

0.5 0 0.5 1 2.5 Metres
Scale 1:50

ACGARCHITECTS.CO.UK

Ayre Chamberlain Gaunt
Belvedere House
Basing View
Basingstoke
Hampshire, RG21 4HG

+44 (0)20 3909 5750
mail@acgarchitects.co.uk

**AYRE
CHAMBERLAIN
GAUNT**

PROJECT

Downlands Park
Downlands Park, Haywards Heath

DRAWING TITLE

Proposed Typical Cottage Floor Plans

REV.	DATE	DESCRIPTION
P1	18/09/20	Issued for planning
P2	03/03/21	Issued for planning

DRWN BY	APPD. BY
RJ	RG

DRAWING NO.

project code - originator - volume - level - type - role - number

293-ACG-CT-ZZ-DR-A-2014

SUITABILITY

code description

D5 SUITABLE FOR
PLANNING