
 


Important note:

Under Listed Building application DM/25/0796 and Householder application DM/25/0795, consent was previously granted for the replacement of the existing modern steel windows with new heritage single-glazed timber windows. This new application seeks consent to replace the existing modern steel windows with new heritage slimline double-glazed timber windows to GF01, GF02, GF07, GF08, GF09, FF01, FF02, FF03, FF04 and FF09 instead, together with the replacement of the existing rooflight in the ground floor bathroom with a new conservation rooflight.

All other proposed windows and works approved under Listed Building application DM/25/0796 and Householder application DM/25/0795 are to remain as per the original planning consent. To avoid any confusion regarding the extent of works proposed under this new application, the replacement of windows GF01, GF02, GF07, GF08, GF09, FF01, FF02, FF03, FF04 and FF09 and replacement rooflight are shown on the measured survey plan with the existing room layout rather than the proposed layout of the original consented listed Building application DM/25/0796 and householder application DM/25/0795.

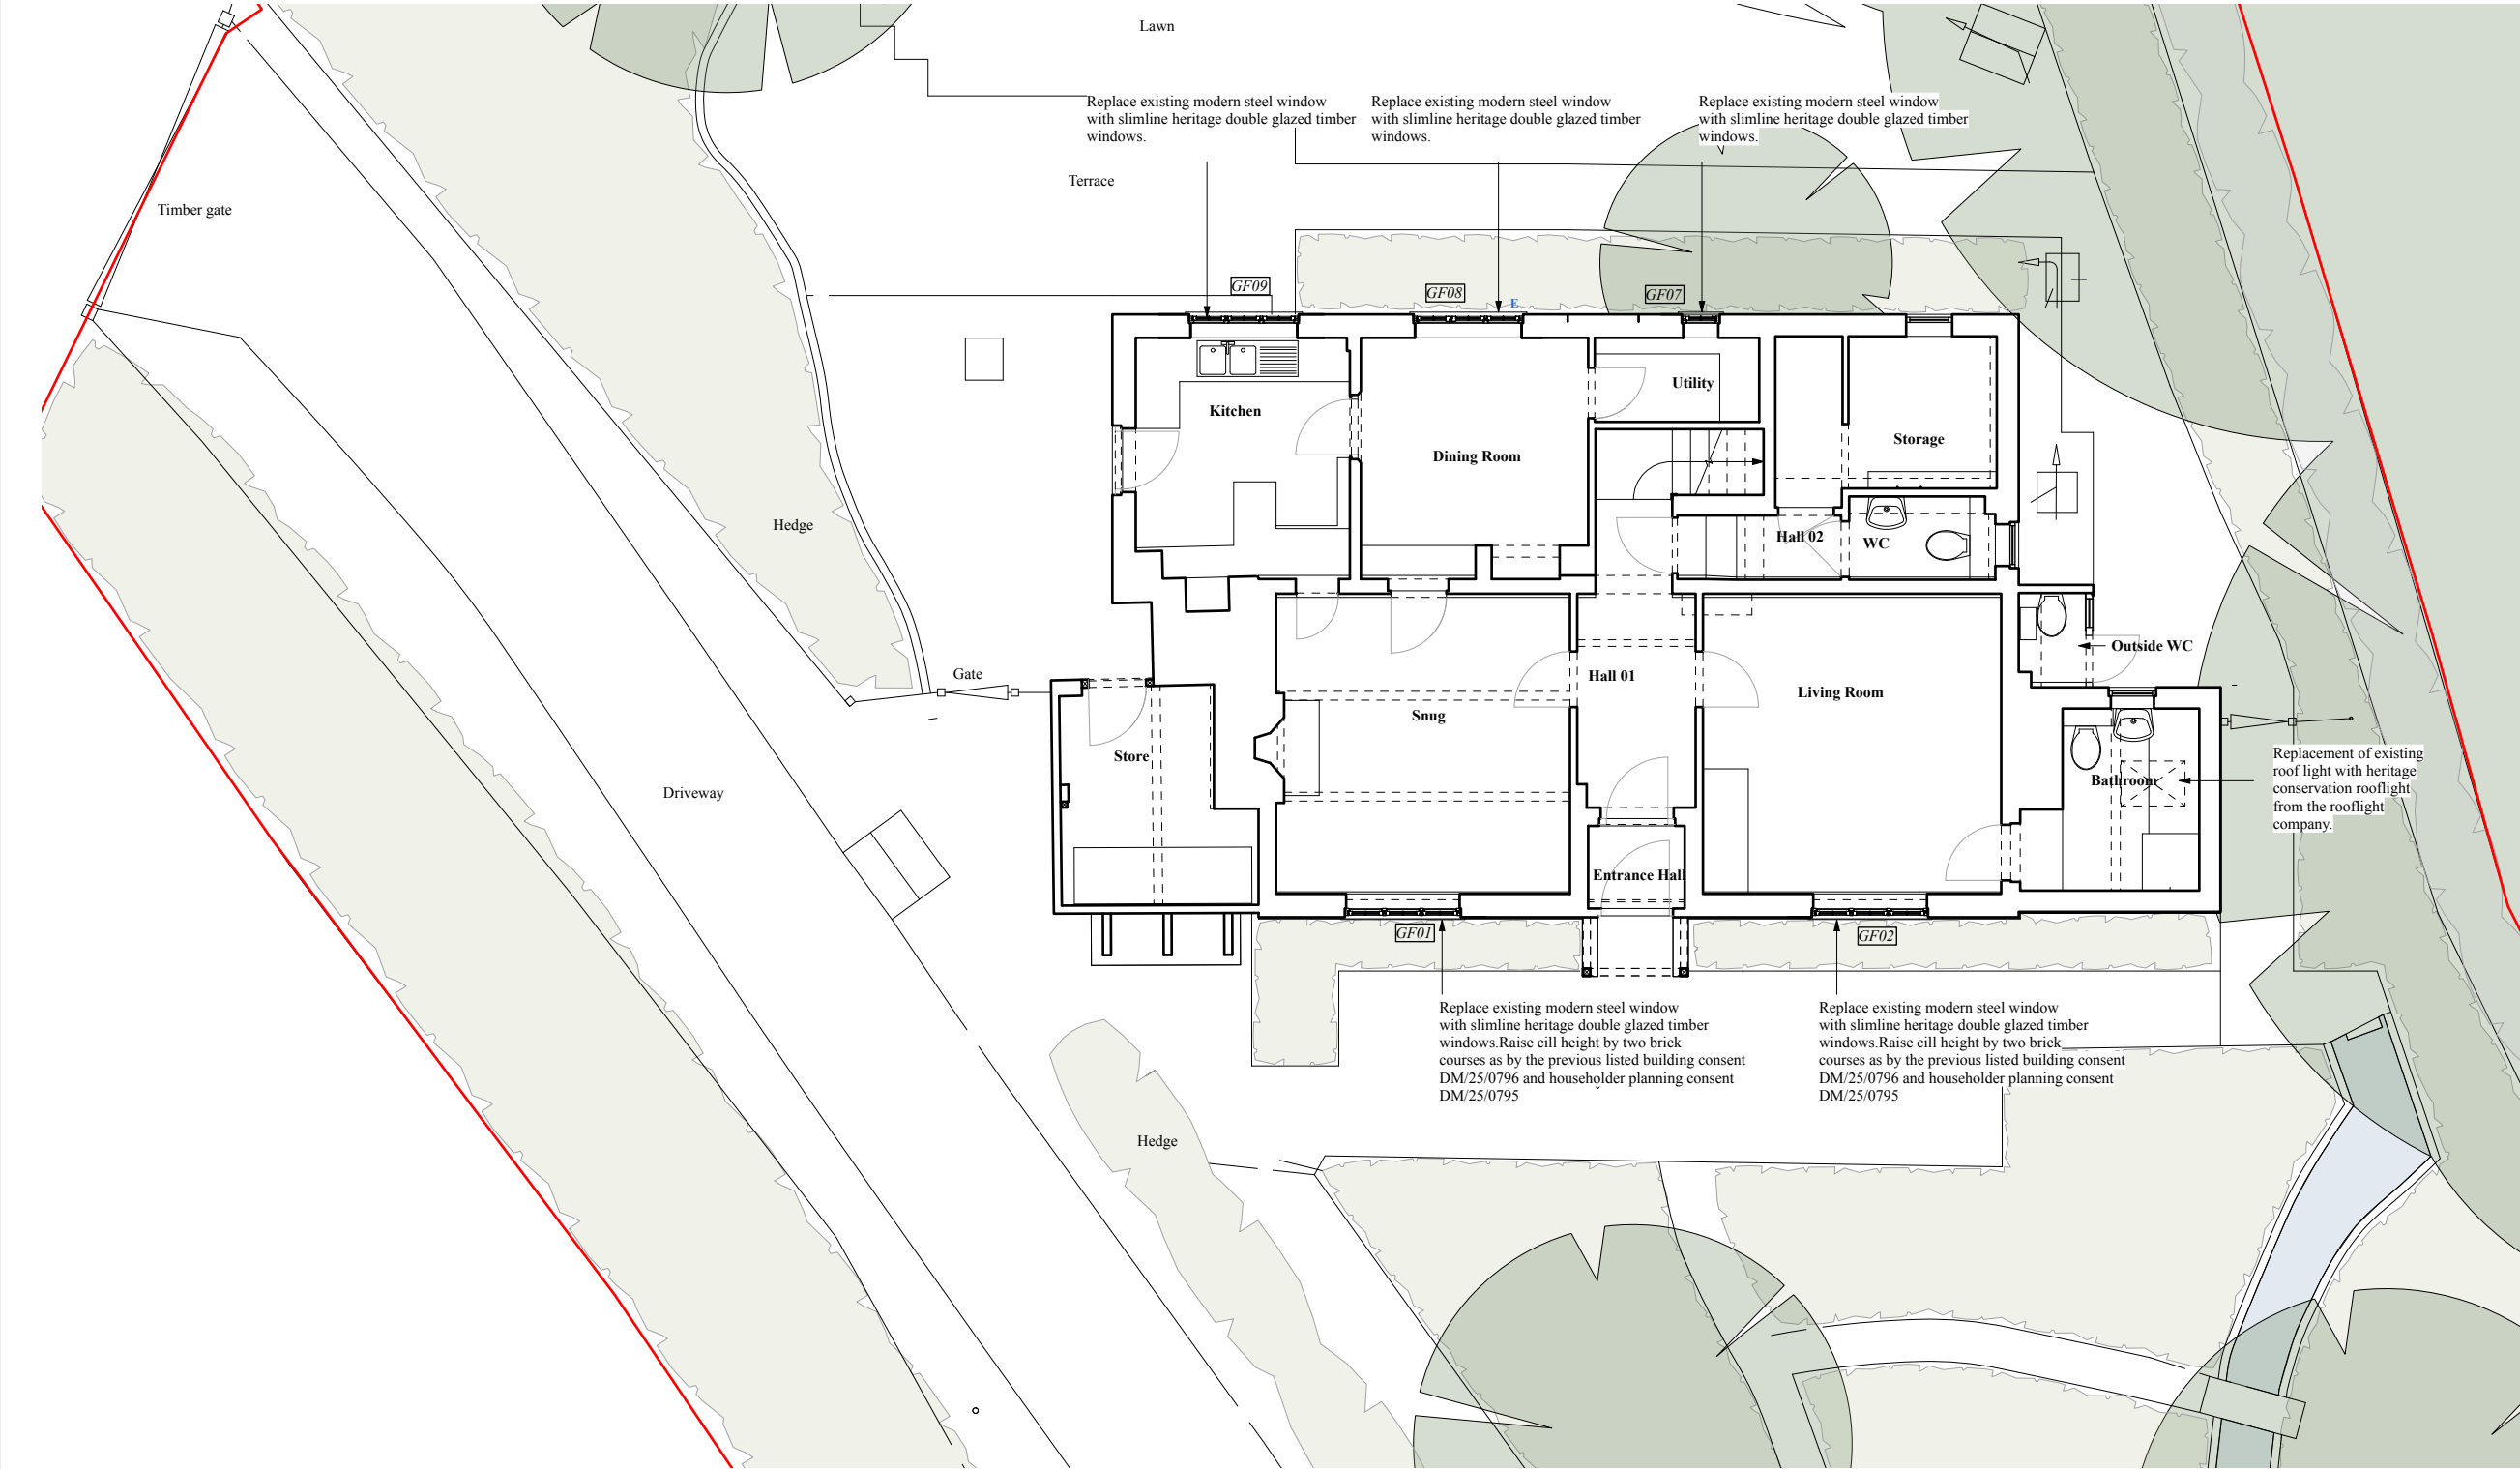

No changes to GIA - as existing

SOMMERER

Architecture & Living

55 Renfields, Haywards Heath, RH16 4UG, West Sussex

These drawings have been prepared for planning purposes and are **not** to be used as production or construction drawings.

Do not scale from this drawing unless for planning application purposes.

© Sommerer Architecture & Living Limited 2026

General Notes

Existing wall

Proposed wall

To be demolished

E

Egress window

Rev	Date	Description
-	25.02.26	First Issue

Planning

White House Farm Cottage

Staplefield Lane

RH17 6AU

Proposed ground floor plan

Scale: 1:100@A3

Revision: /

Drawing 2403-01-10