



- EXISTING RUSTIC OAK FEATHER EDGE FENCING
- APPLICATION BOUNDARY

NOTE: The Gym, Outdoor Lounge and associated landscaping / garden works was completed following planning consent under application REF: DM/23/2123

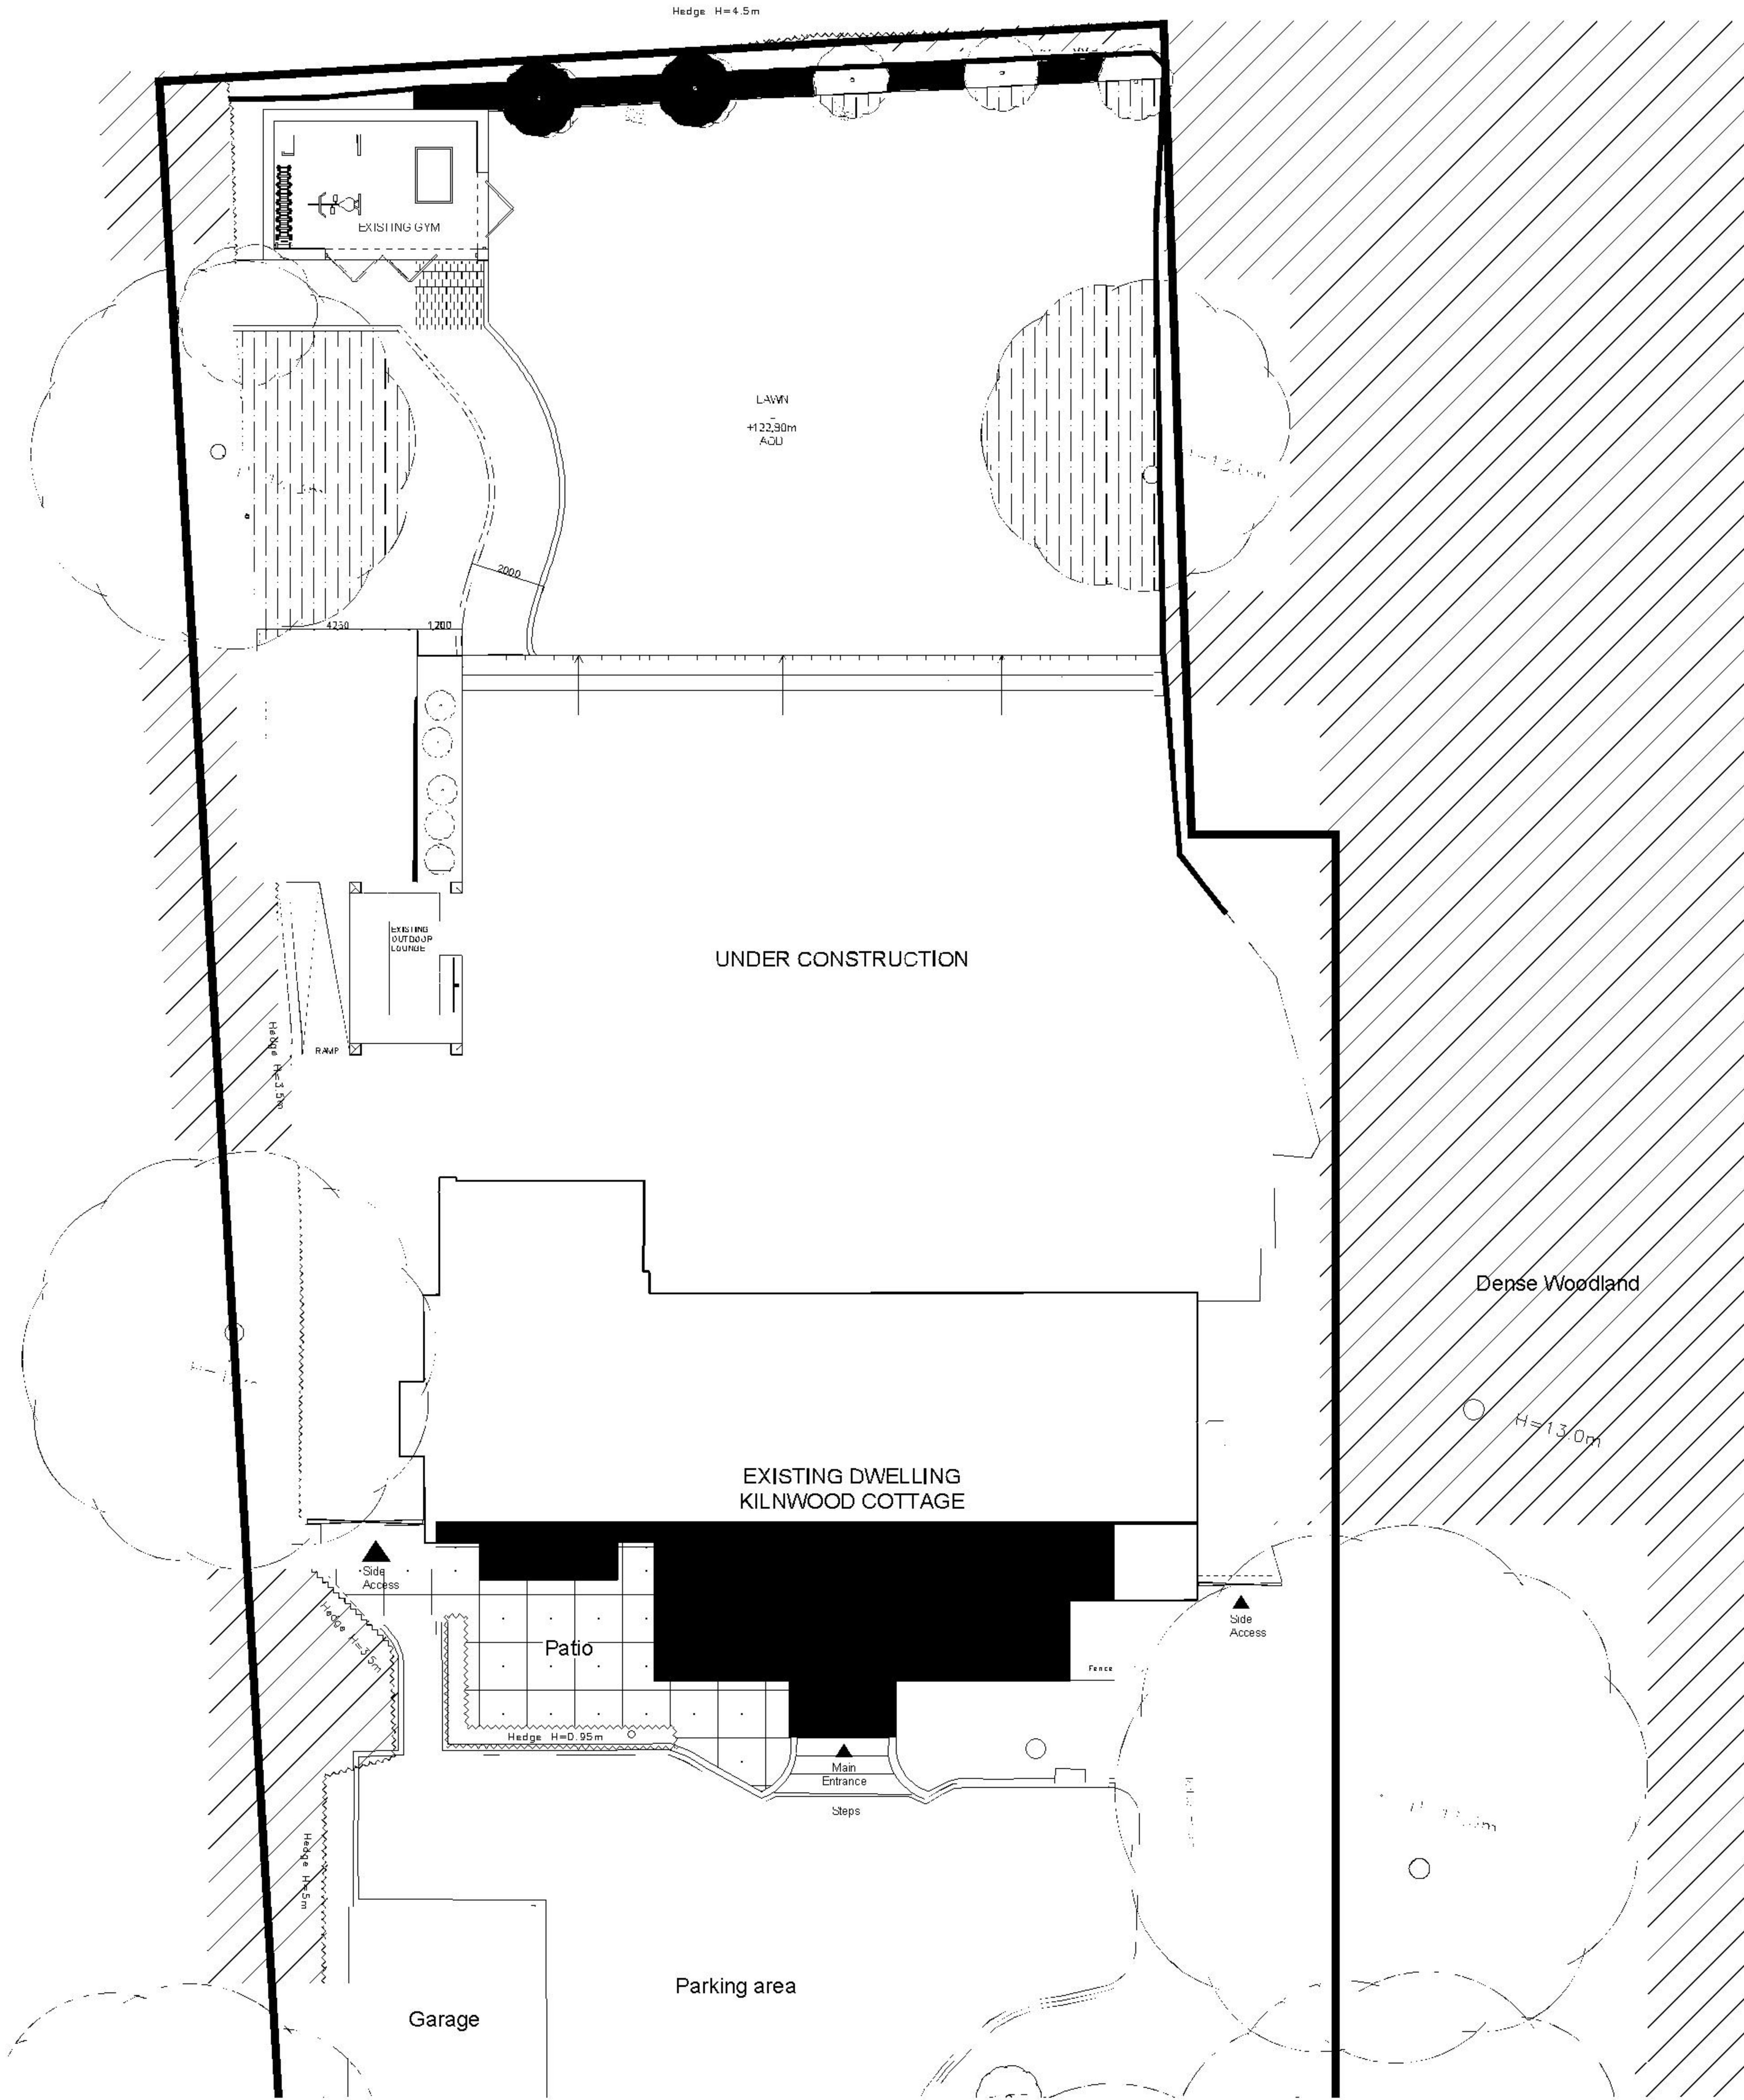

EXISTING

 

made Architects Ltd The Studio 118 Howard Road Reigate Tel: 0181 606 1111 Email: info@made-architects.com Website: www.made-architects.com	
Client:	Michael Falzon
Job:	2218
Address:	Kilnwood Cottage Turners Hill, Crawley RH10 4HB
Drawing:	Existing Site Plan
Scale:	1:100
Drawn:	vVG
Checked:	AD
Date:	09/10/2024
Size:	A1
Rev	P1

PRELIMINARY

Look to change without notice until construction