



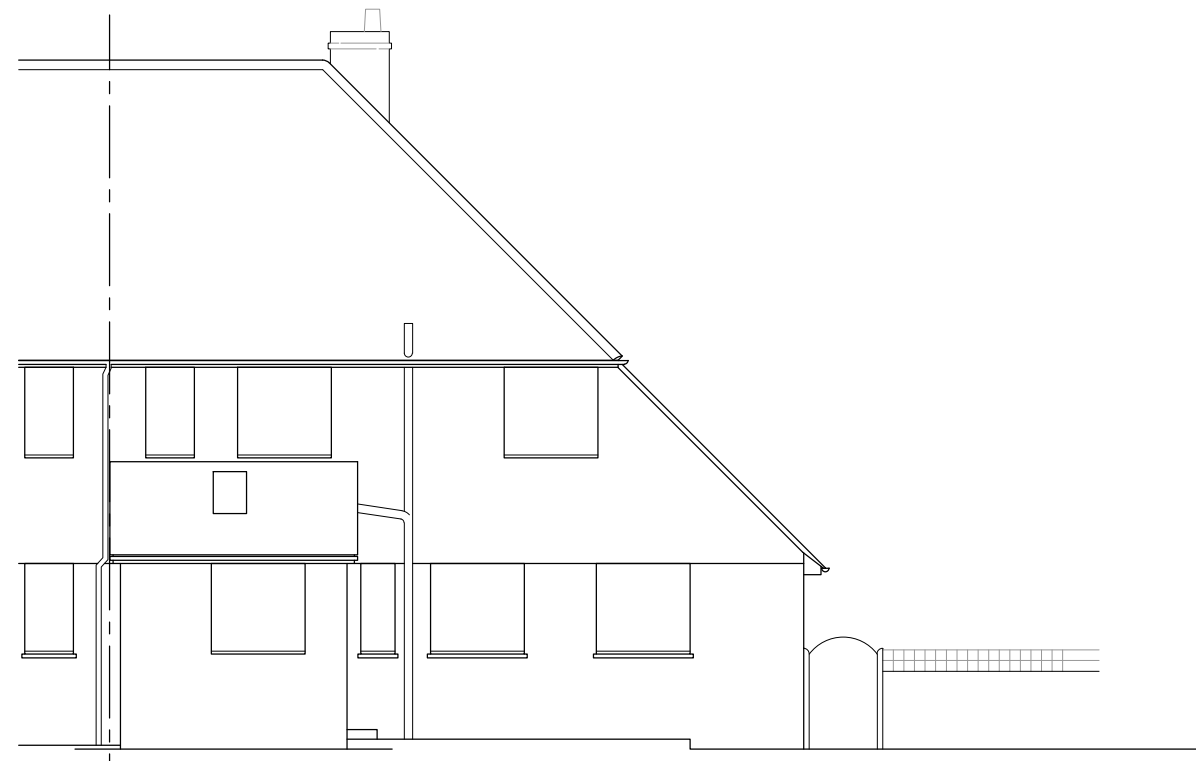


- NORTH (FRONT) ELEVATION - 1:100 -




- WEST ELEVATION -

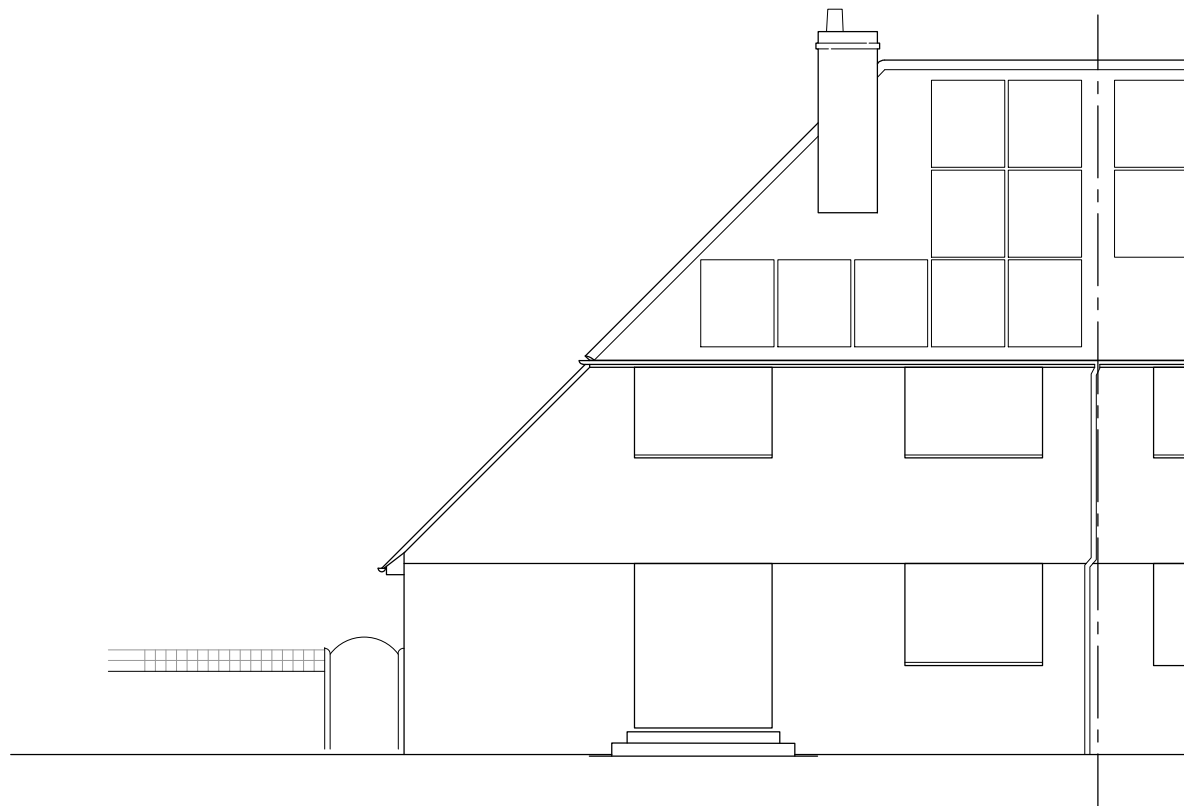

- SOUTH ELEVATION -

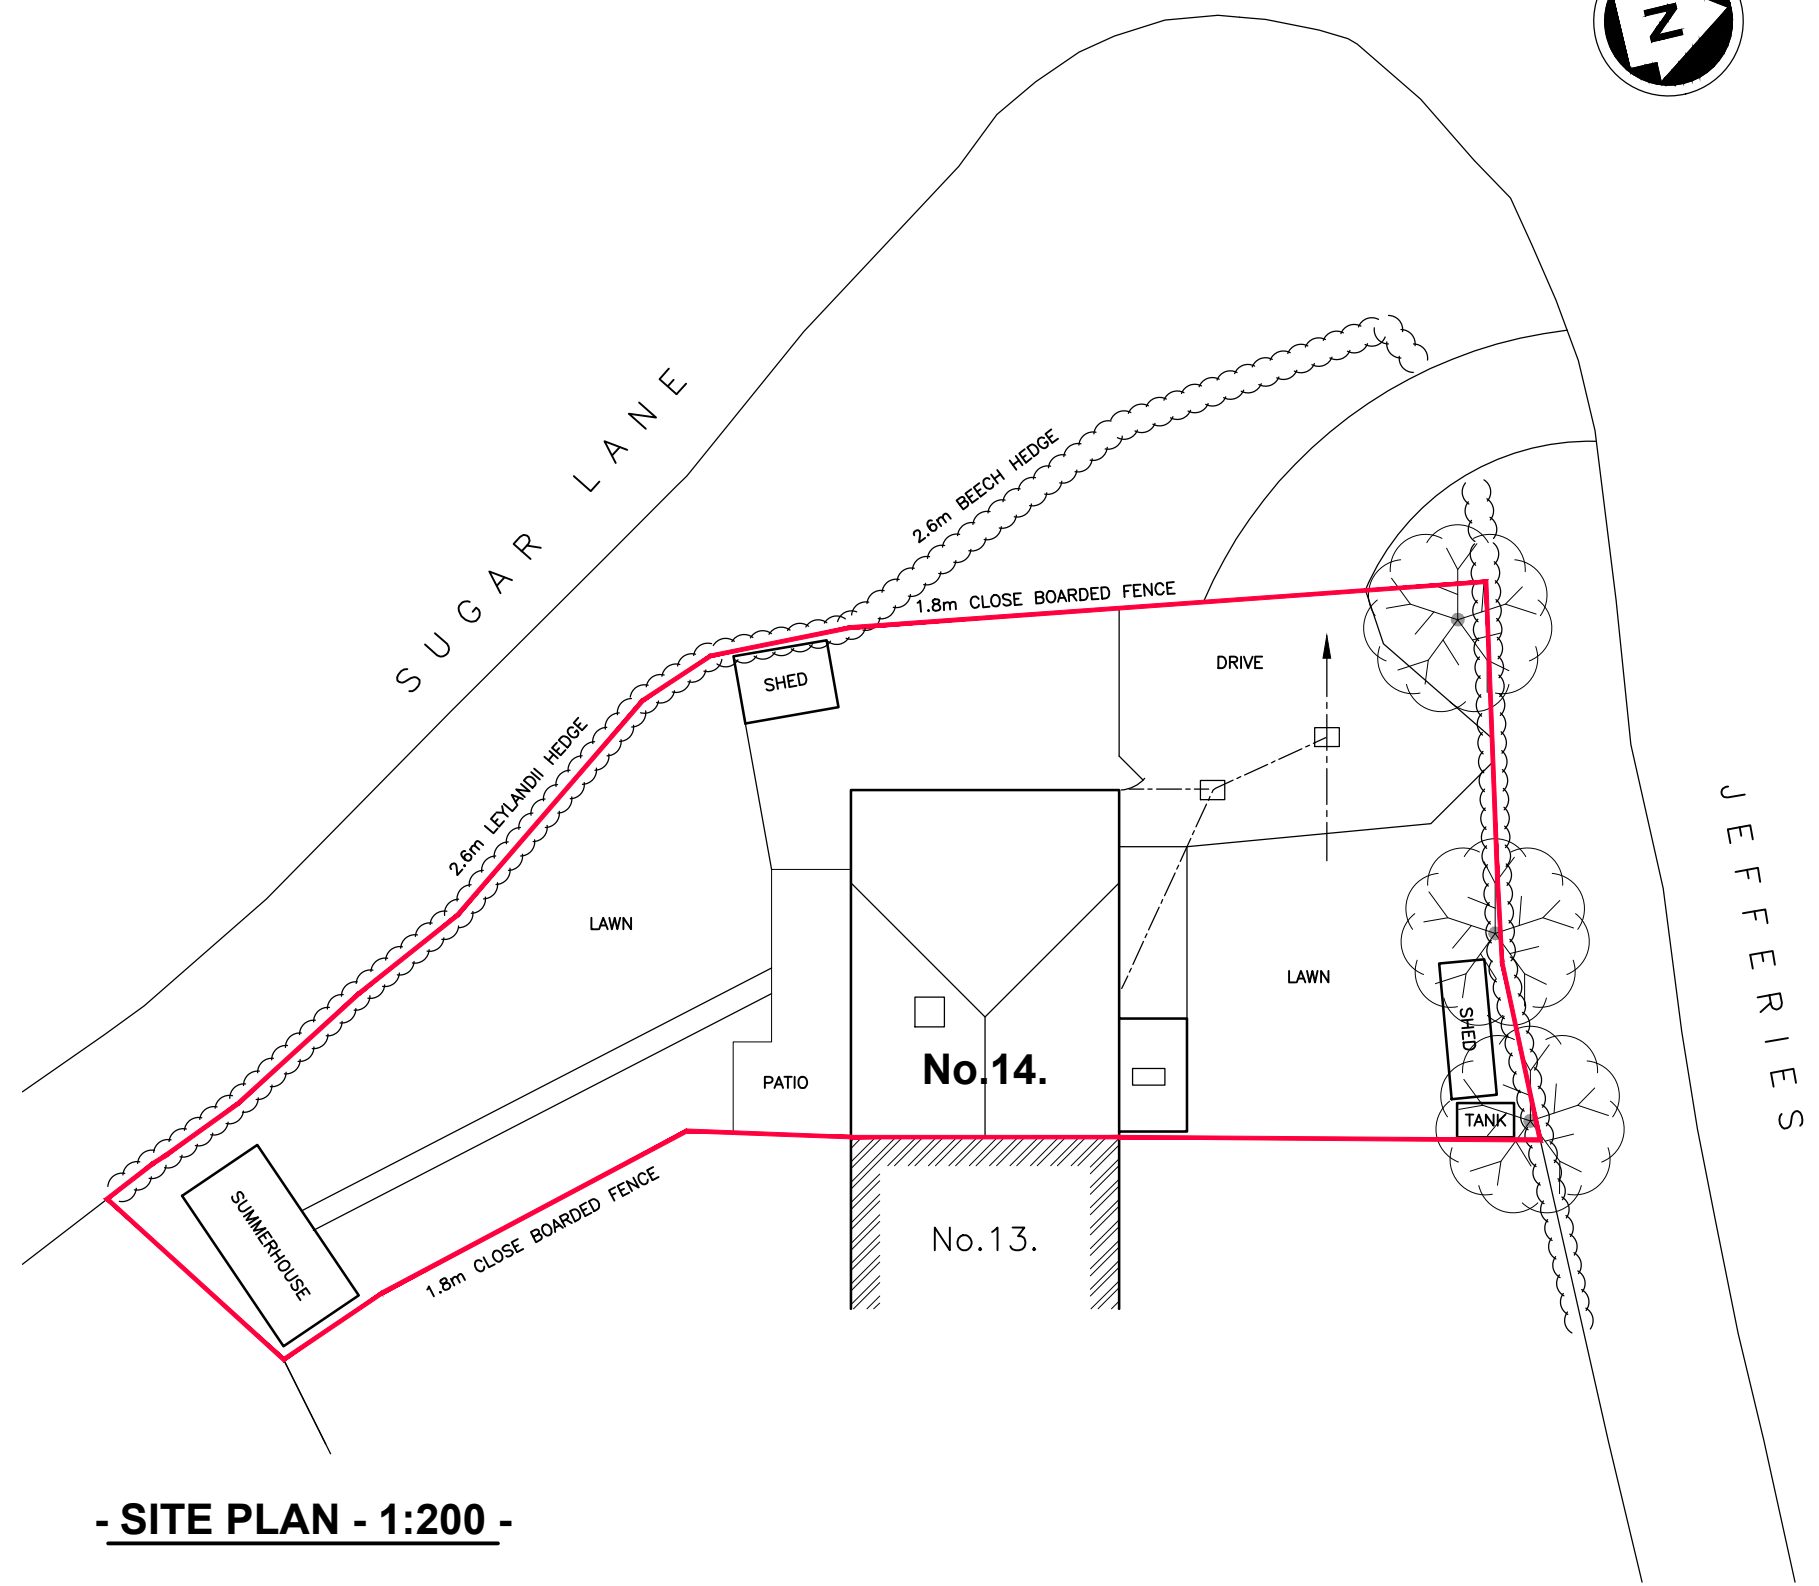

- SITE PLAN - 1:200 -

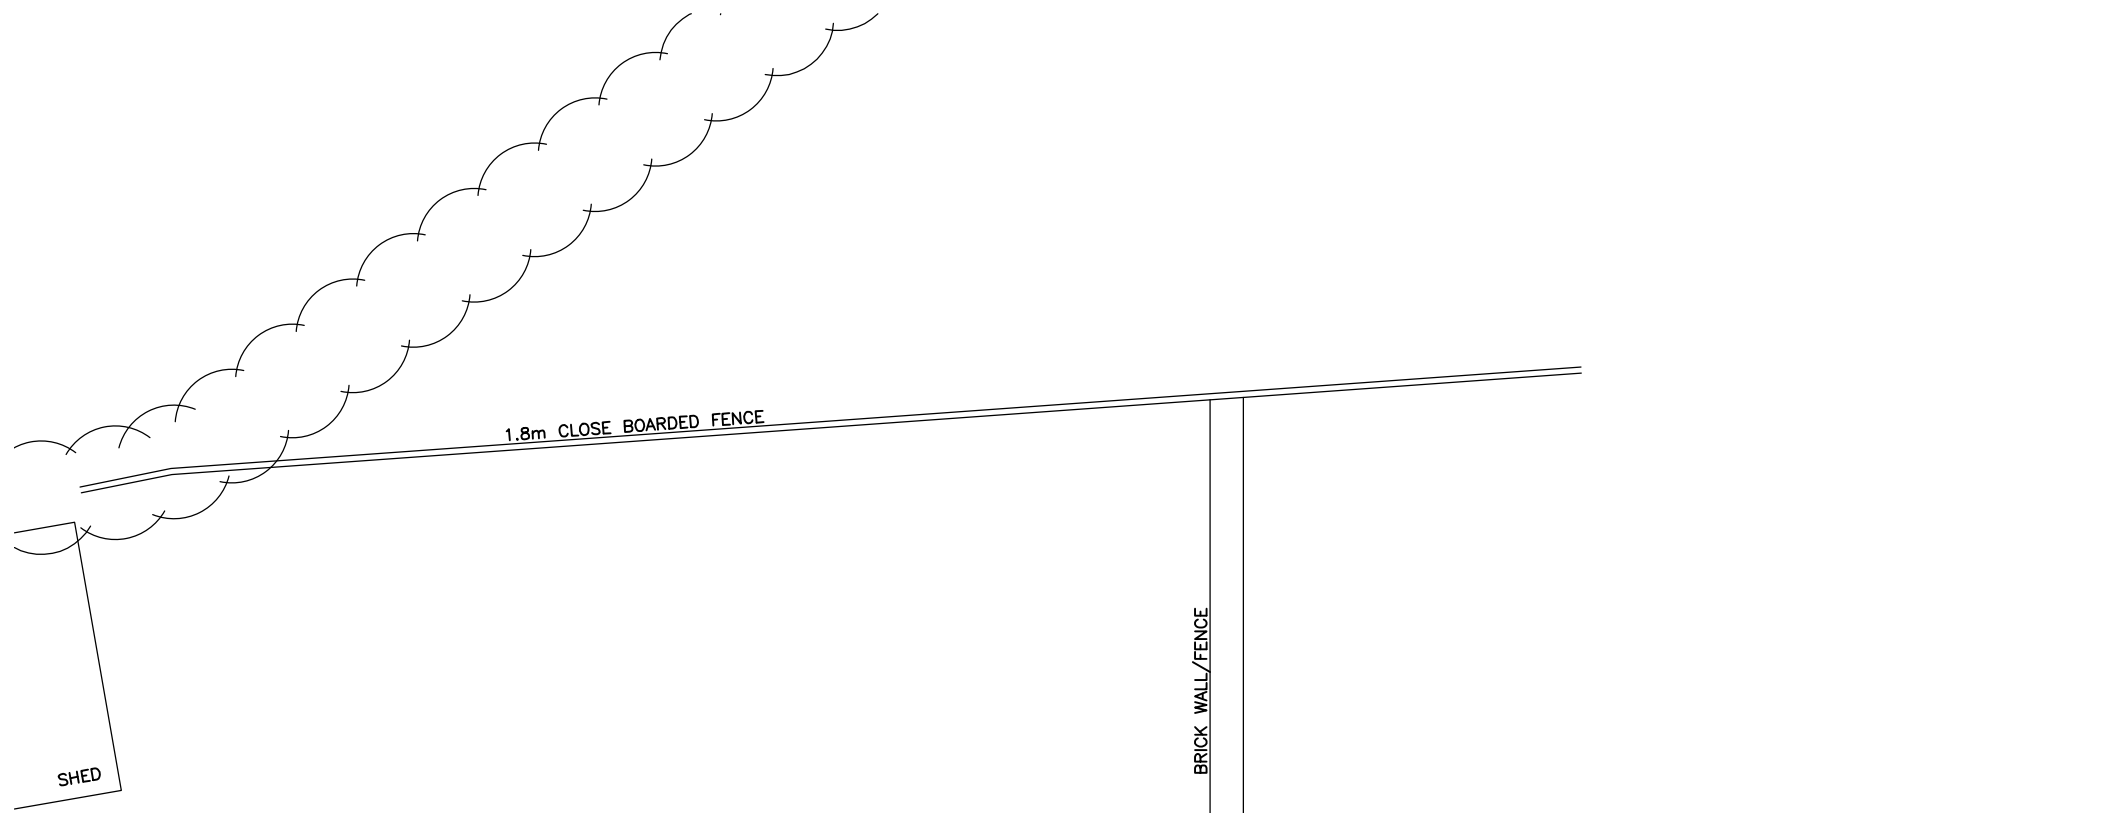

- GROUND FLOOR PLAN - 1:50 -



- FIRST FLOOR PLAN -

Revisions		
Client		
Mr & Mrs C MacNaughton		
Job Title		
PROPOSED EXTENSION & ALTERATIONS		
14 JEFFERIES HORSTED KEYNES WEST SUSSEX RH17 7DR		
Drawing Title		
SURVEY - AS EXISTING		
T. J. Evans Building Drawings & Technical Service		
Holly's Choice Spithurst Road Barcombe East Sussex BN8 5EF Telephone (01273) 400835 E-mail: Tim@TJEvansLtd.co.uk		
Date	November 2024	Paper Size A1
Drawing Number	524/030/00	0

