



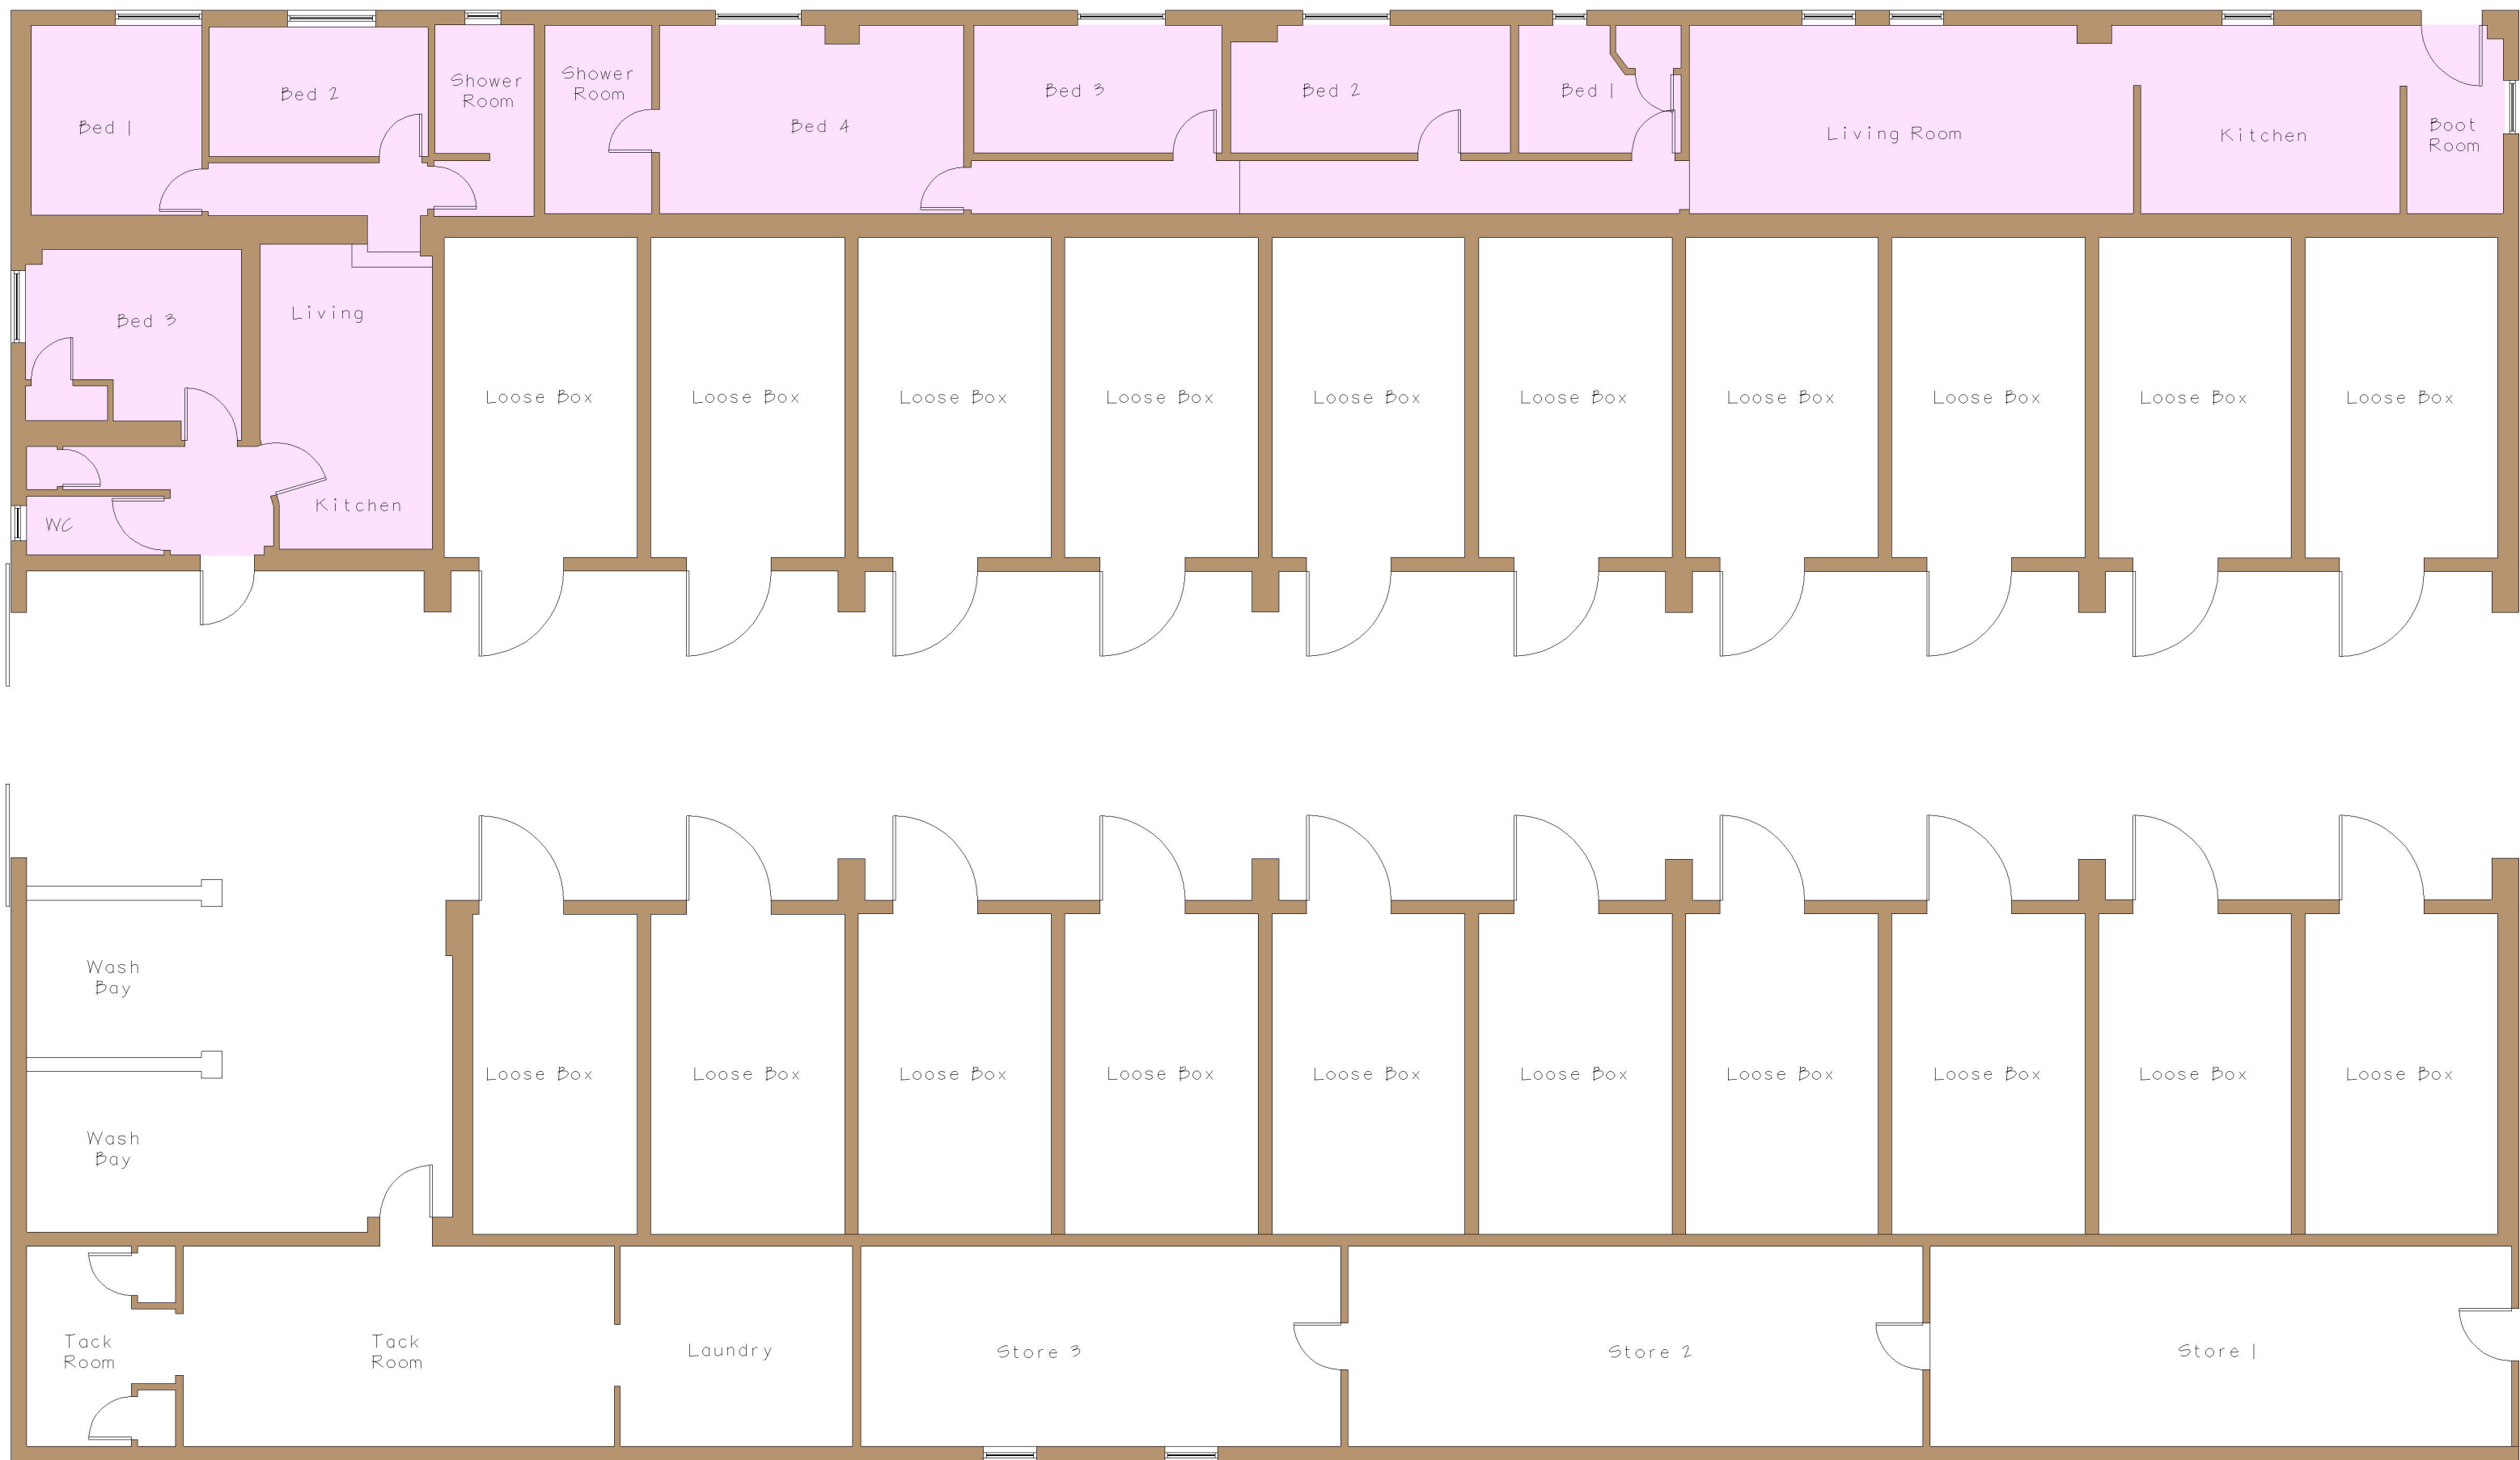



©Copyright

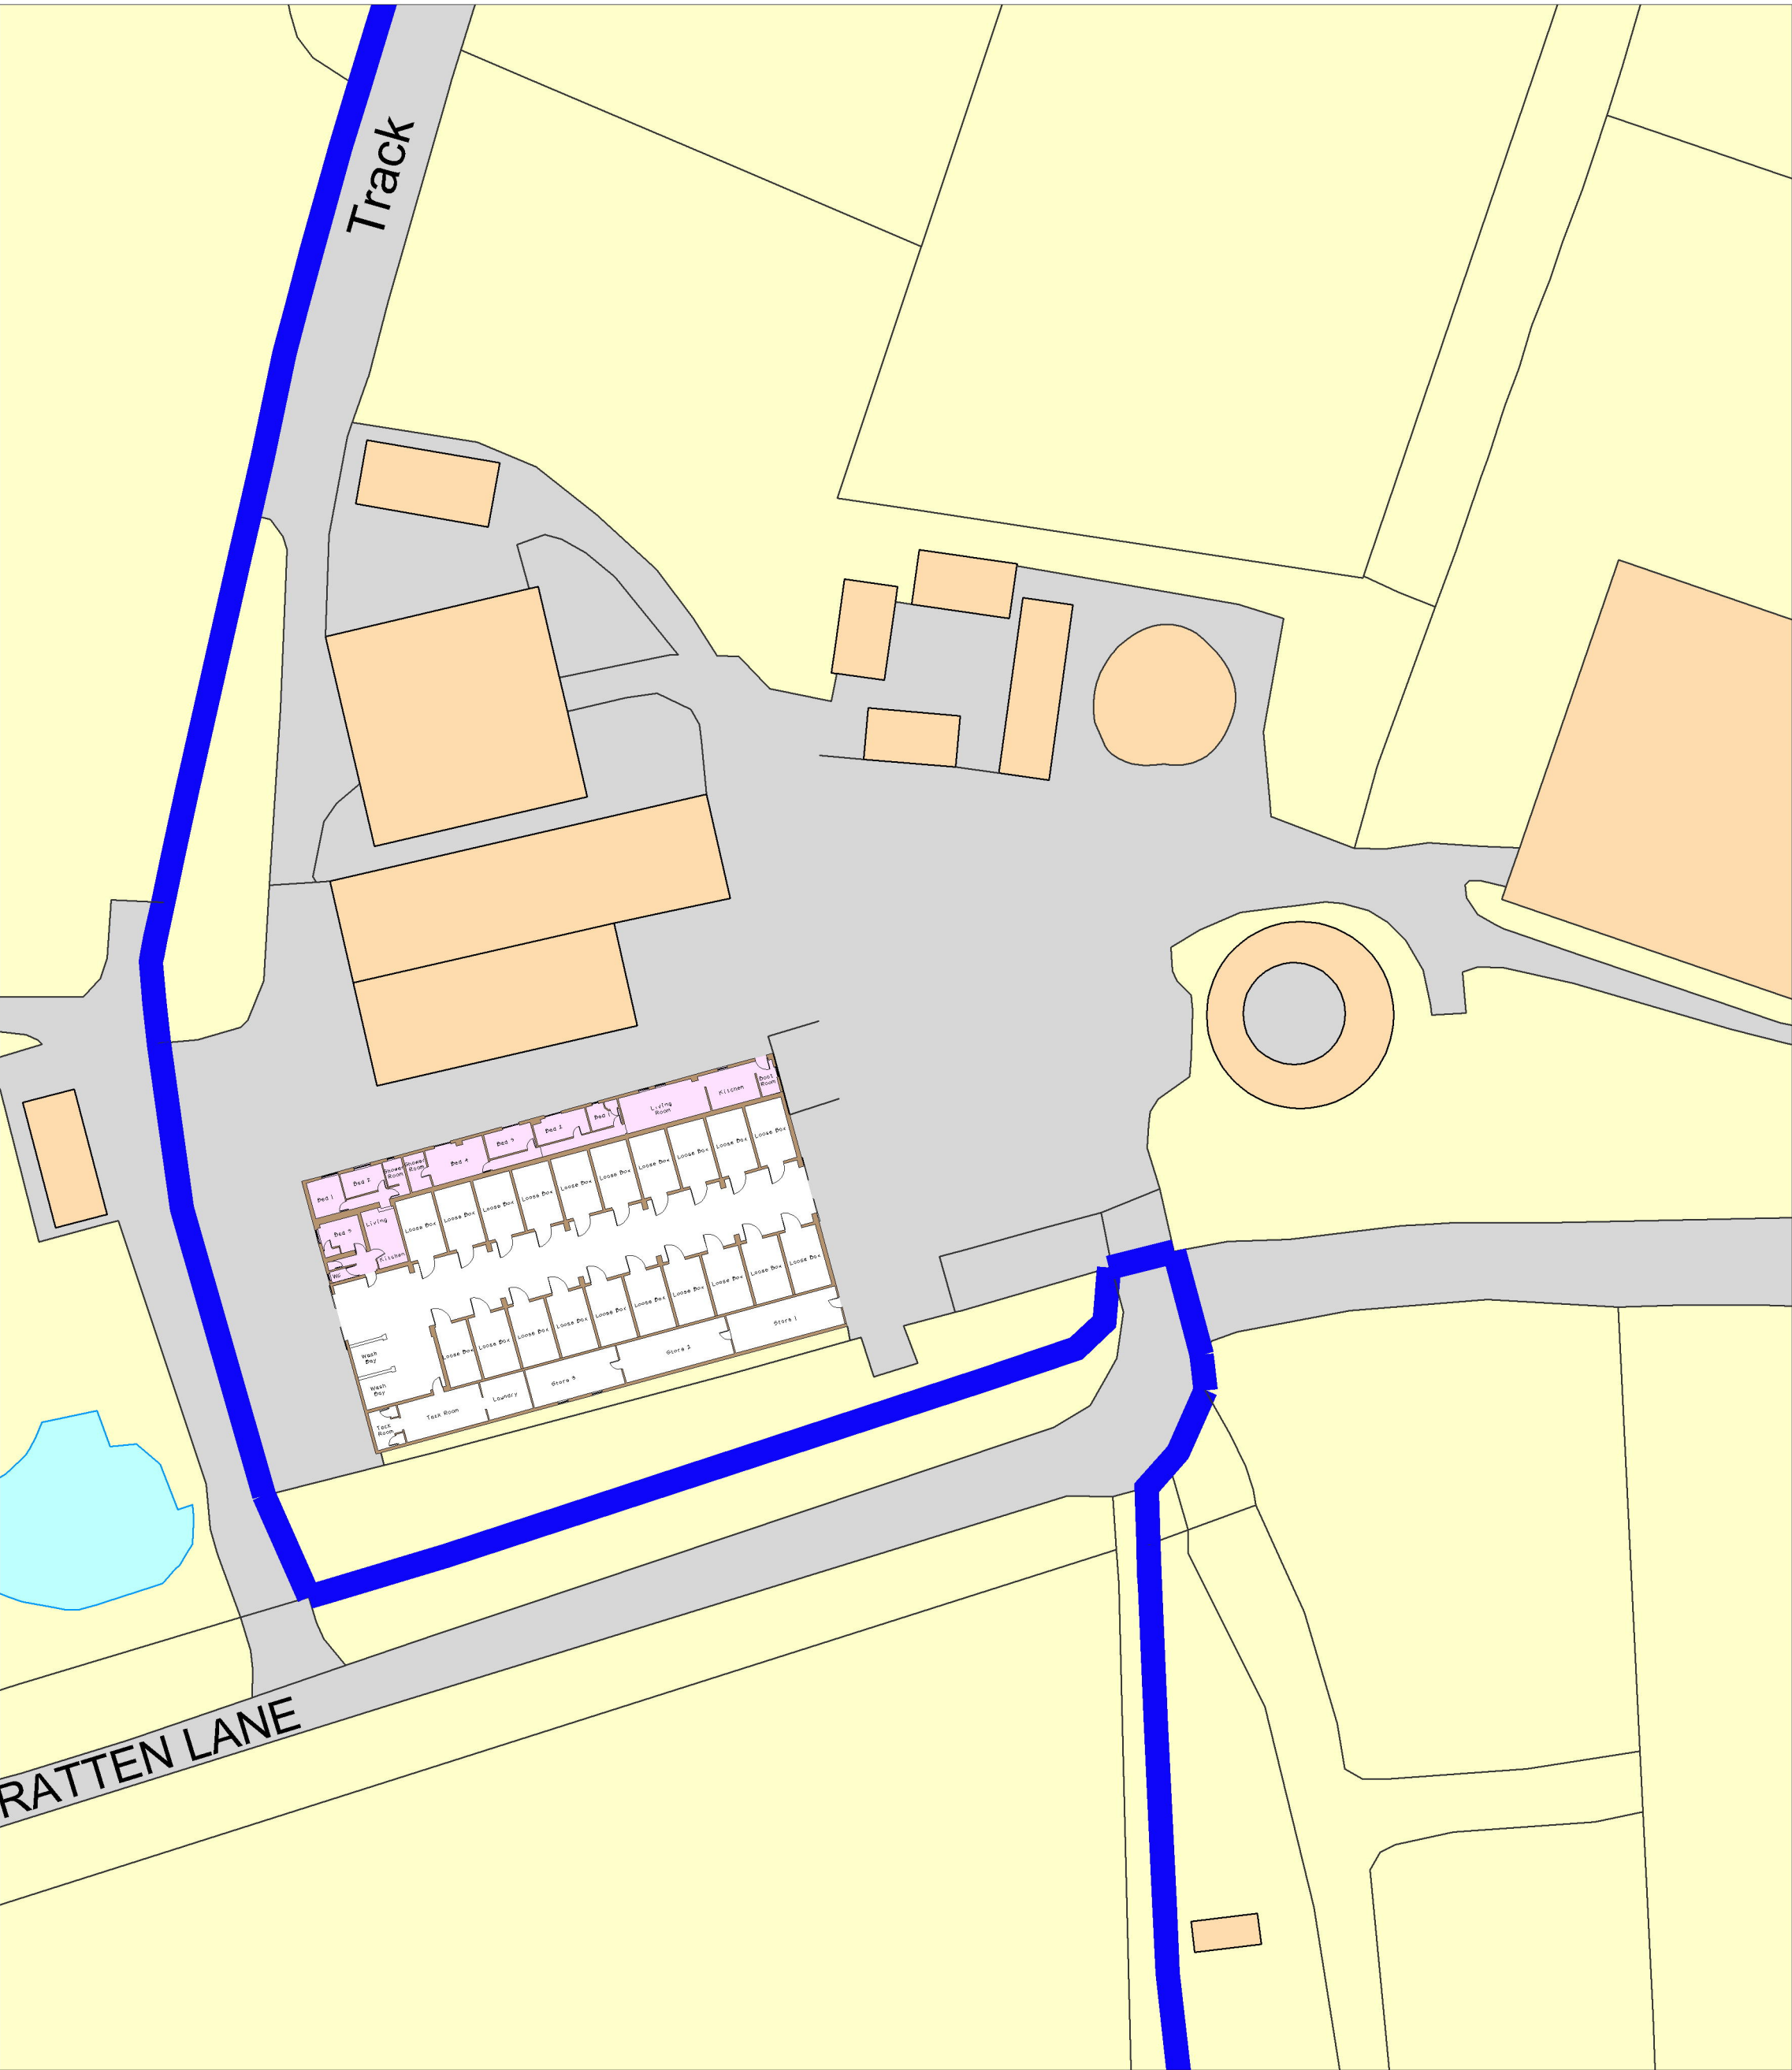

Application area



Planning Issue

  

Agrarian

Head Office
Walgaston, Berkeley,
Gloucestershire, GL13 9EN.
Tel: 01453 511825
Fax: 01453 810498
Email: enq@agrarian-uk.com
Web: www.agrarian-uk.com
Regional Offices
Cardiff Kent London

- Architectural & Engineering Design
- Project Management
- Surveying
- Turnkey Packages

Client
Mr & Mrs R Whitaker

Job Title
The Stud Bungalow @
Gratten Lane
Wineham Lane
Henfield
BN5 9AN

Drawing Title
Existing Ground
Floor Plan & Site Plan

Rev.	Date	Revisions
NOTES:		
All dimensions must be checked on site.		
Agrarian Ltd., believe that the shown dimensions are correct. The contractor must check all dimensions on the drawings against those on site, before commencing any work. Agrarian Ltd., will not be held liable for any inaccuracies found on the plan after the commencement of works.		
Scale 1:100 & 1:500 @ A1		
Date	Jan. 2025	Drawn By
Drg. No. AG21059 - 100		Rev. A