
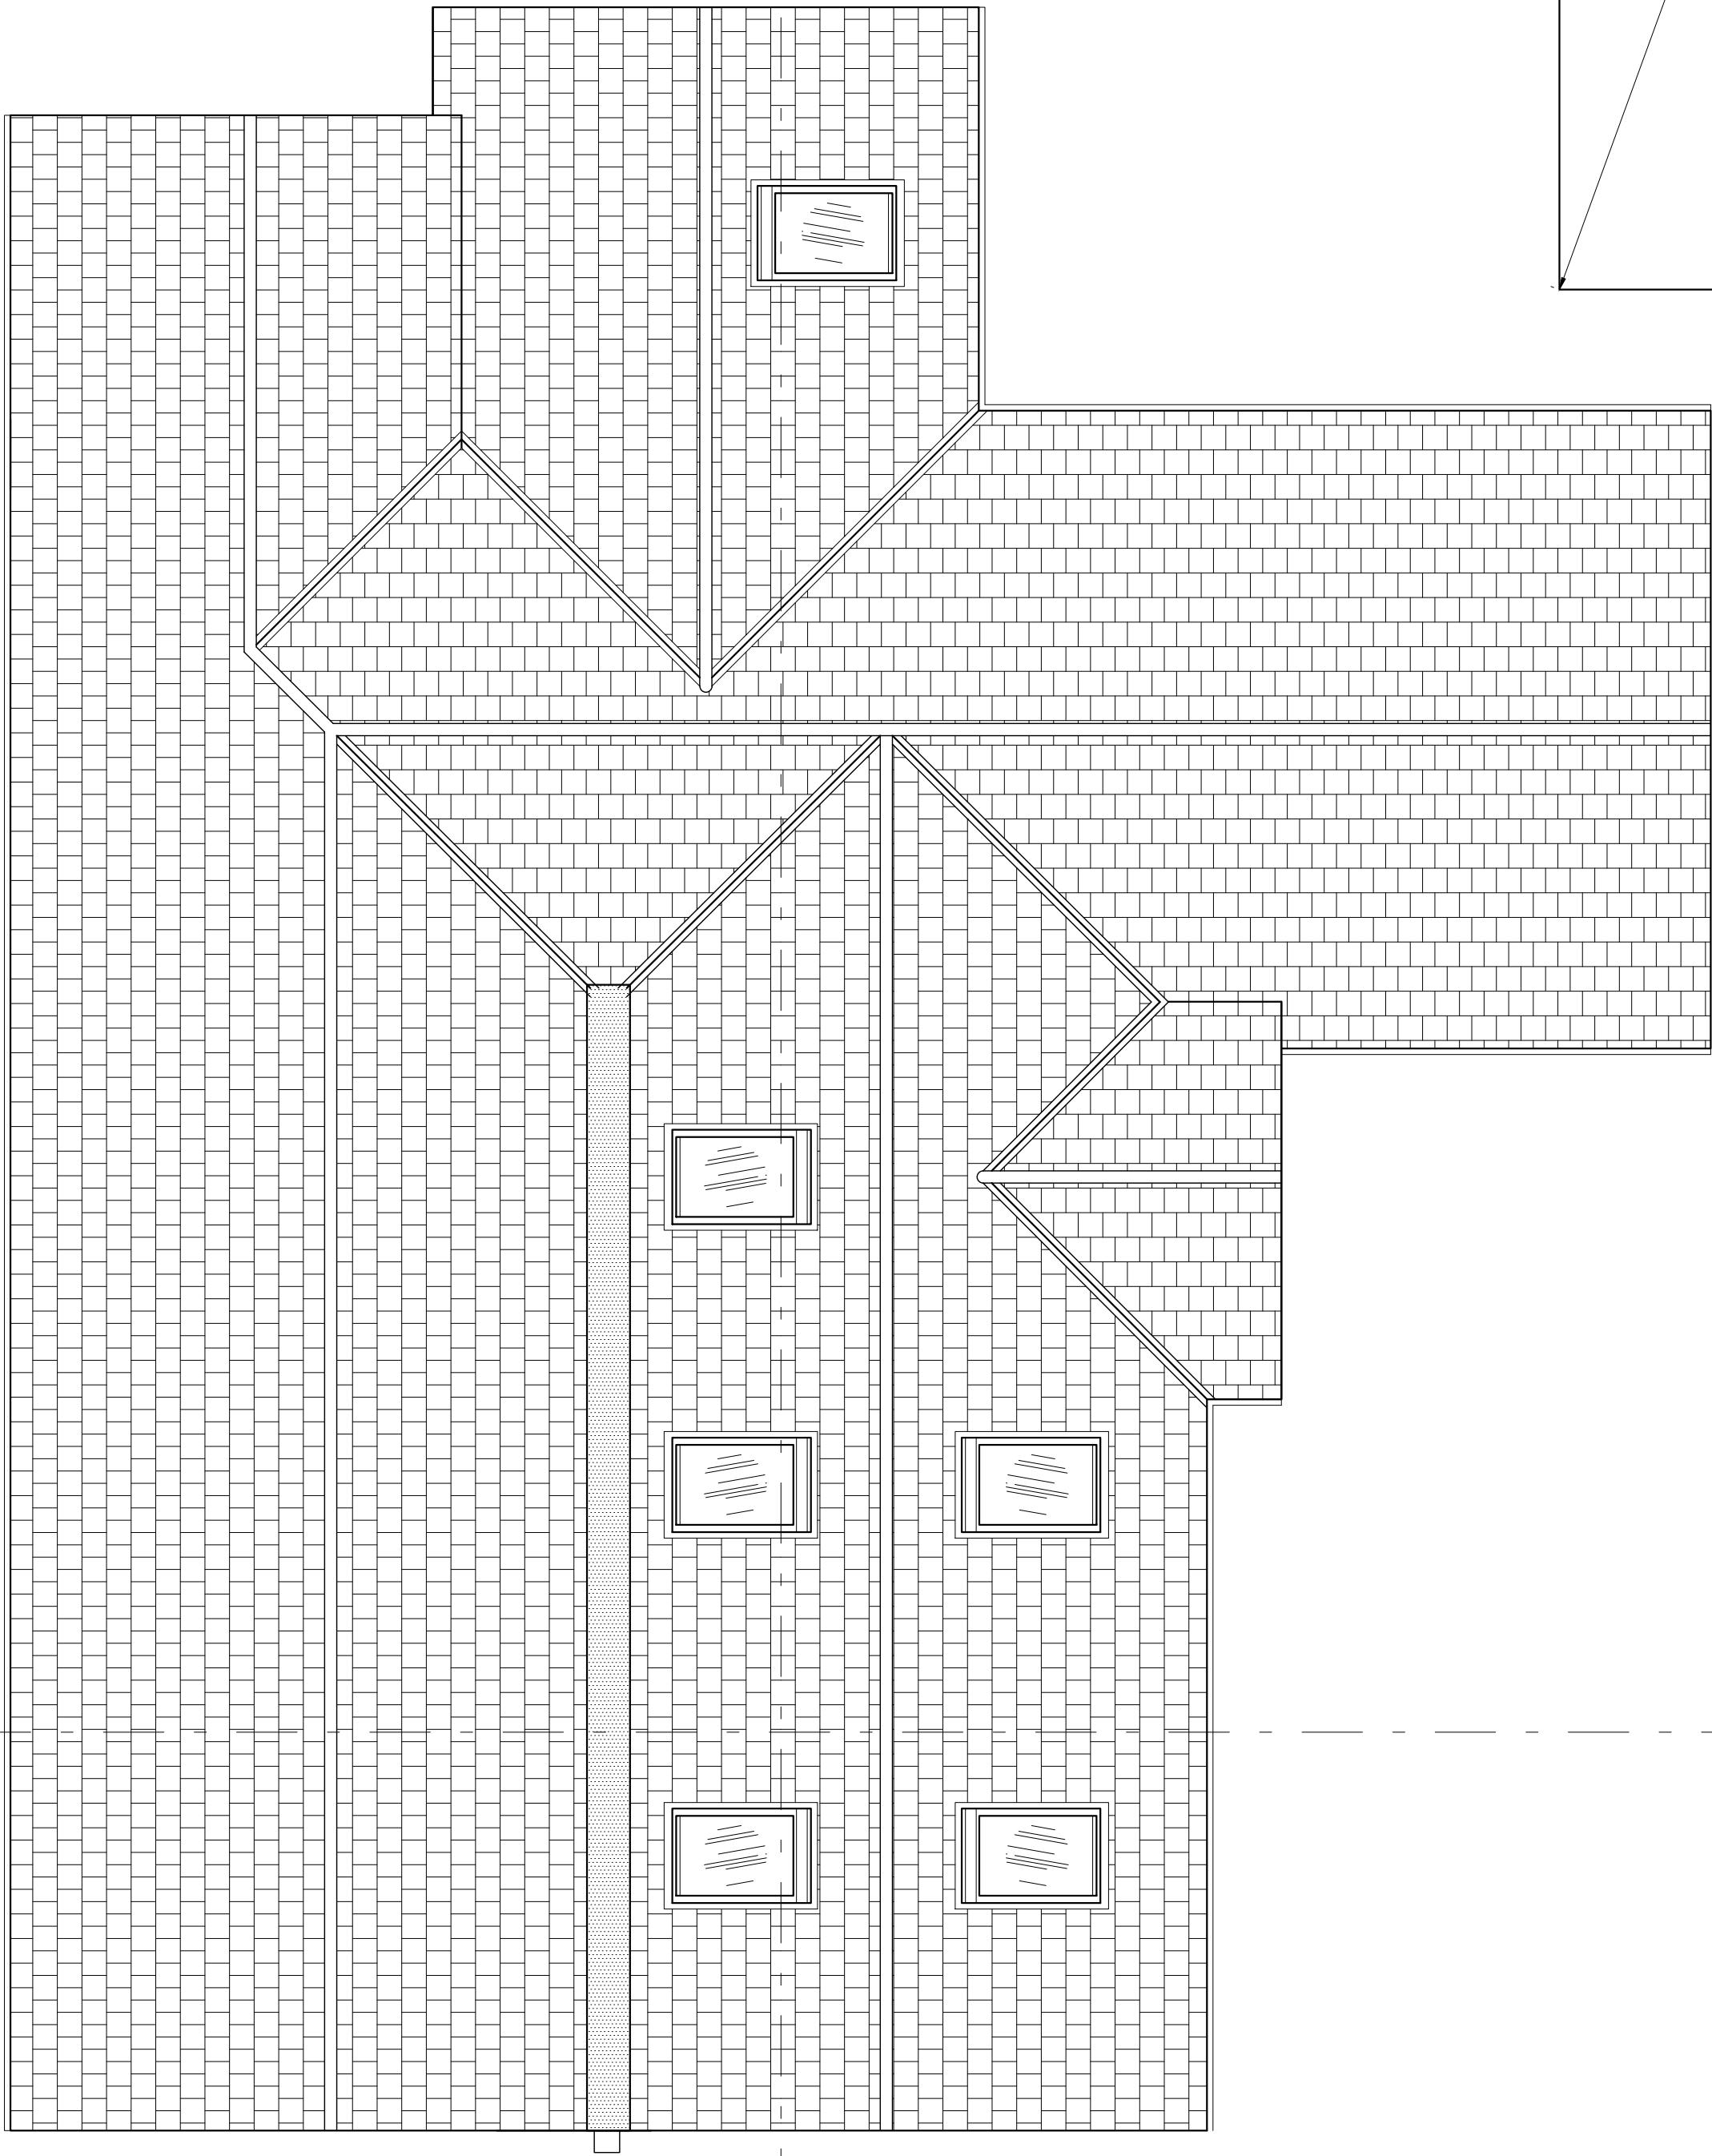
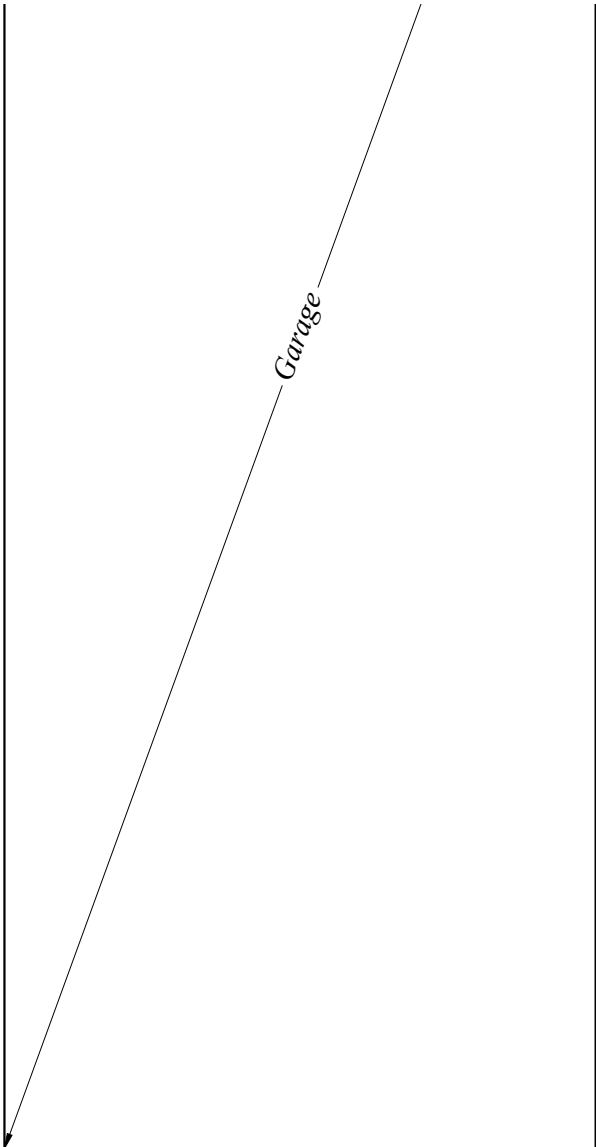


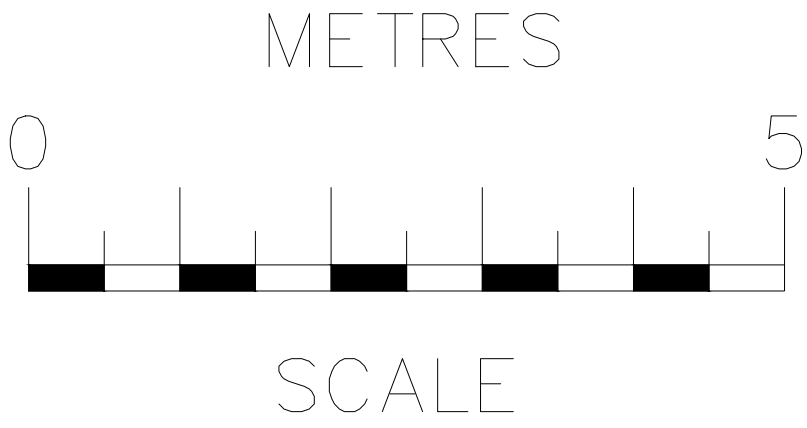

B

B

Roof Plan

rev	date	description	
RB Design Corner Cottage, The Limes, Felbridge, East Grinstead, RH19 3QY Tel: 01342 523 766 Mob 07988 998 928 e-mail: info@roxbonditchdesign.co.uk			
project	Asgard, Copthorne Common Road, Copthorne, RH10 3JX	drawing WORKS	date 06.02.25
client	Mr & Mrs Bieri	PLANS PROPOSED	scale to 1:50
			drawing no PLN 07