


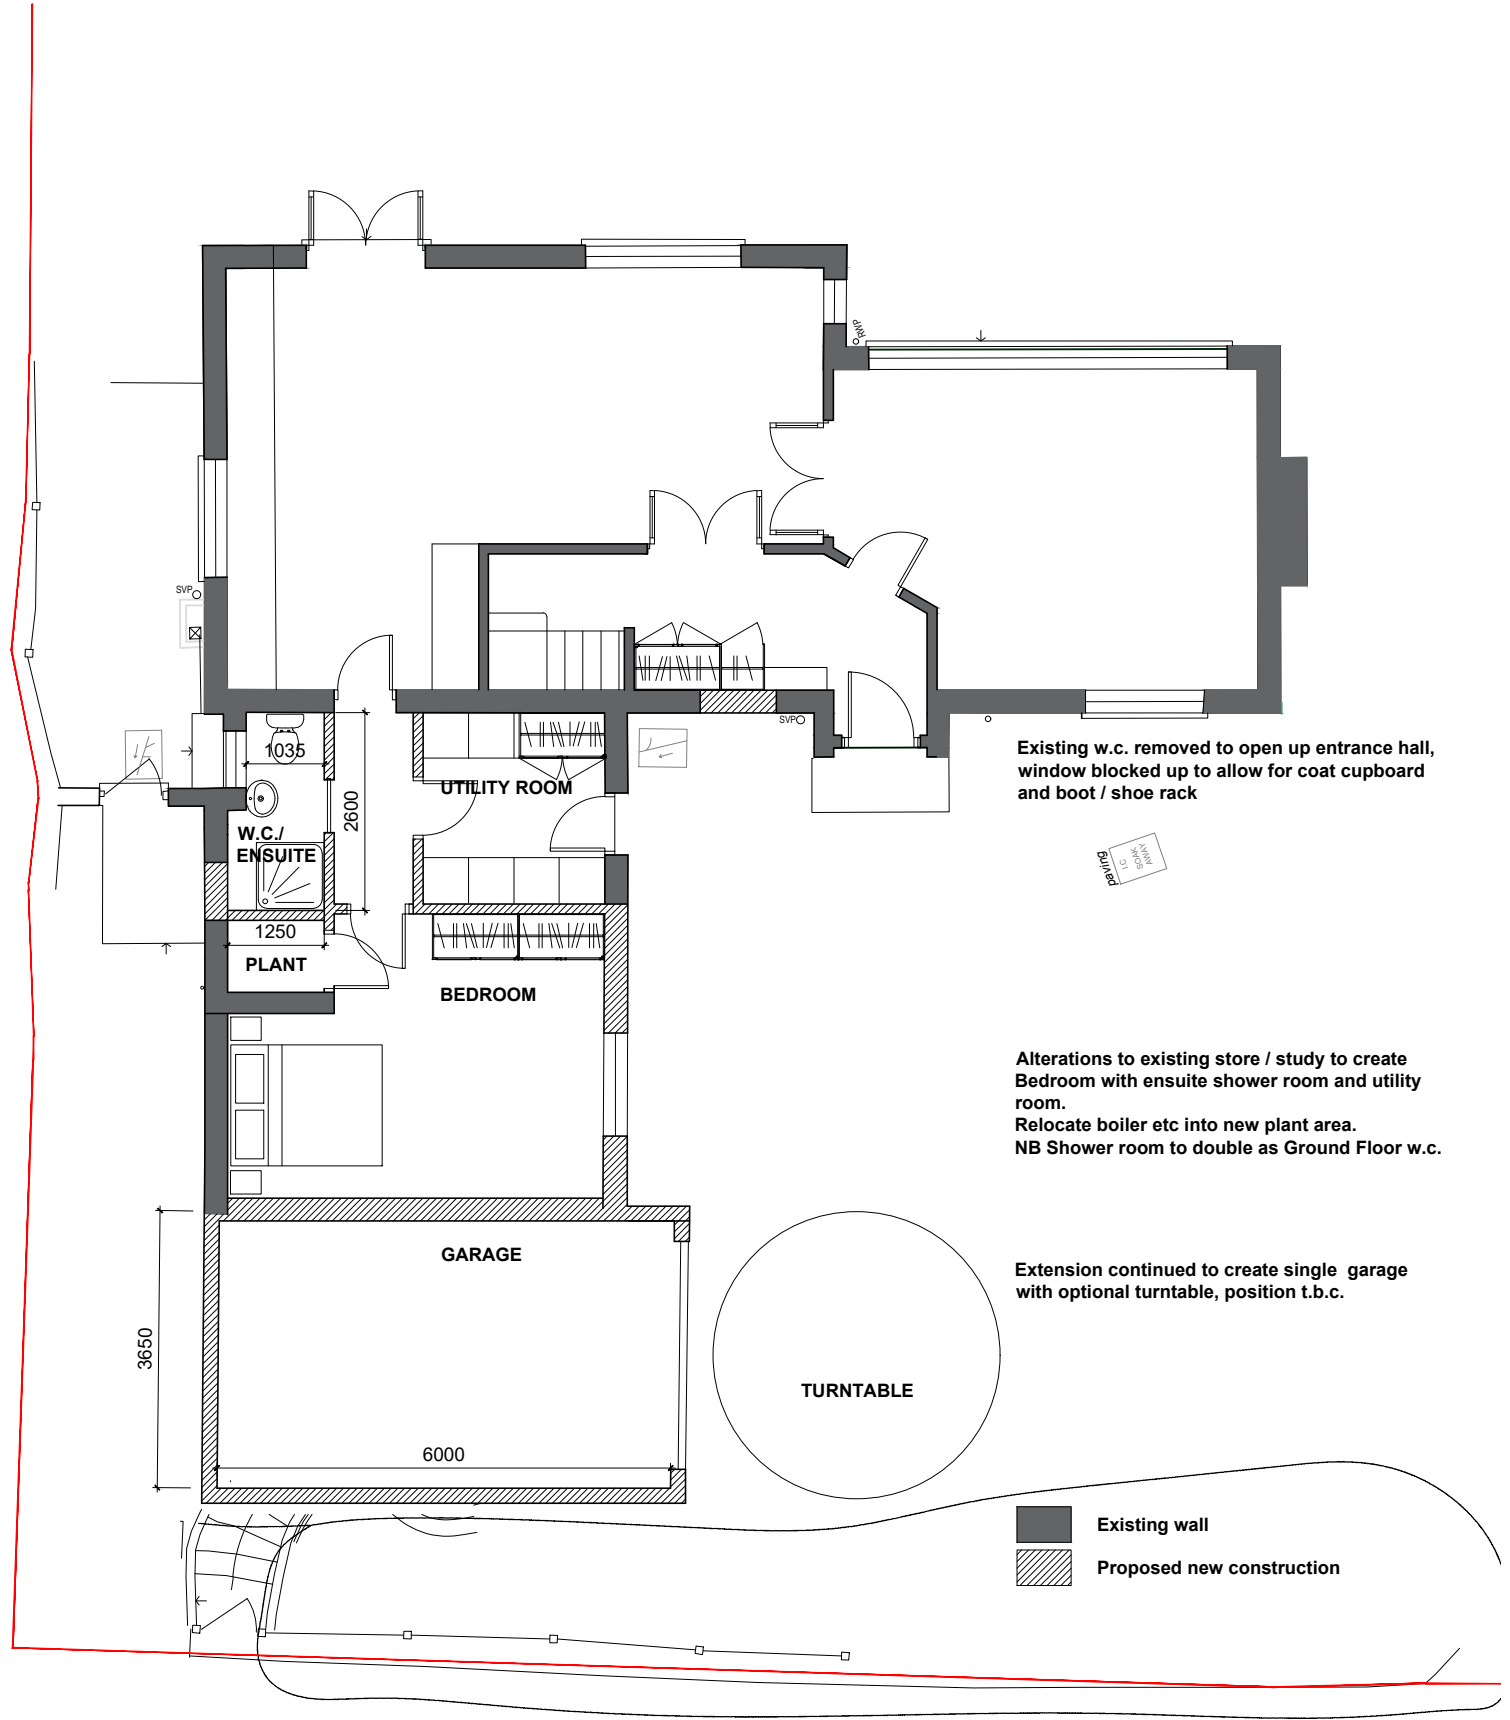


Existing w.c. removed to open up entrance hall,
window blocked up to allow for coat cupboard
and boot / shoe rack


Alterations to existing store / study to create
Bedroom with ensuite shower room and utility
room.
Relocate boiler etc into new plant area.
NB Shower room to double as Ground Floor w.c.

Extension continued to create single garage
with optional turntable, position t.b.c.

Existing wall
Proposed new construction

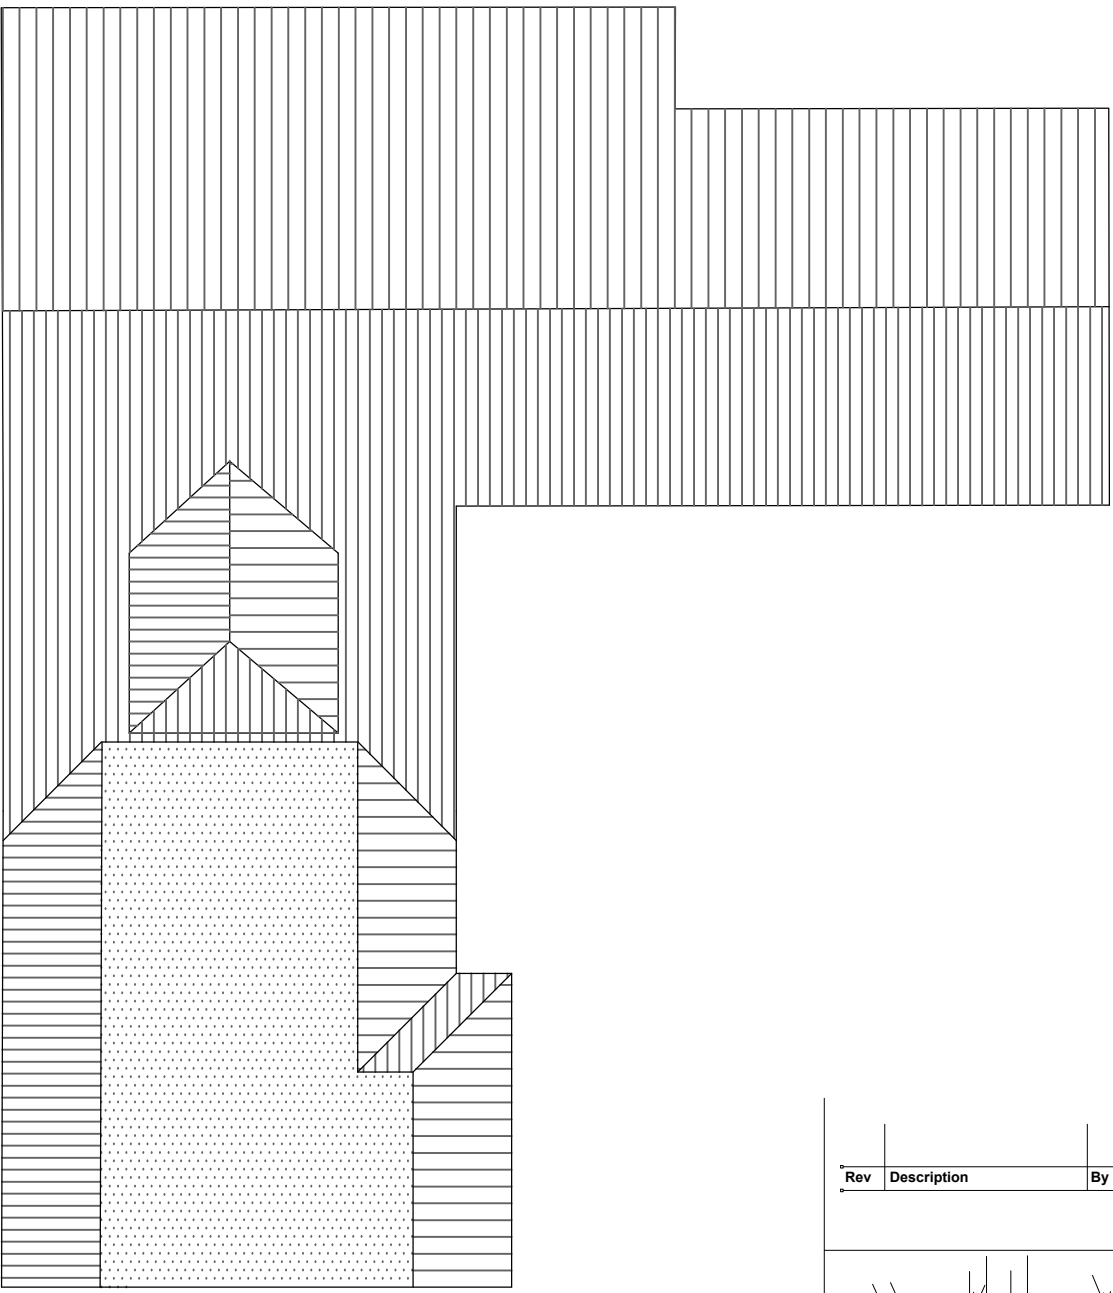

Rev	Description	By	Date
-----	-------------	----	------

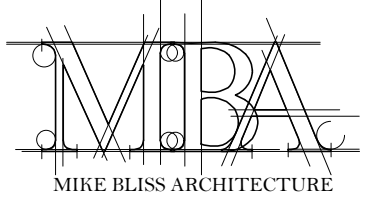

37 St Annes Crescent Lewes BN7 1SB
T: 01883 717237 M: 07768 156406
E: mike@mikeblissarchitecture.co.uk
www.mikeblissarchitecture.co.uk

Client Mr & Mrs Targett
Project Alterations and extensions
Link Cottage
Ship Street, East Grinstead
Drawing Proposed floor and roof plan

DWG No 291-001-P-110
Drawn MRB
Scale 1/100@ A3
Date Sept 25