



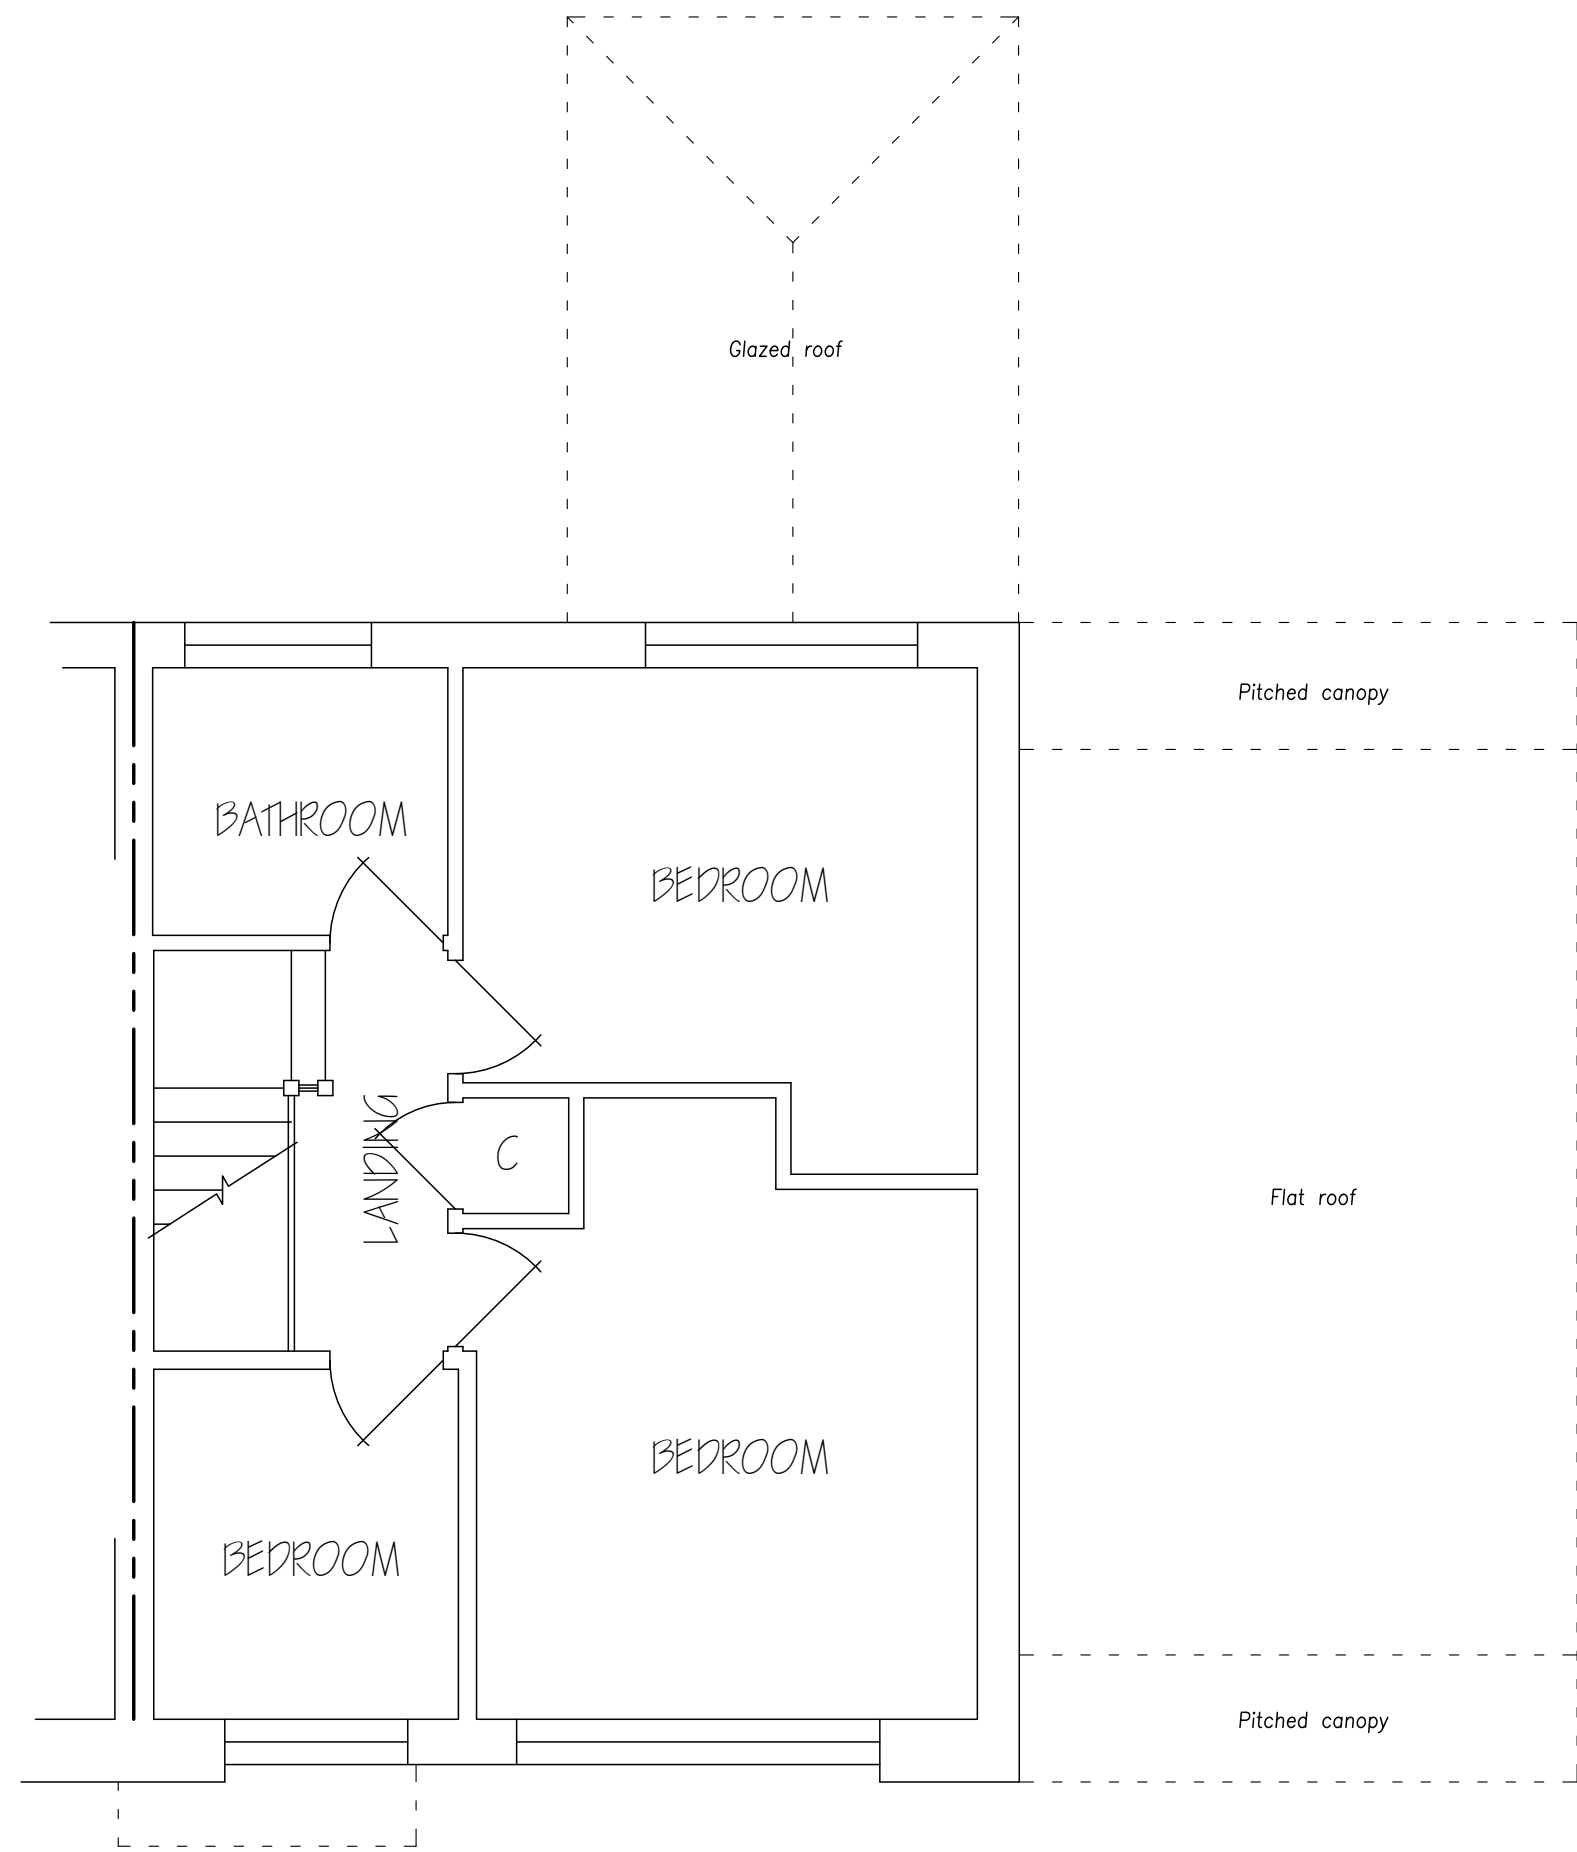

EXISTING FIRST FLOOR PLAN

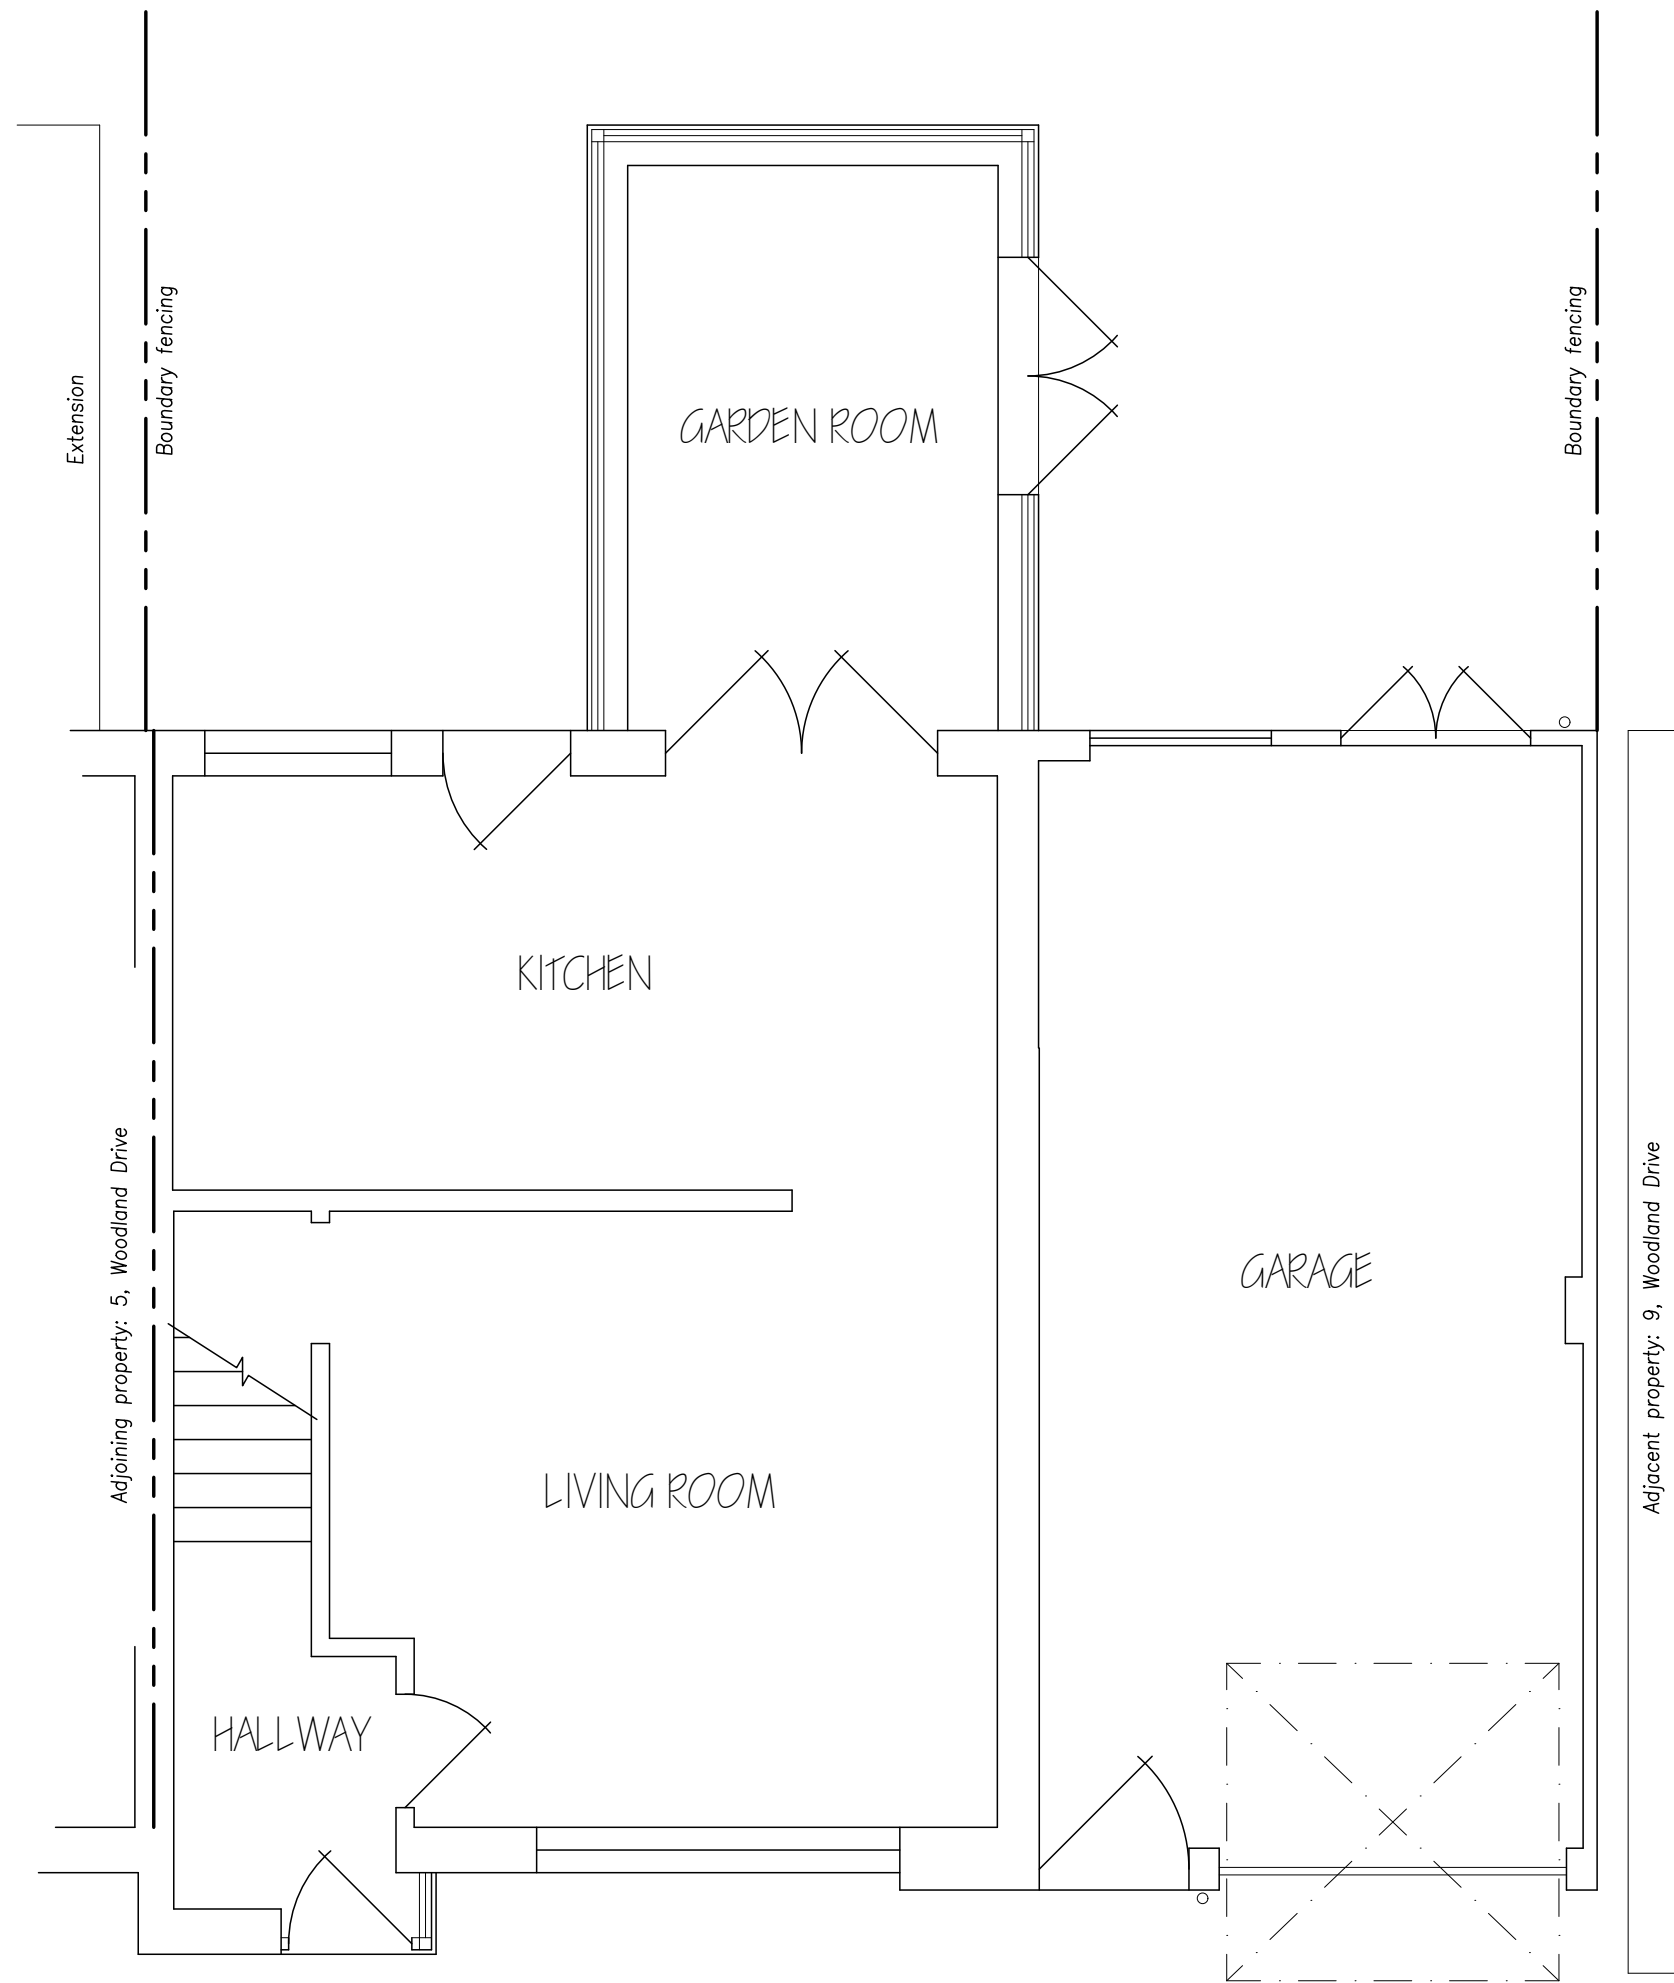


EXISTING GROUND FLOOR PLAN



EXISTING FRONT ELEVATION



EXISTING REAR ELEVATION

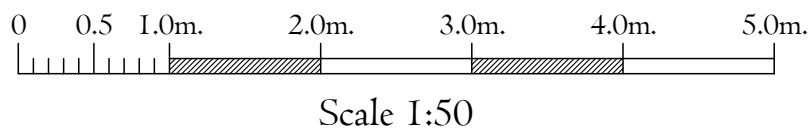

Ms. E. Hampshire & Mr. D. Clark.
7, Woodland Drive,
Crawley Down, Sussex.
RH10 4UF.

Title BUILDING SURVEY
Address
7, WOODLAND DRIVE,
CRAWLEY DOWN, SUSSEX.
RH10 4UF.
For Ms. E. Hampshire & Mr. D. Clark.

Date SEPT. 2025 Scale 1:50 (A1) Drawn GW

Drawing Number
S-OPD53-H-01