

These drawings have been prepared for planning purposes and are **not** to be used as production or construction drawings.

Do not scale from this drawing unless for planning application purposes.

© Sommerer Architecture & Living Limited 2026

General Notes

- Existing wall
- Proposed wall
- To be demolished

Rev	Date	Description
-	06.12.25	First Issue
A	11.02.26	Design revisions to reflect the planning officers comments.

Planning

Red Oaks


Staplefield Road
RH17 5HY

Proposed first floor plan

Scale: 1:100@A3
Revision: A



Drawing 2506-01-11

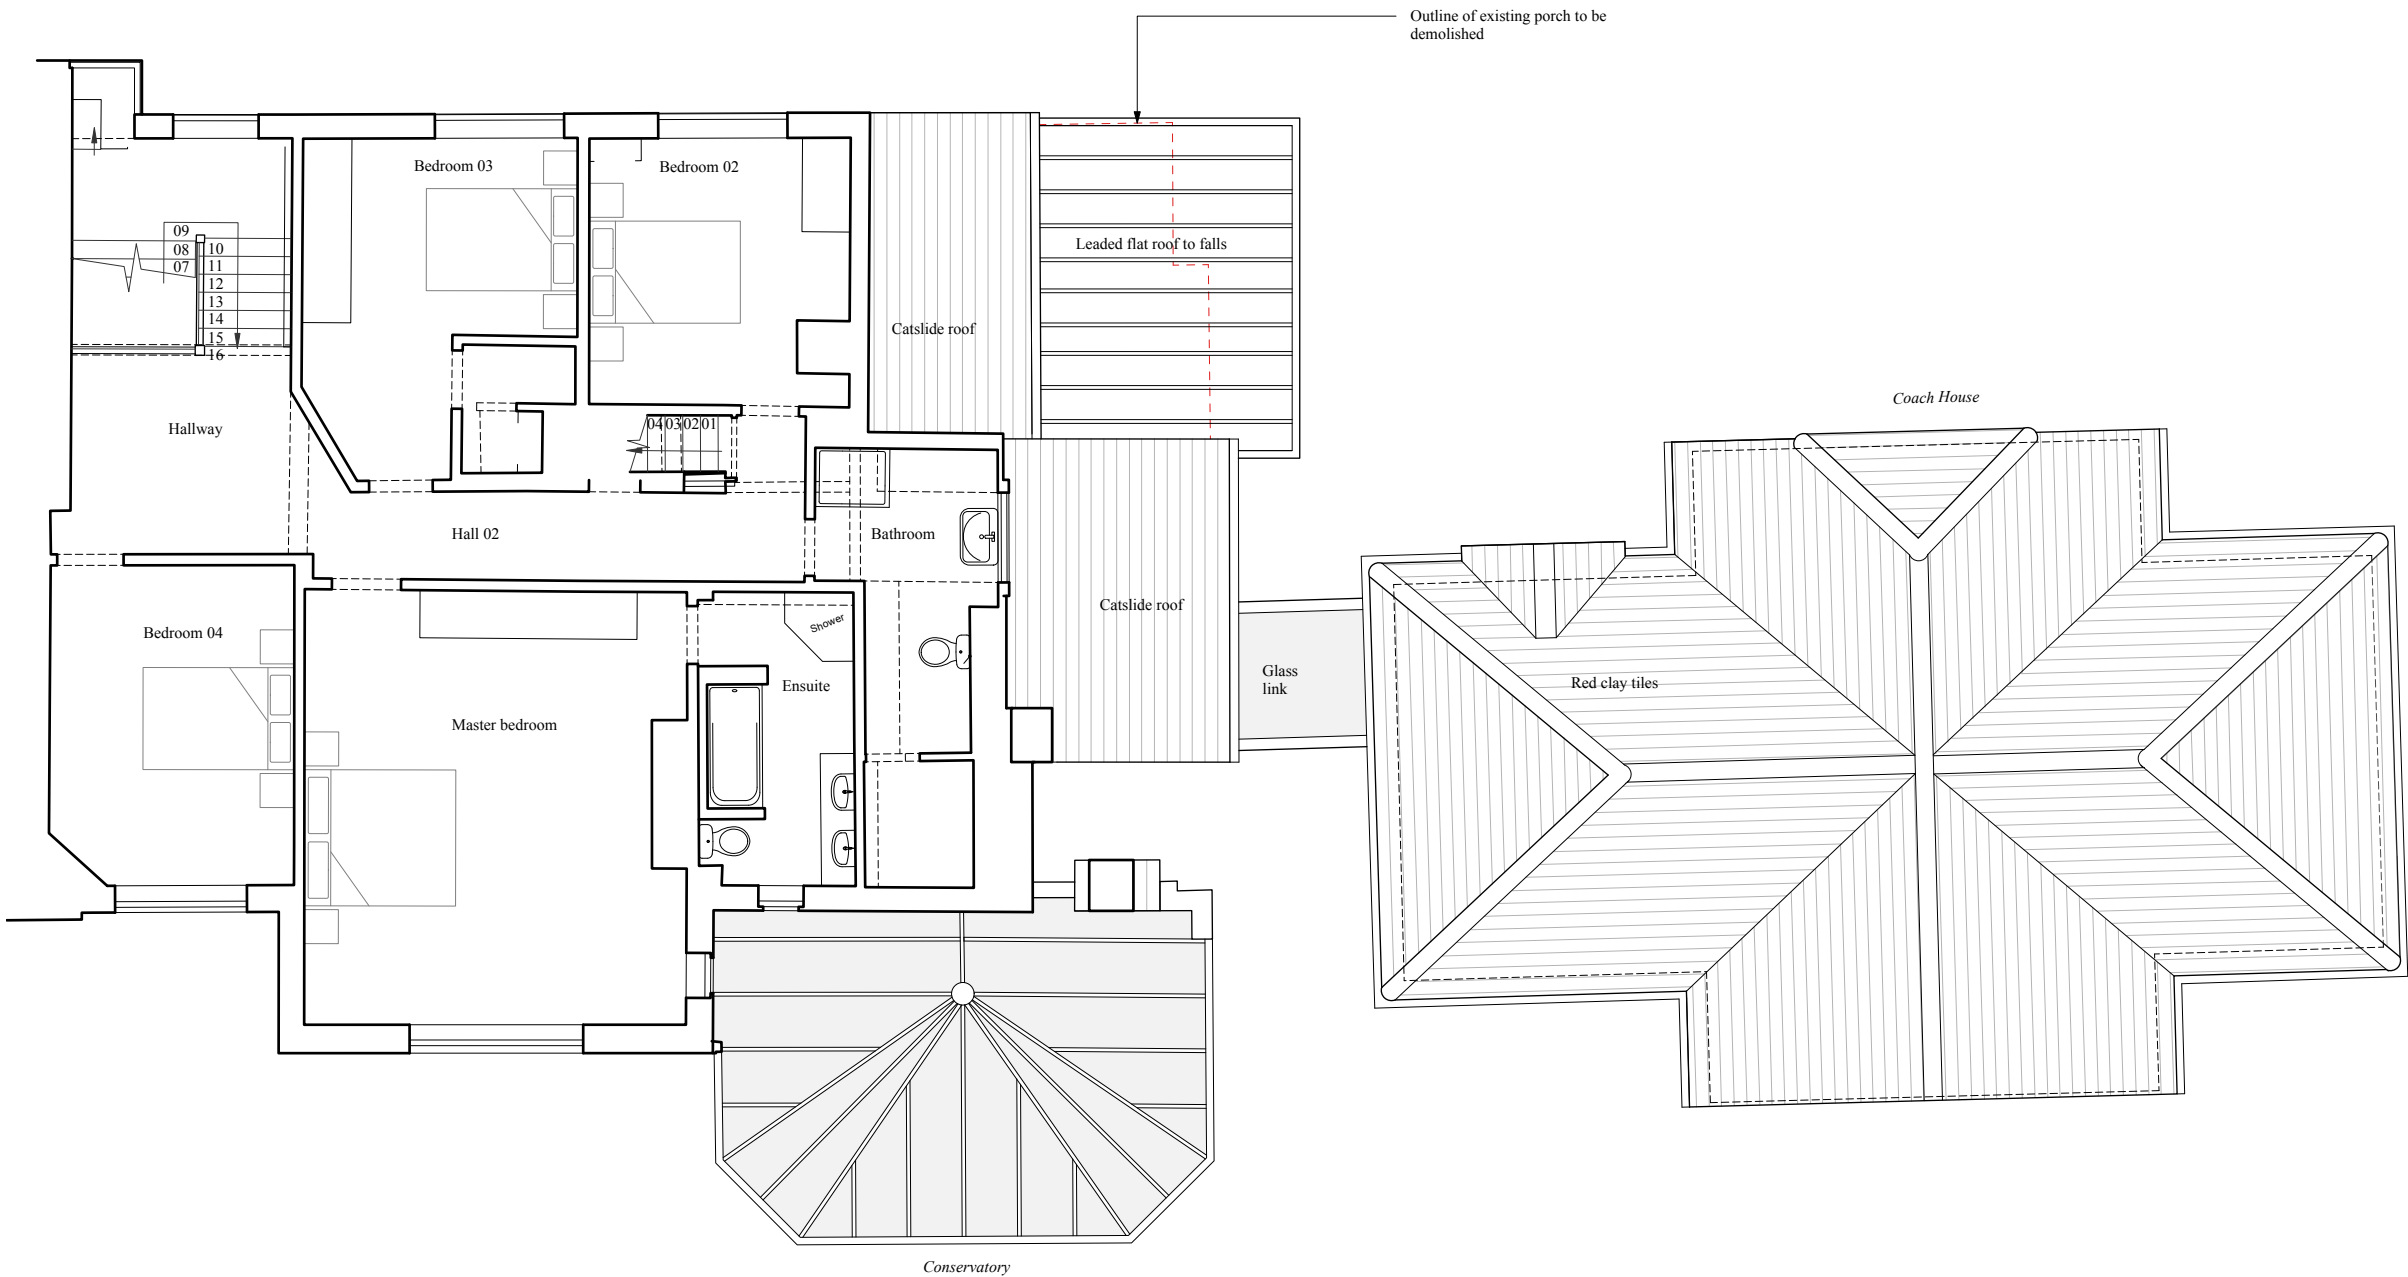

There are **no** changes proposed to this floor

