



Notes

THIS DRAWING IS TO BE READ IN CONJUNCTION WITH
DRAWING NO. 103/01.


ALL FINISH MATERIALS ARE TO MATCH EXISTING.

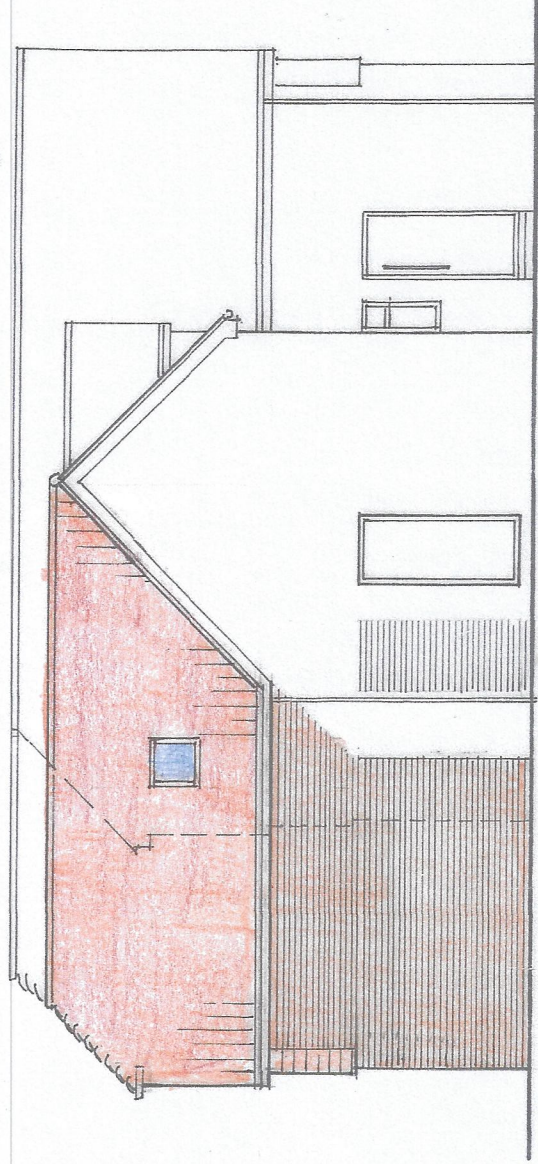


LEFT SIDE ELEVATION
1:100

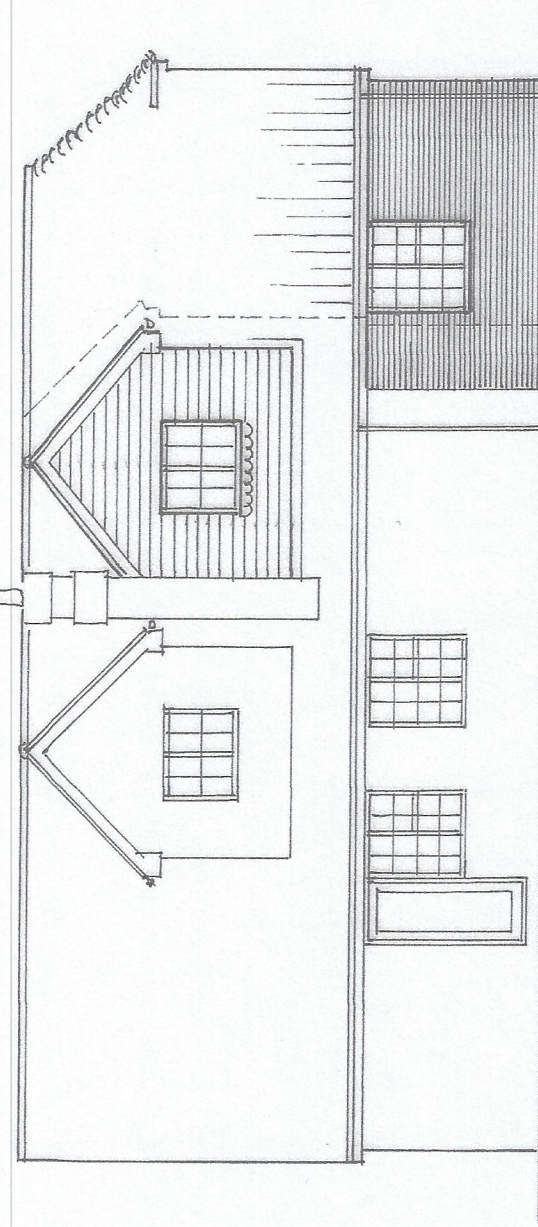


RIGHT SIDE ELEVATION
1:100

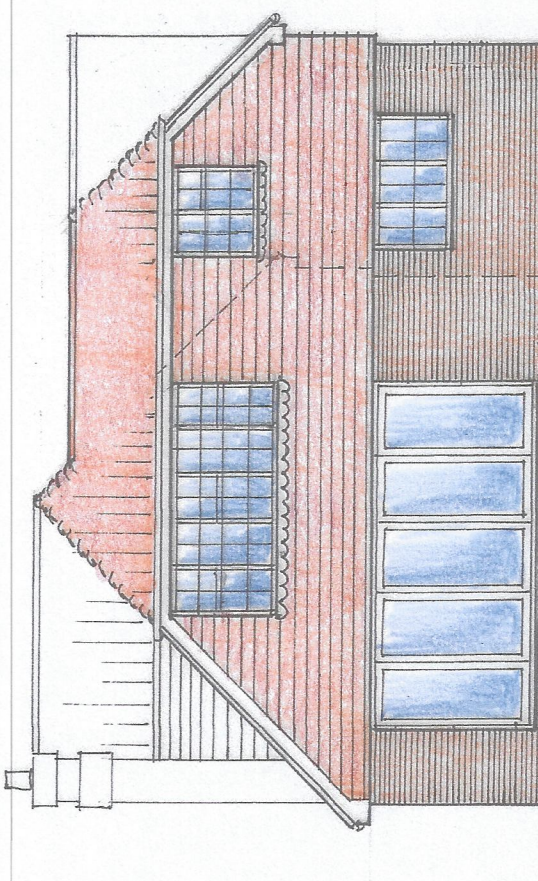


REAR ELEVATION
1:100

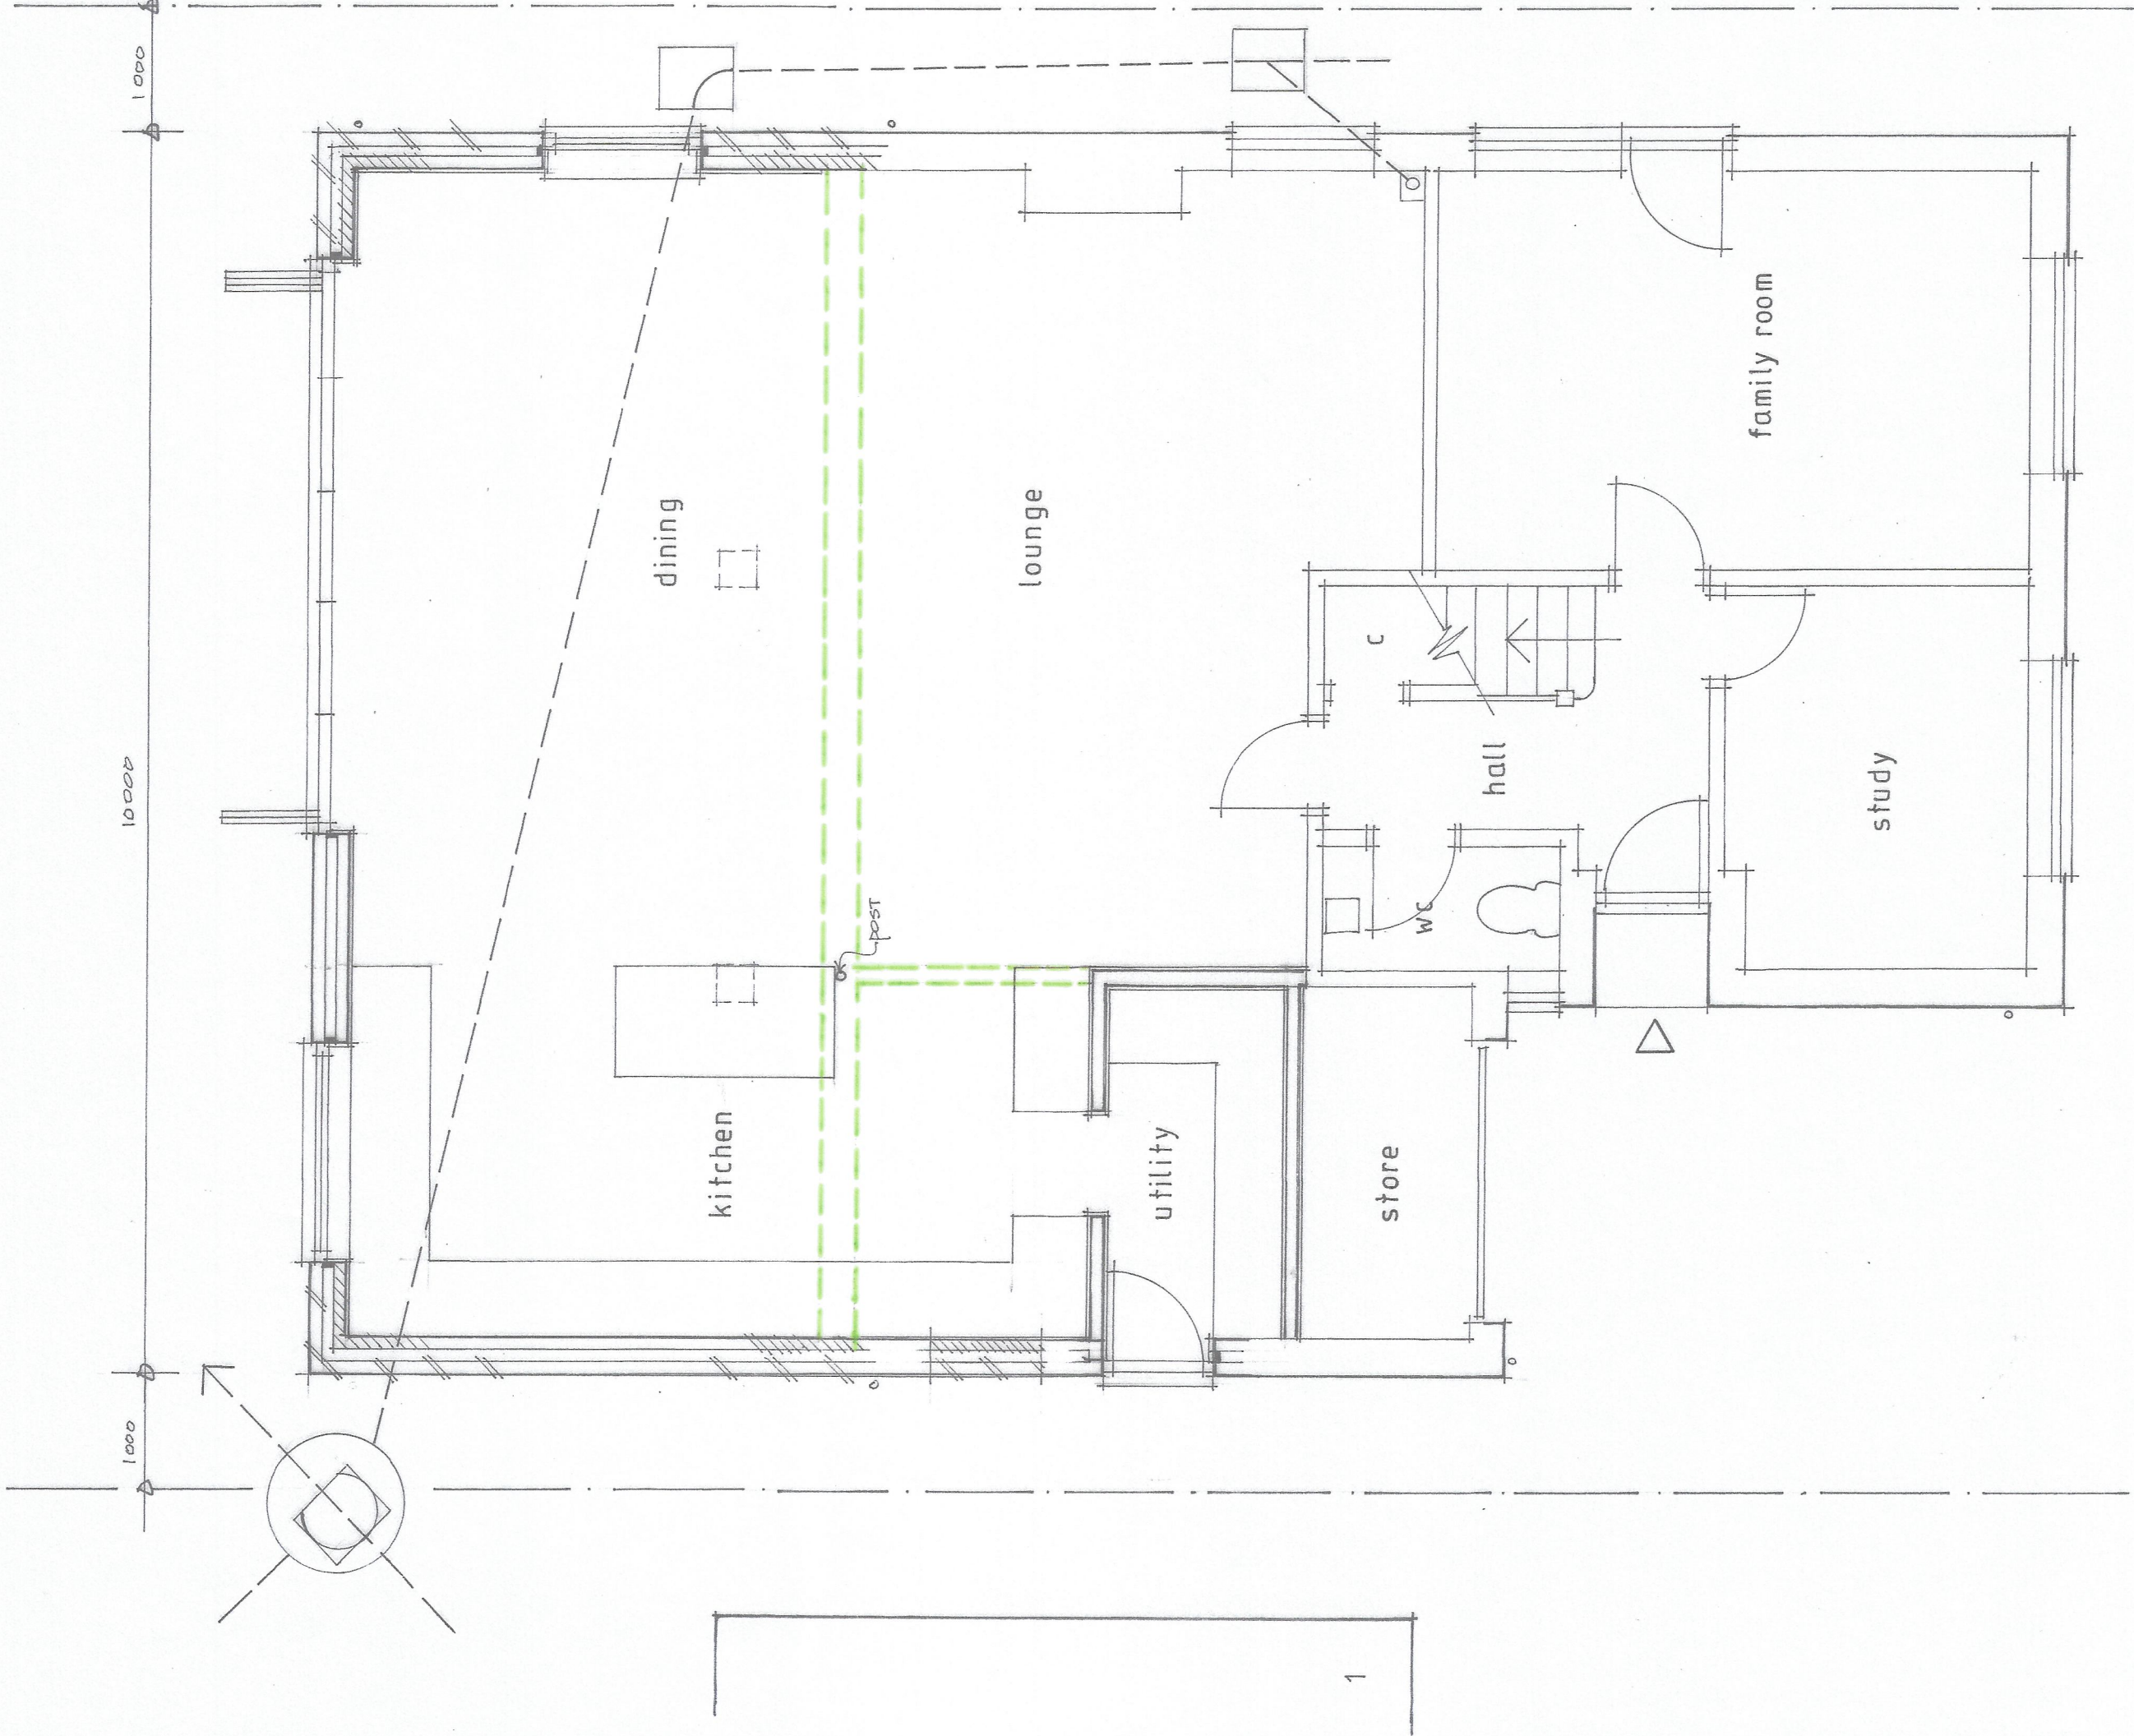

GROUND FLOOR PLAN
1:50

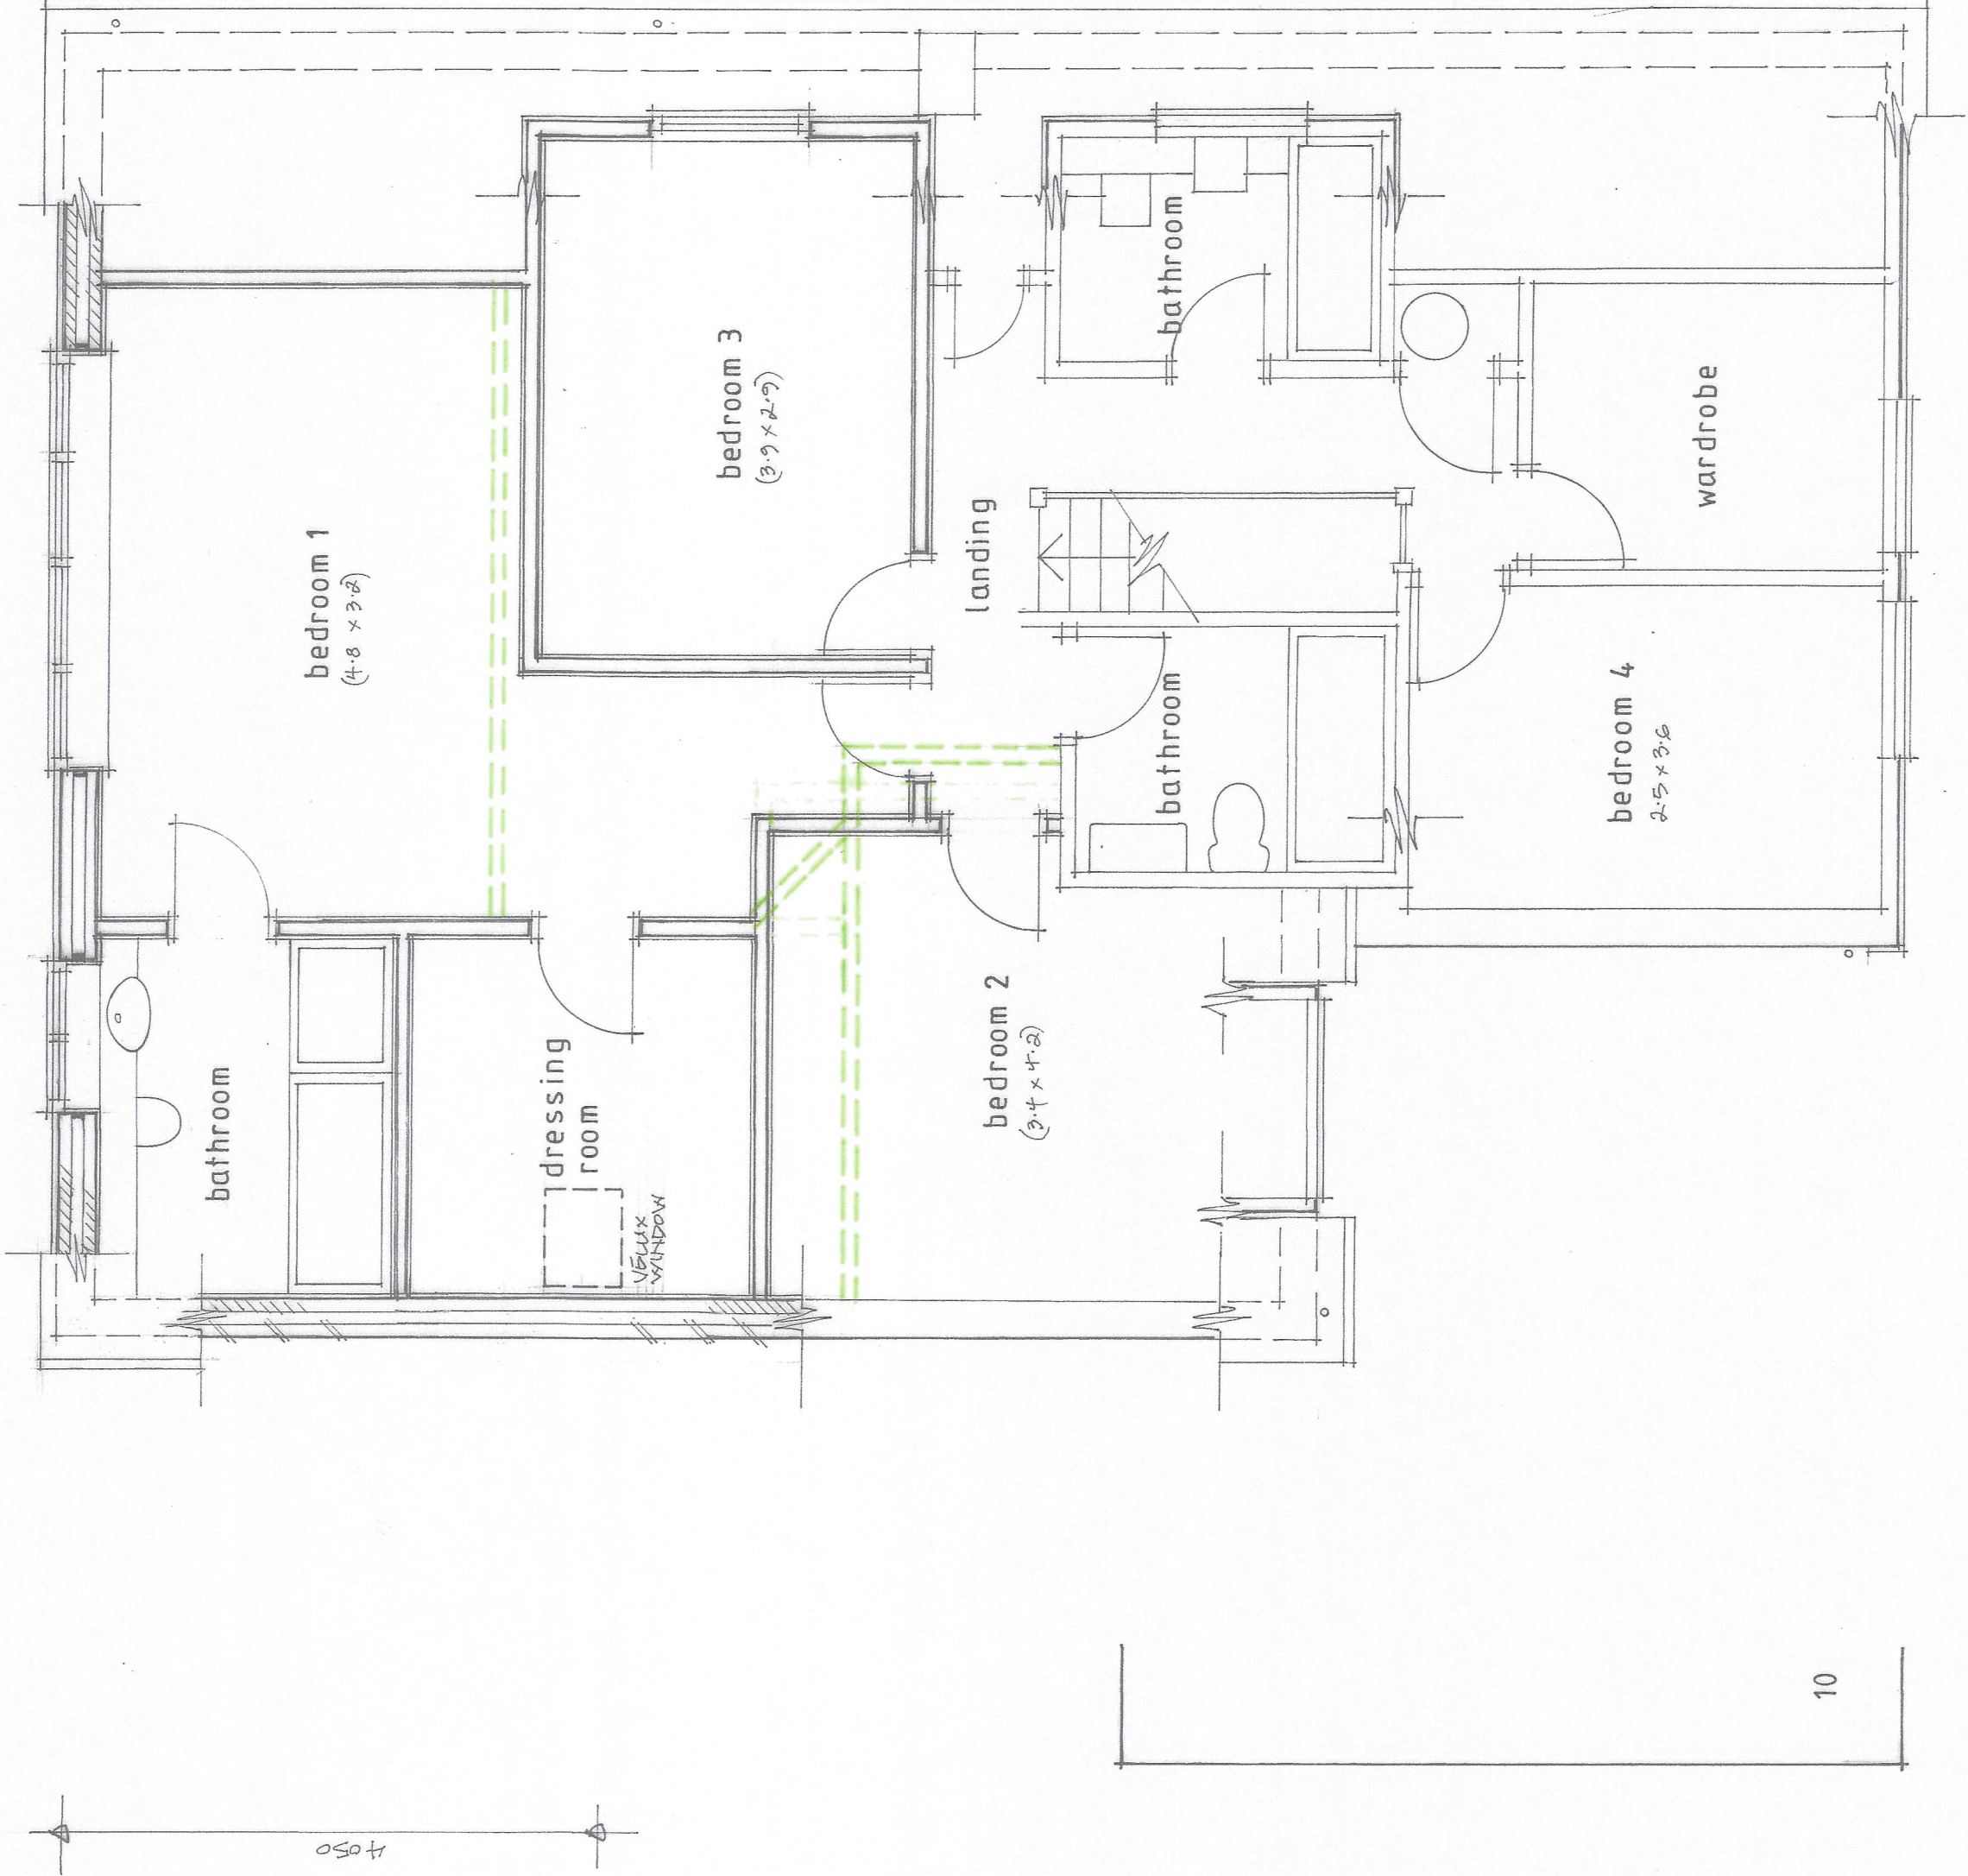

FIRST FLOOR PLAN
1:50

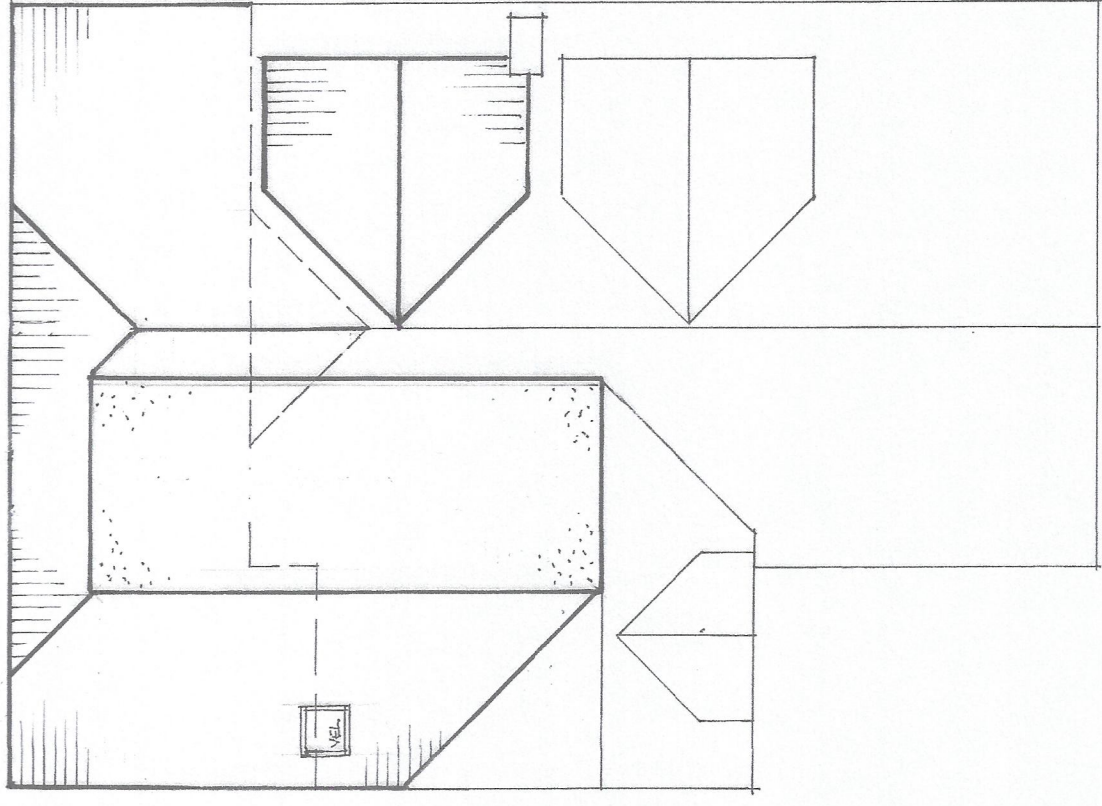

ROOF PLAN
1:100


John Darvall
Architectural Services
Tel: 01323 896322

Client:
MR AND MRS A ADAMS
2 FOLDERS CLOSE
BURGESS HILL

Project:

PROPOSED TWO STOREY REAR EXTENSION

AMENDMENTS
'A' GABLES COVERED TO LINE WITH EXISTING
GABLES AND ROOF LINE. GABLES
LEFT TOGETHER WITH FIRST FLOOR PLAN AND
ROOF PLAN. 02/10
'B' VALLEY GUTTER OMITTED. REAR ELEVATION AND
ROOF PLAN AMENDED TO SUIT 02/10

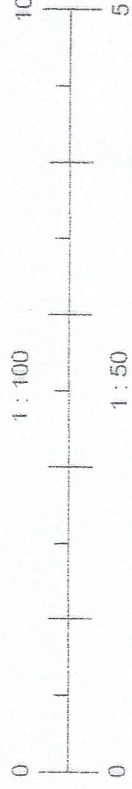

Scale
1:100 1:50

Date
JAN 26

Drawing No
109/02/B

Sheet Size A1