




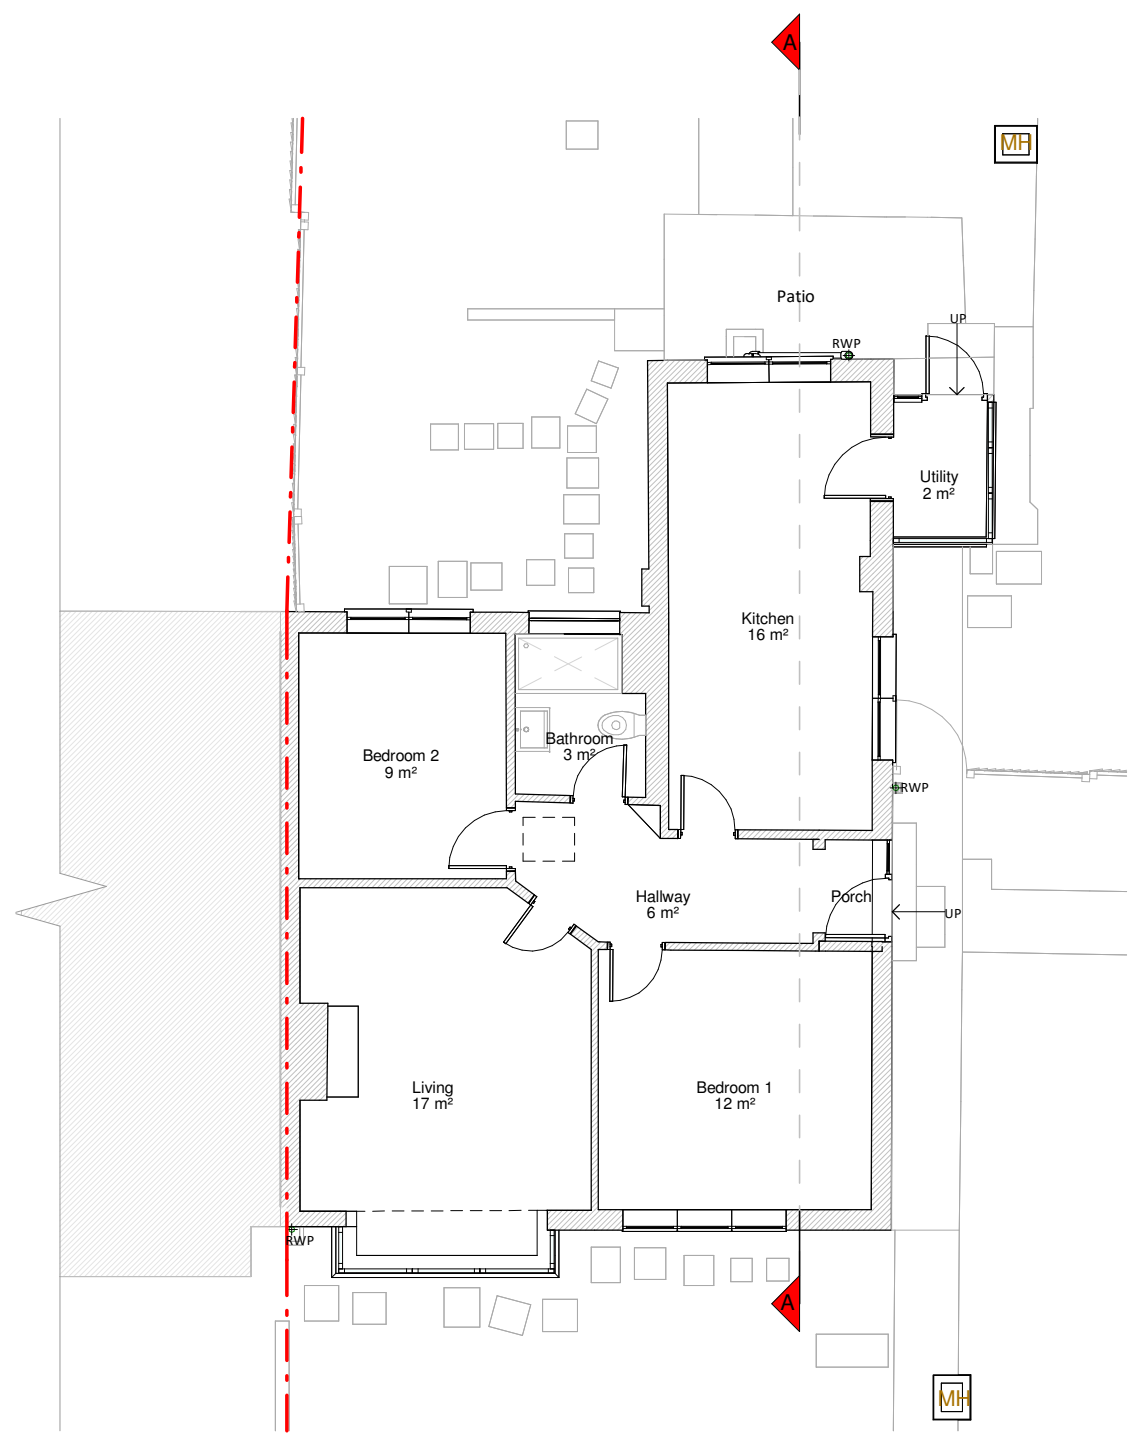


Ground Floor

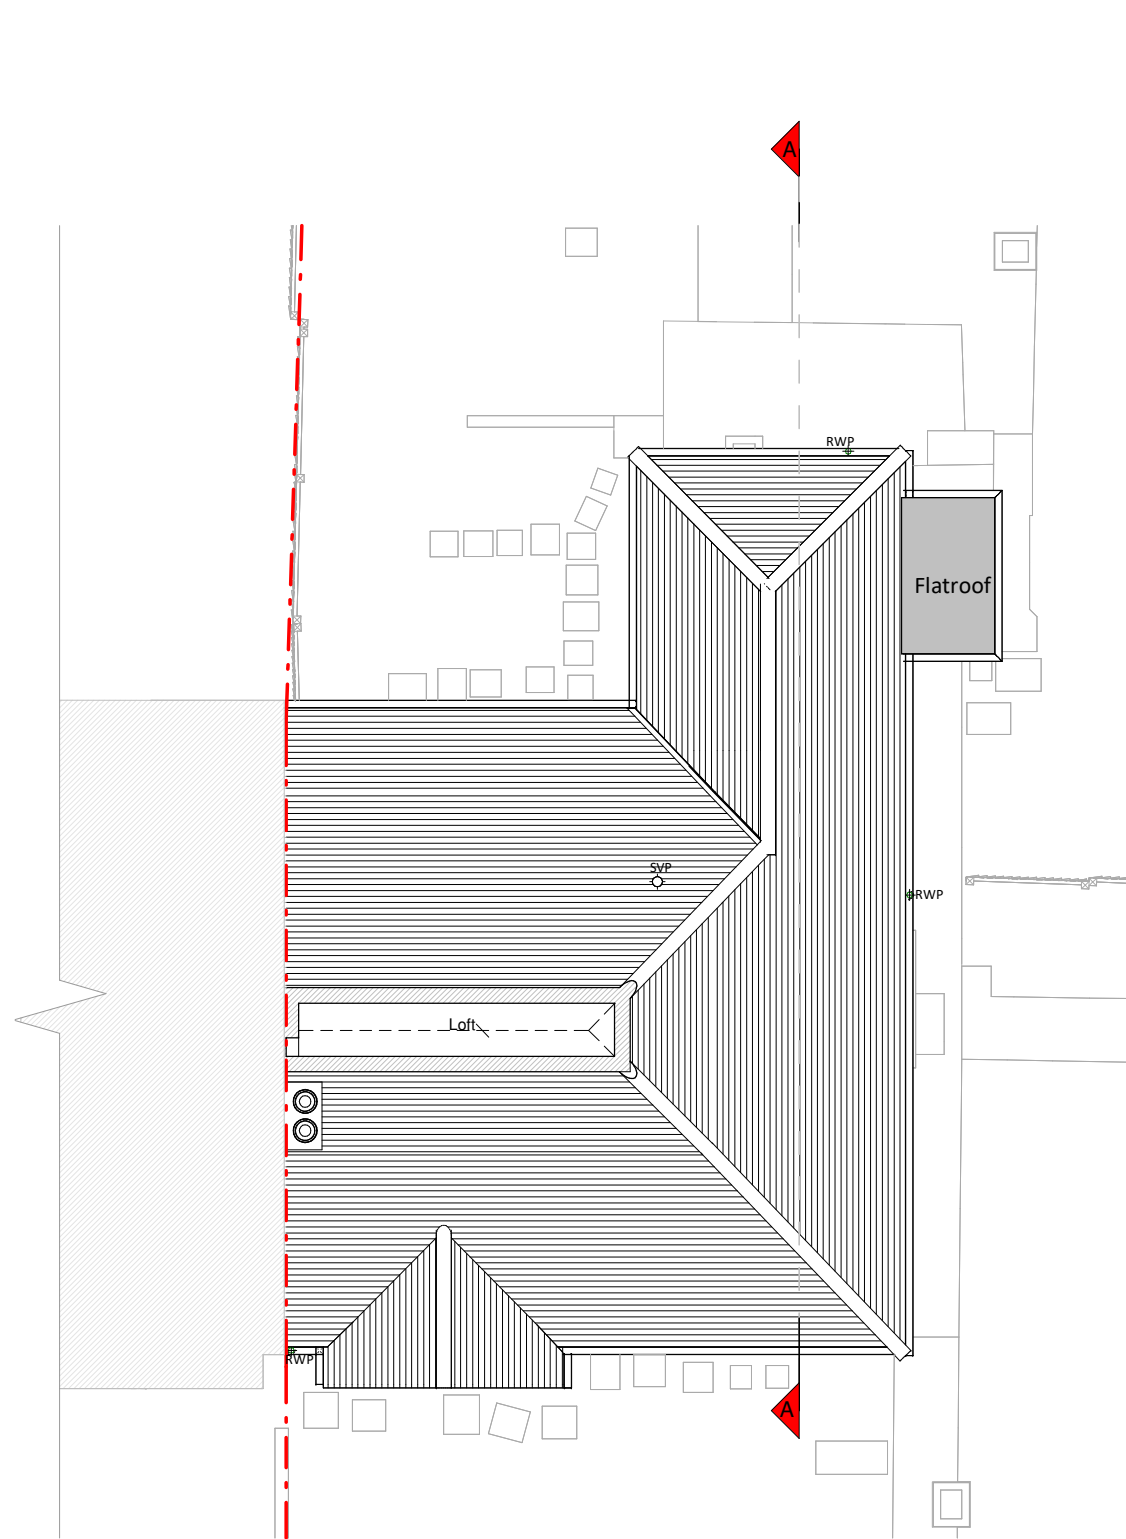


Loft Plan

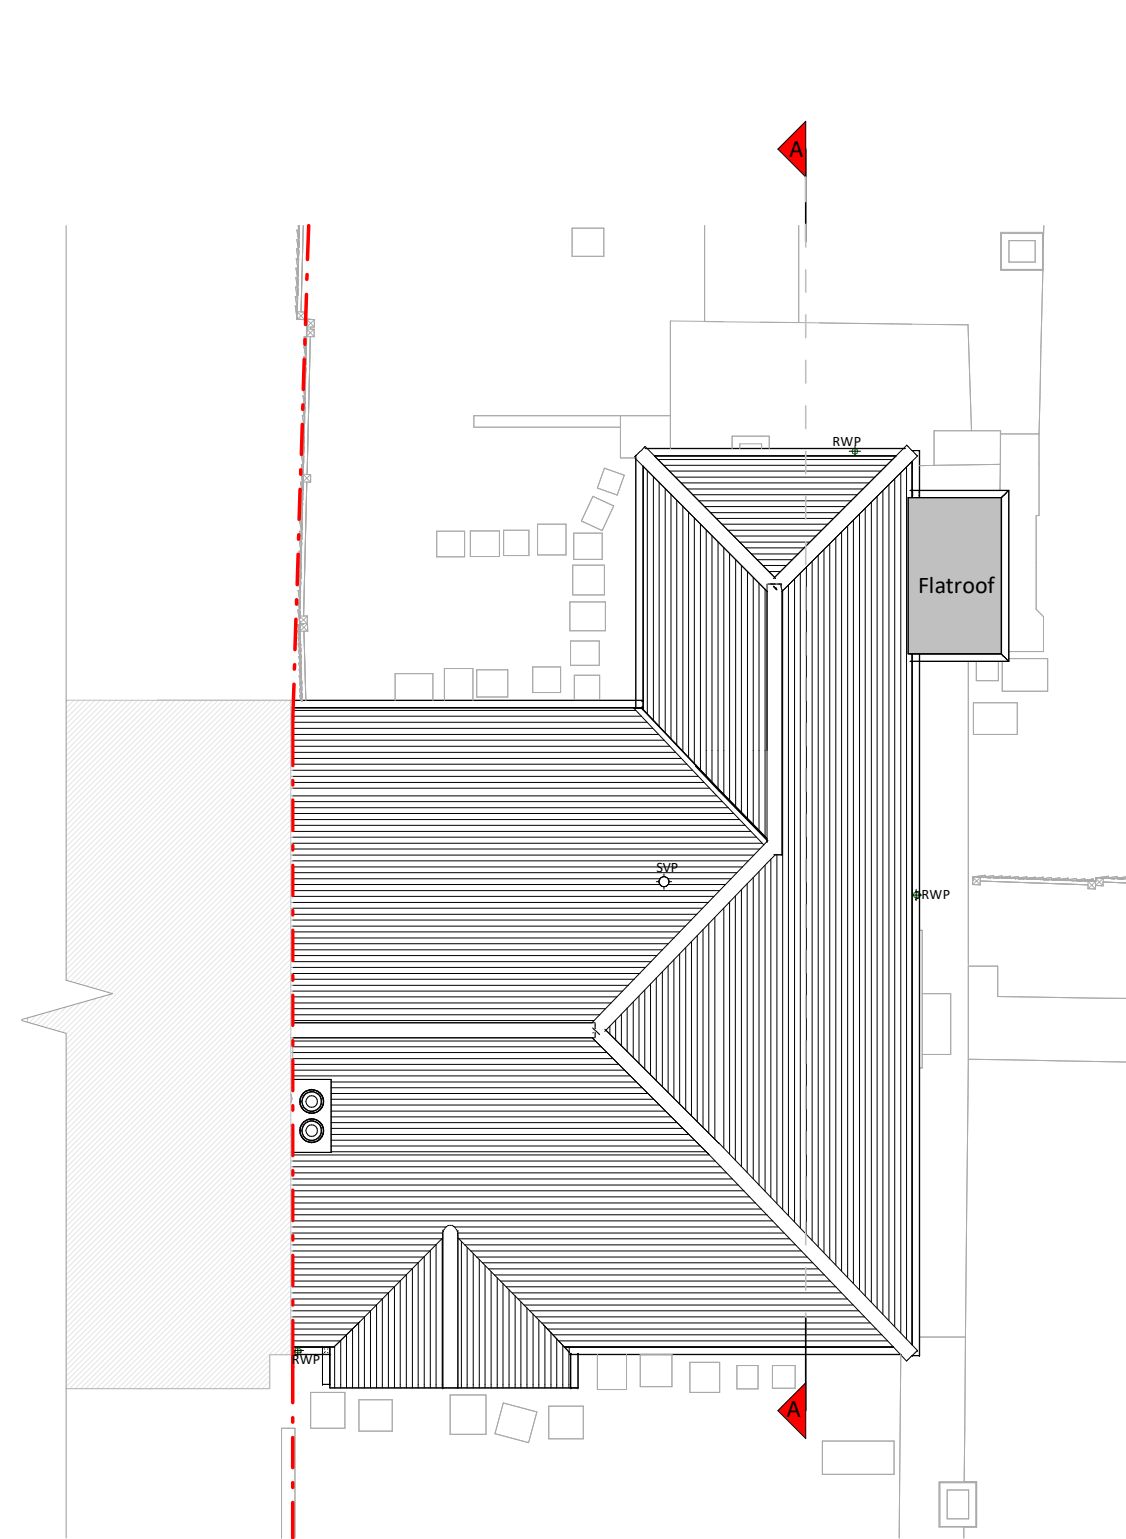


Roof Plan

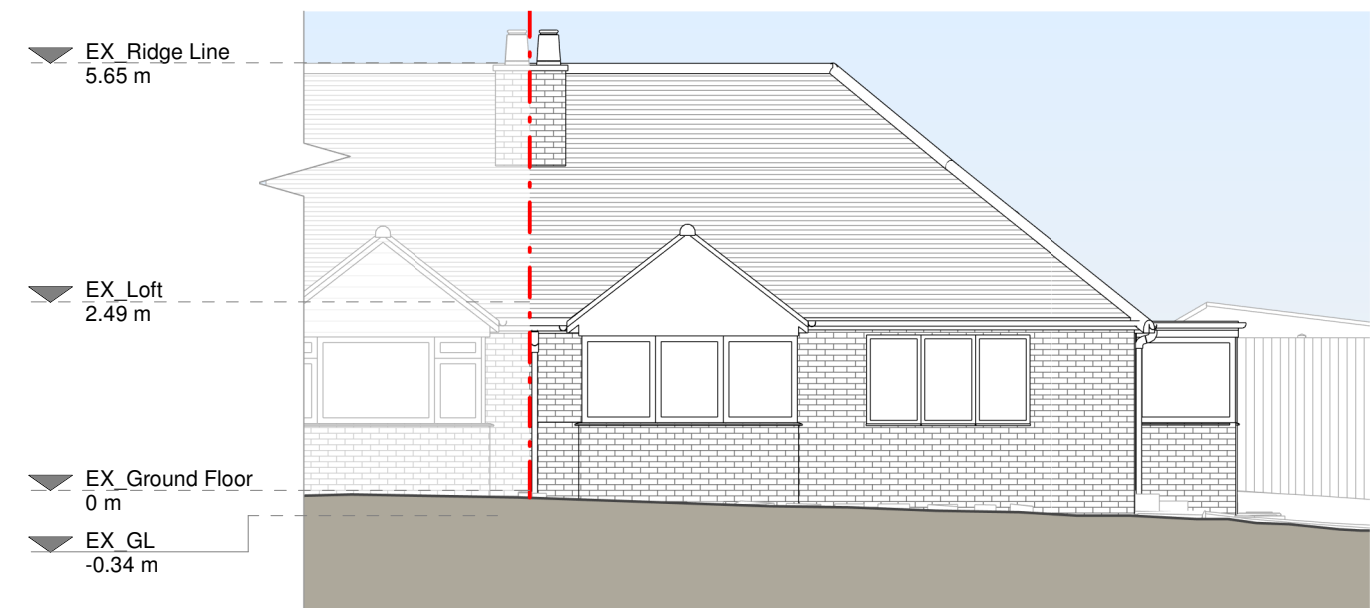

Front Elevation

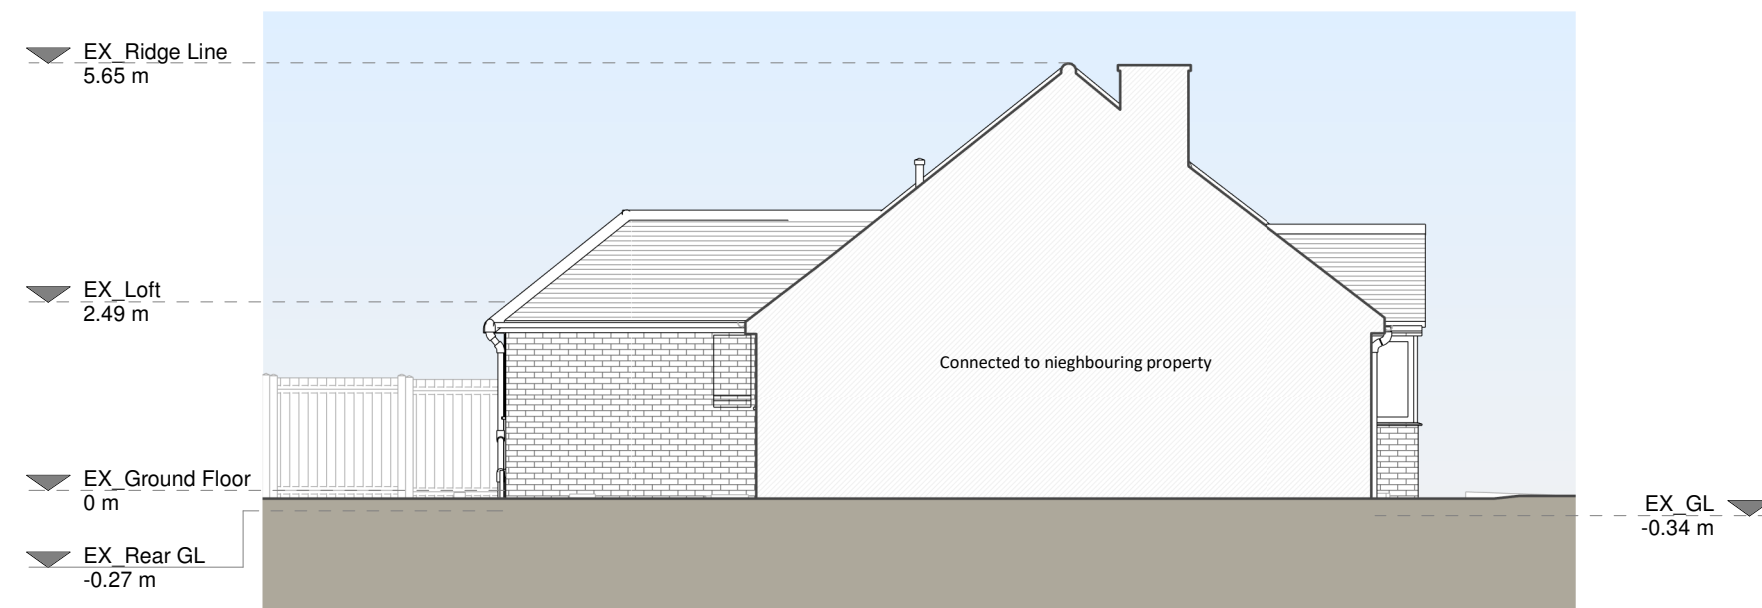


Left Side Elevation

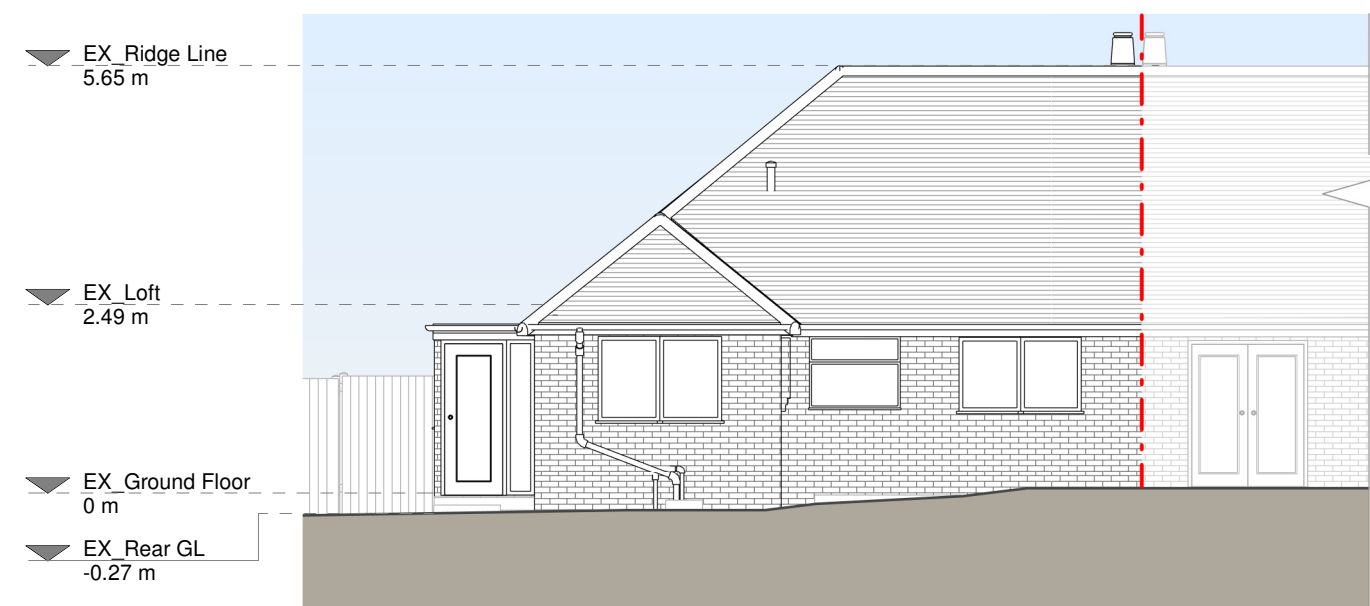


Rear Elevation



Right Side Elevation

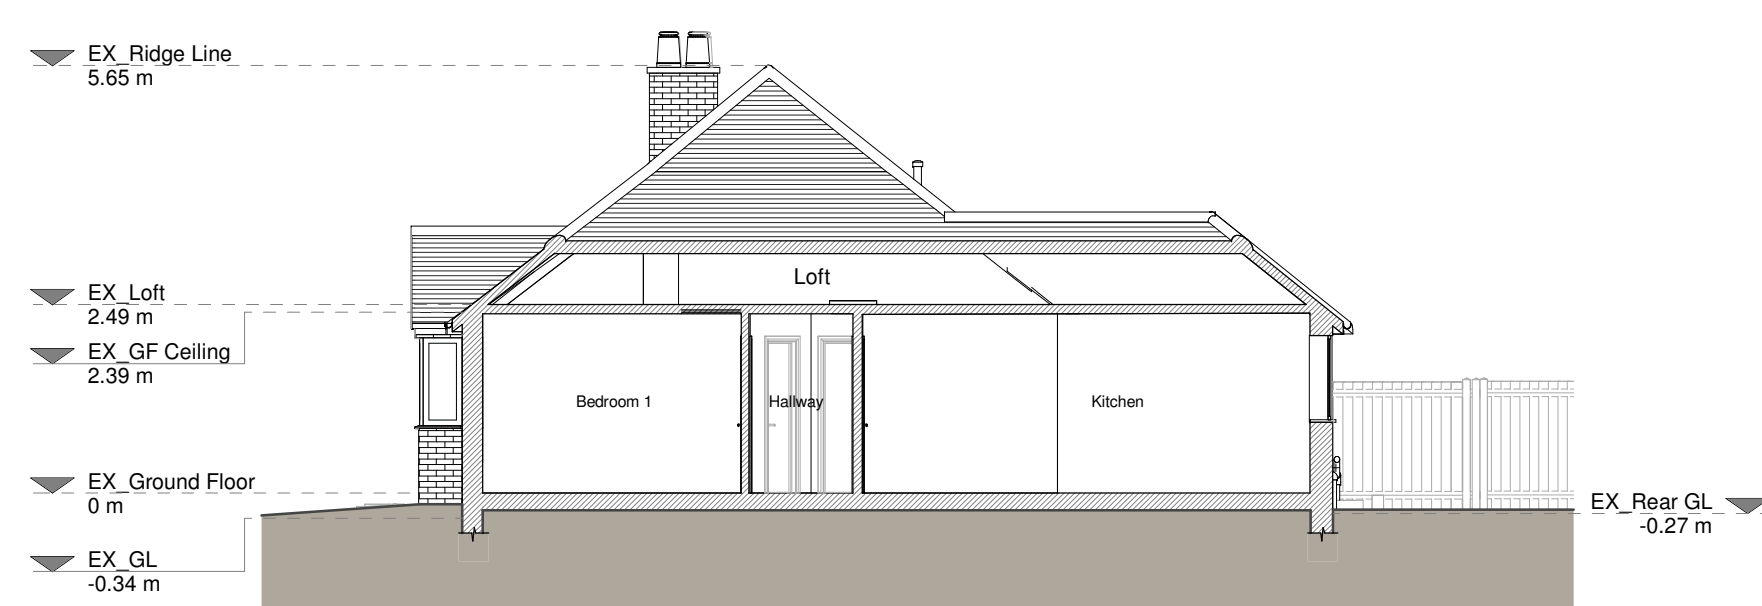

Section A - A

 

Copyright in the design and this drawing is the property of RESI. Reproduction in whole or in part is forbidden without written sanction of RESI. This drawing must be read in conjunction with all other relevant documentation and drawings.

RESI accepts no liability for any expense, loss or damage of whatever nature and however arising from any variation which has not been referred to them and their approval obtained.

RESI do not advise using planning drawings for the construction stages. All dimensions to be cross-checked on-site prior to manufacture and construction. Any discrepancies to be reported to RESI immediately.

Existing Materials:

Brickwork / walls - London stock brick walls

Pitched roof - Concrete tile

Flat roof - Corrugated roofing

Windows - uPVC windows

Doors - Timber door, uPVC door

RWP / Gutters / Fascias - Black uPVC gutters, downpipes, white uPVC fascia boards

KEY

Existing walls

Existing furniture

Boundary line

Level line

1.5m head height

1.8m head height

Revision

Rev	Notes	Date
A	Planning Issue	17/02/2026

resi

Job Title

Proposed hip to gable and rear dormer and internal alterations and all associated work at 235 Chantonbury Road

Drawing Status

Planning Drawings

Client

Dan Robins

Drawing Title

Existing Drawings

Scale	Drawn
1:100 @ A1	AR
Date	Checked
Feb 2026	AN
Drawing No.	Rev
8344709-1100	A