


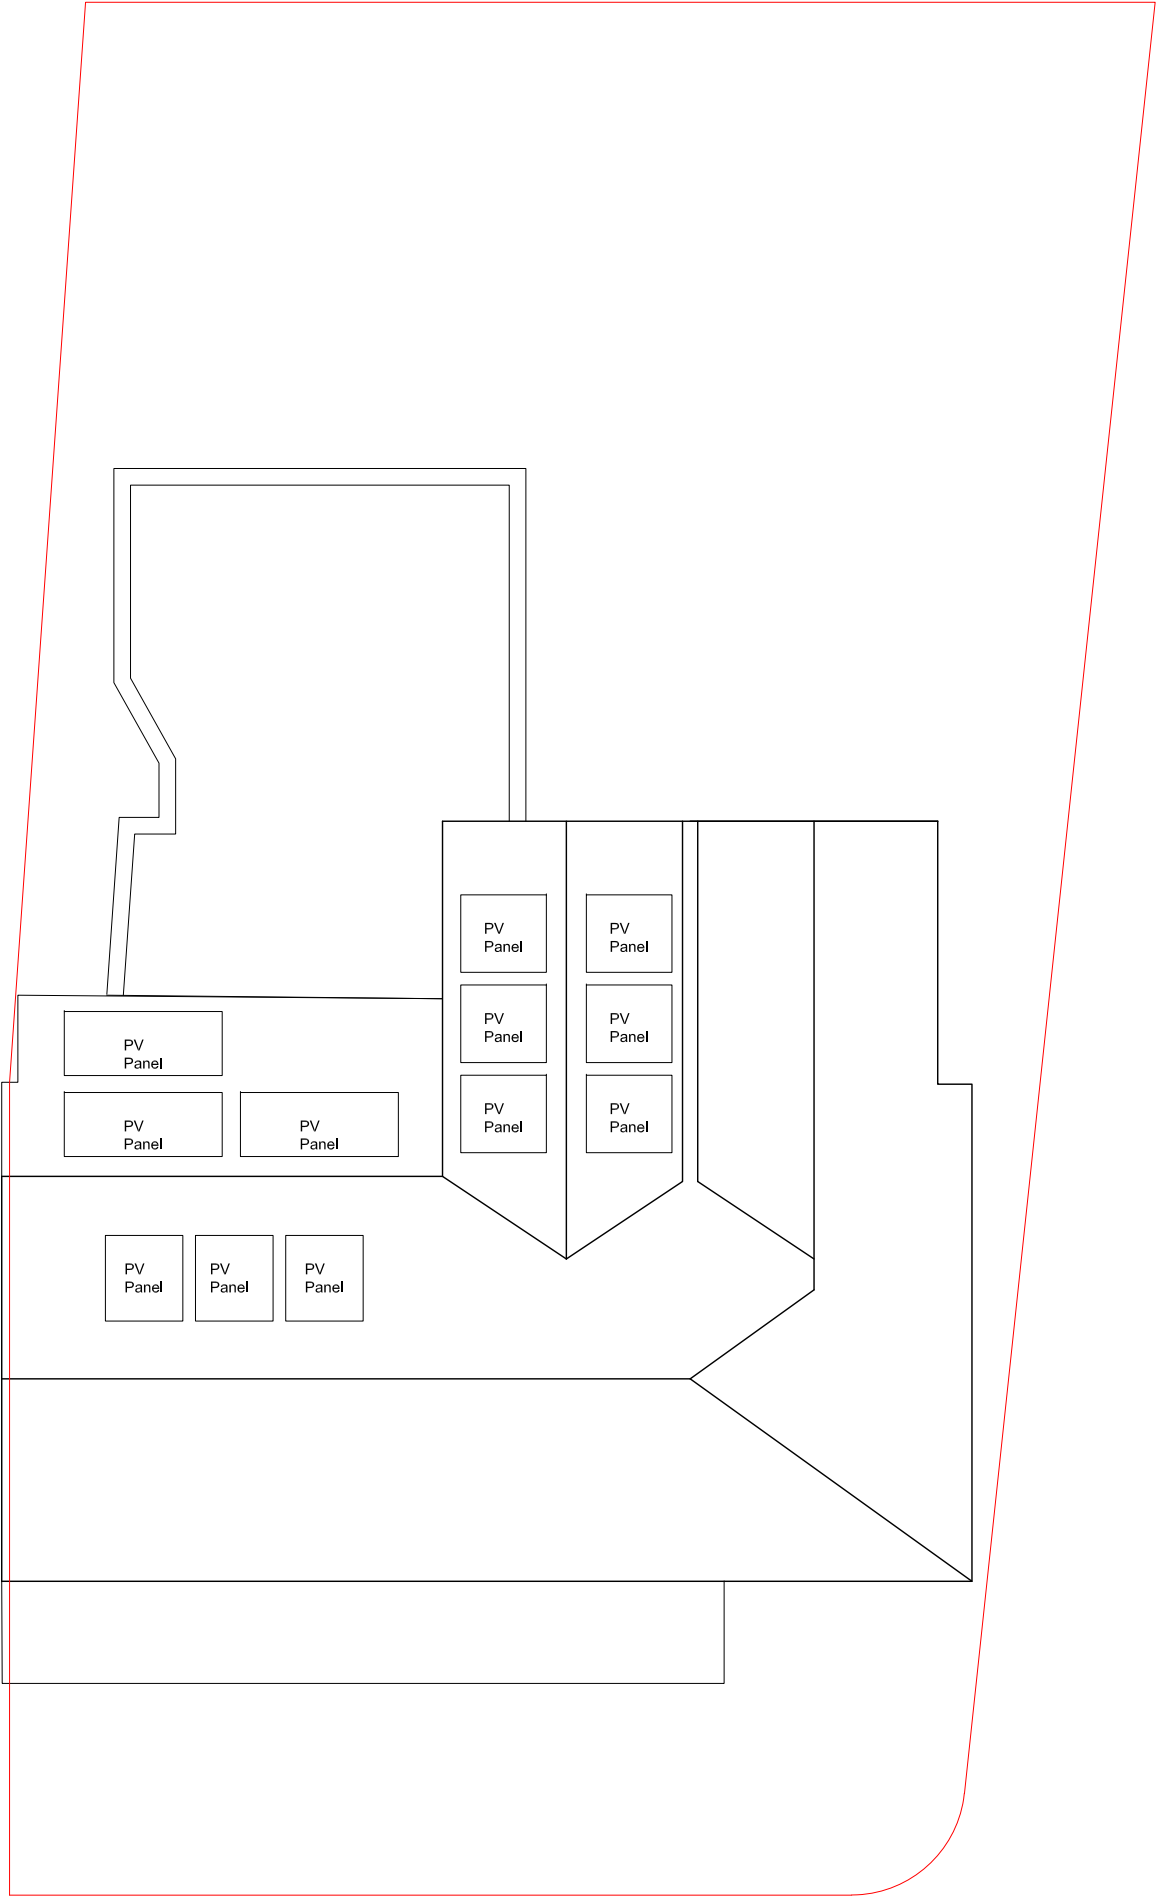

BillKainArchitects

CLIENT N&P Patel

PROJECT 9 Leylands Road

TITLE Roof Plan CD
Proposed PV

SCALE 1:50@A3

DATE 12-02-25

DWG NO 2416 01 105