
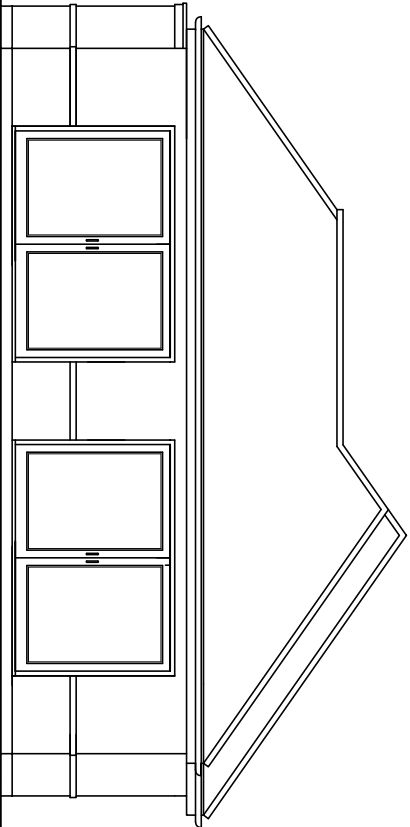


KEY
Floor Plans

- Proposed new walls
- Existing walls to be retained
- Proposed new floor area
Total floor area = m²
- Existing floor area to be retained
Total floor area = m²
- Grey broken lines indicates
extent of demolition
- Area approved under previous application
Total floor area = m²
- Purple broken lines indicate extent of
existing buildings to be removed
- Red broken lines indicates area
approved under previous application



KEY
Site Layout

- Existing tree to be retained
- Existing tree to be removed
- Proposed new tree
- Proposed new planting
areas
- Tree protection zone
- Existing areas of planting to
be retained
- Grassed areas
- Purple broken lines indicate extent of
existing buildings to be removed
- Red broken lines indicates area
approved under previous application
- Site boundary
- Land to which application relates to.
- 1.8m high closeboarded fence
- Existing spot levels
- Proposed spot levels

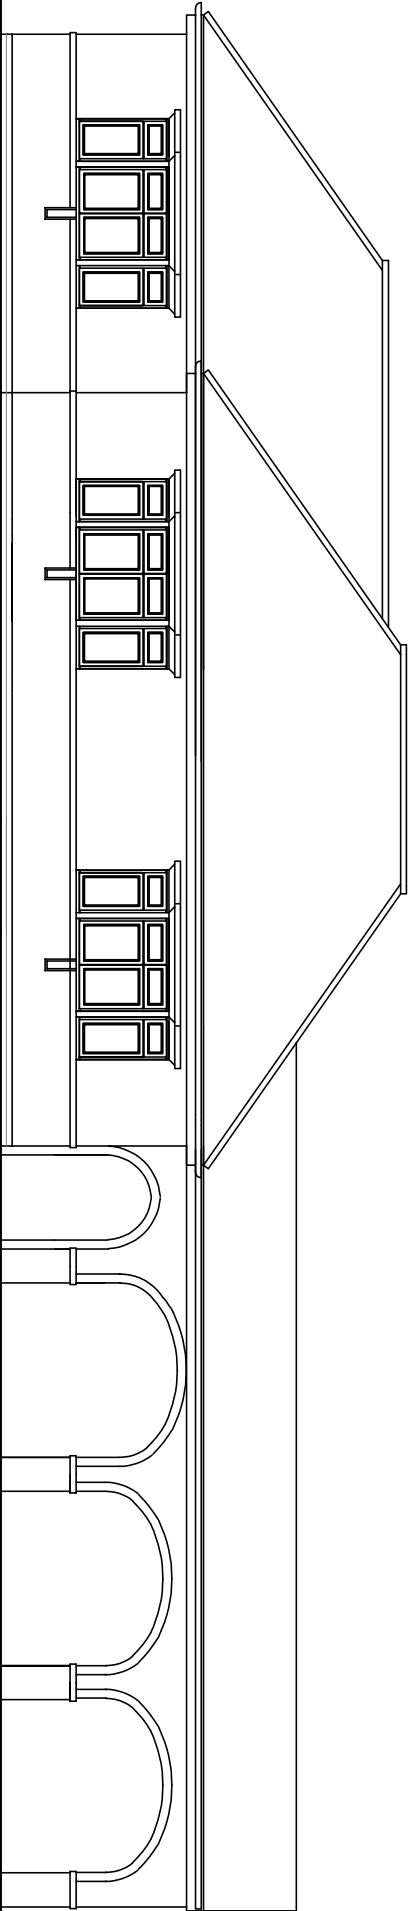



Front Elevation

Side Elevation

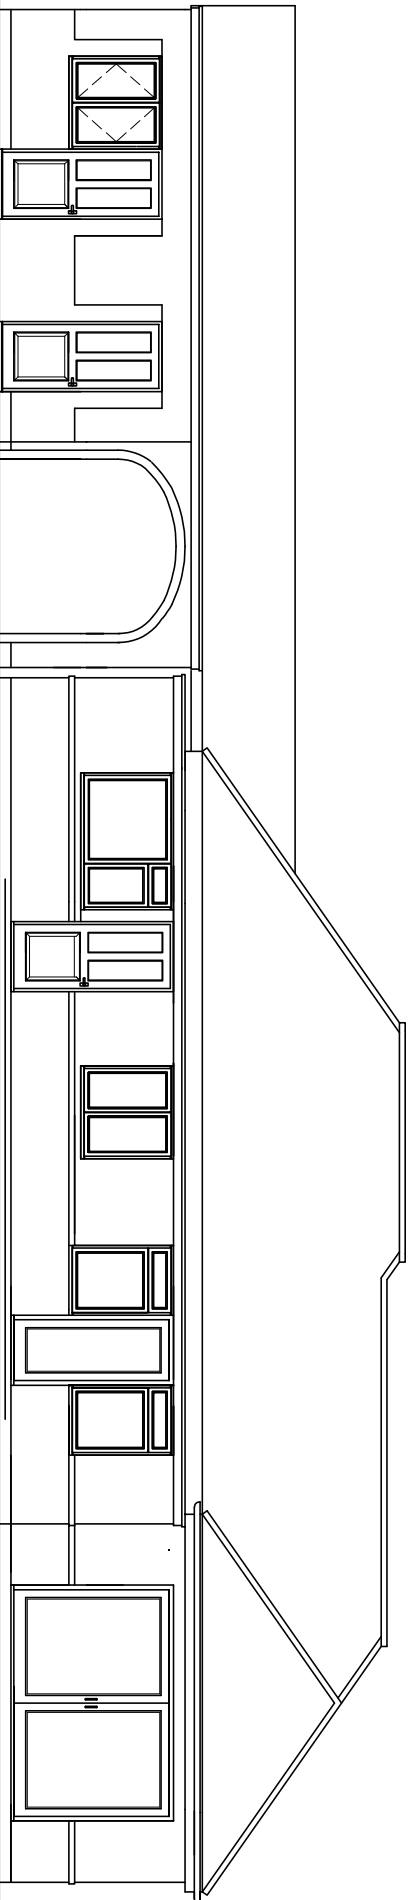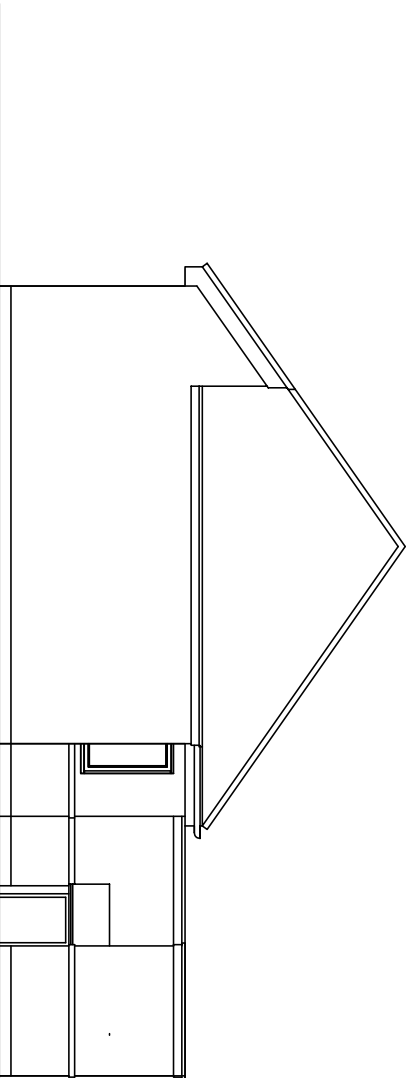


Side Elevation

Rear Elevation

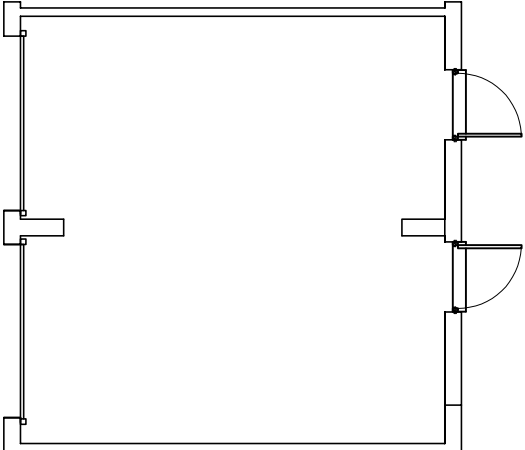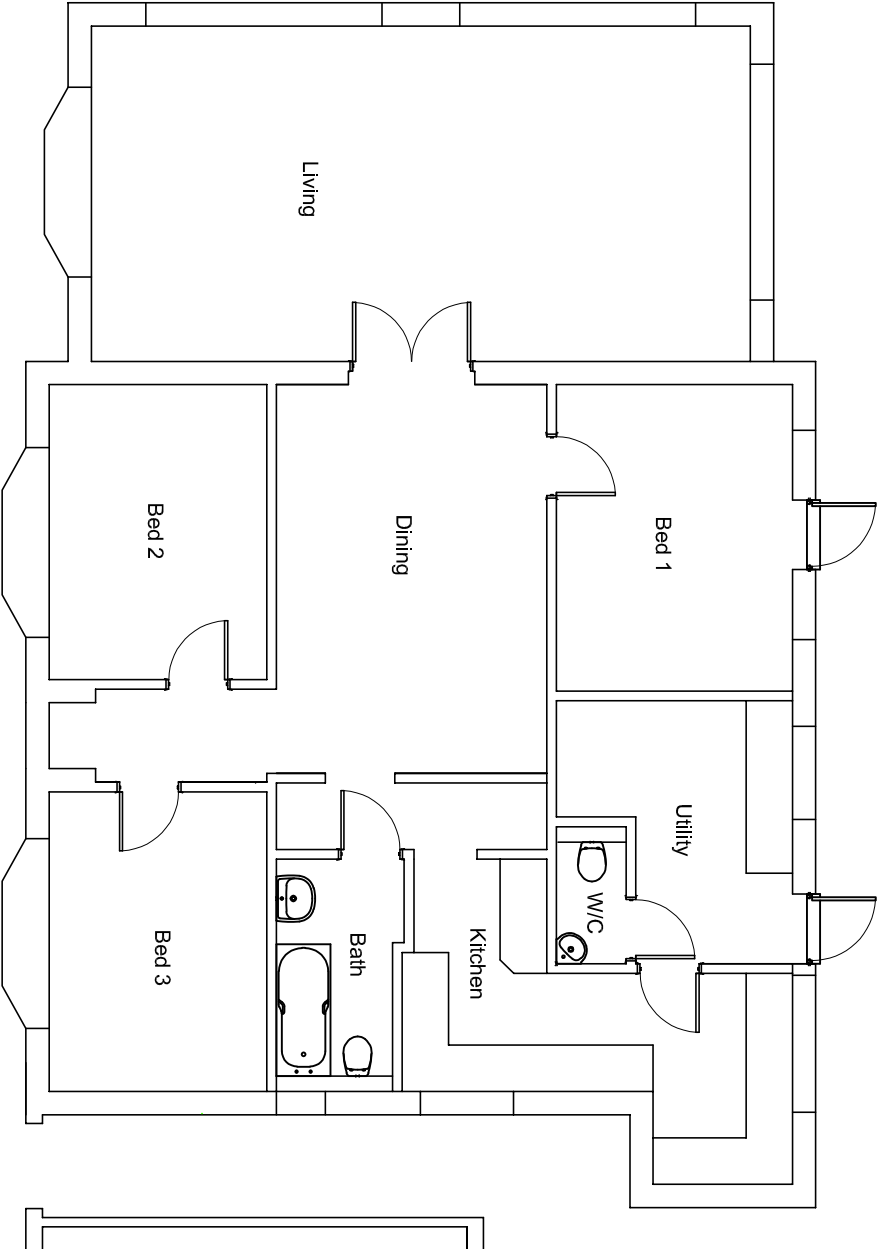

Floor Plan

 

1:100 Scale Bar

fulcrum design

Address
Suite 7 Takiholme
Guildford Road, Bookham
Surrey KT23 4HB
Tel 01372 451425
Fax 01372 459620
Web www.fulcrumarchitects.co.uk
Email info@fulcrumarchitects.co.uk

Existing Plan & Elevations

Rachael White
Belmont, Felcot Road, RH19 2QA.

Site Area
Paper Size
A2
Drawn by
GS
Date
08-06-26
Scale
1:100
Drawing No.
26-10-01