

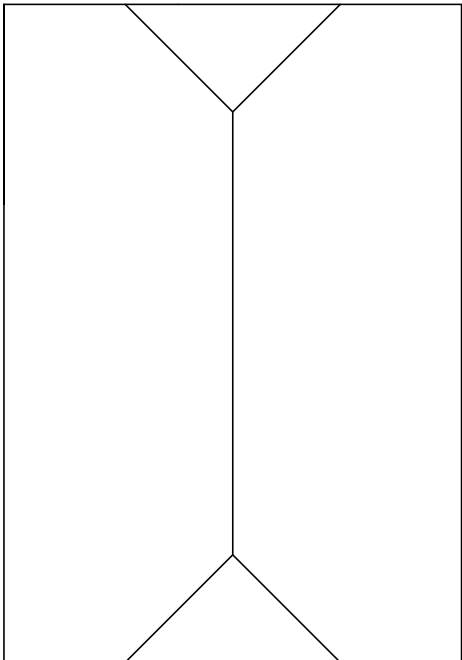


KEY
Floor Plans


- Proposed new walls
- Existing walls to be retained
- Proposed new floor area
Total floor area = m²
- Existing floor area to be retained
Total floor area = m²
- Grey broken lines indicates extent of demolition
- Area approved under previous application
Total floor area = m²
- Purple broken lines indicate extent of existing buildings to be removed
- Red broken lines indicates area approved under previous application

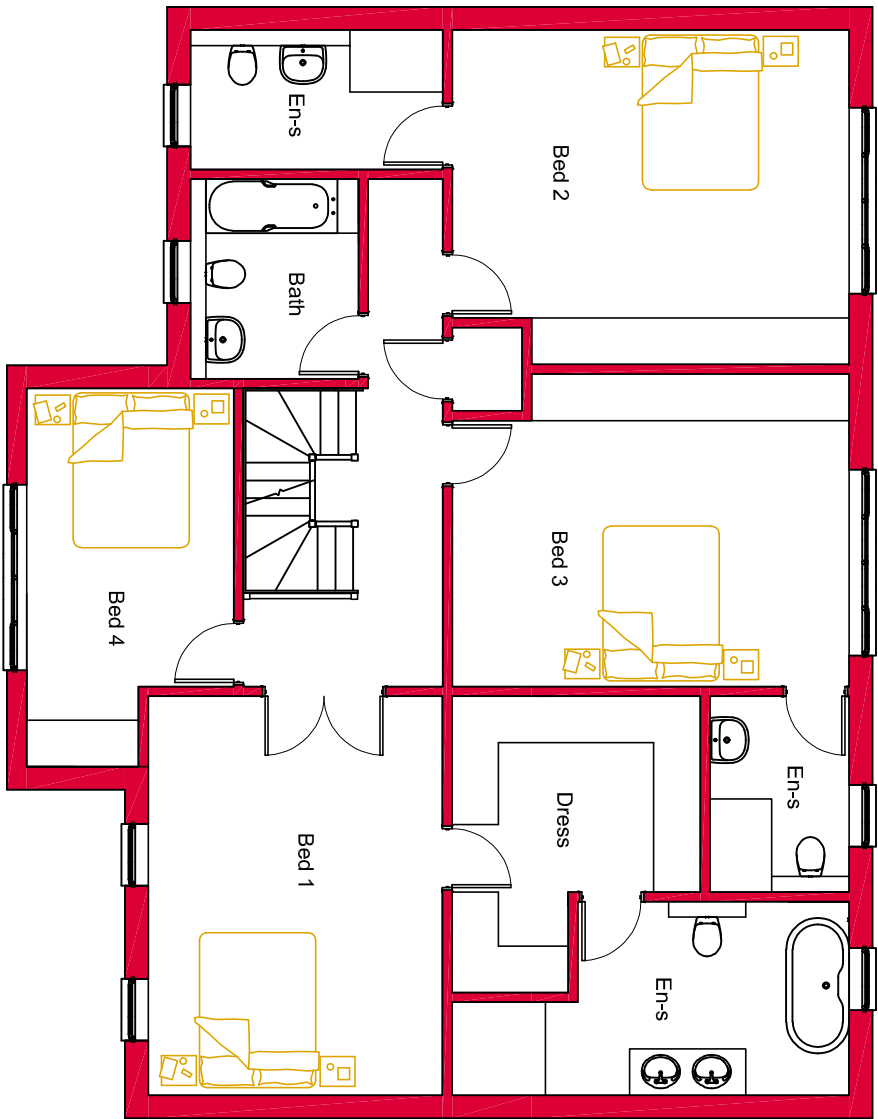

Proposed First Floor

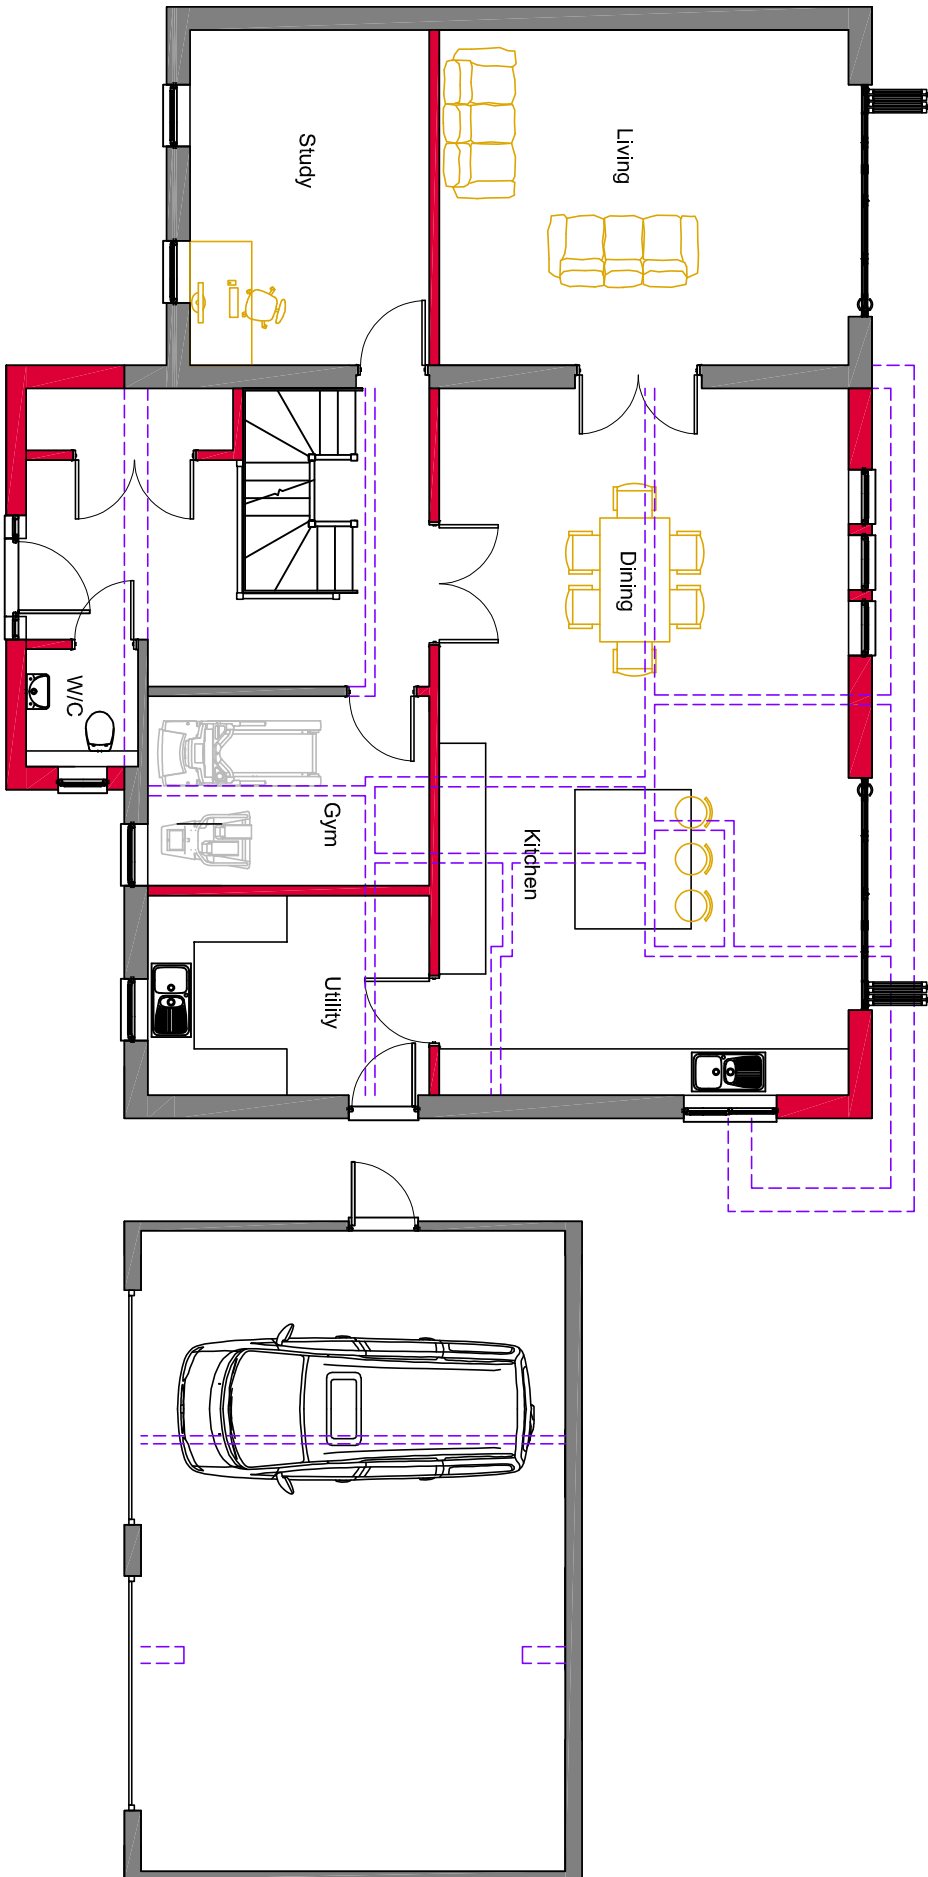

Proposed Ground Floor

 

fulcrum design

Address
Suite 7 Takiholme
Guildford Road, Bookham
Surrey KT23 4HB
Tel 01372 451425
Fax 01372 459620
Web www.fulcrumarchitects.co.uk
Email info@fulcrumarchitects.co.uk

Proposed Floor Plans

Rachael White
Belmont, Felcot Road, RH19 2QA.

Site Area Paper Size Drawn by Date Scale Drawing No.
A2 GS 08-06-26 1:100 26-10-02