


KEY
Floor Plans

- Proposed new walls
- Existing walls to be retained
- Proposed new floor area
Total floor area = m²
- Existing floor area to be retained
Total floor area = m²
- Grey broken lines indicates extent of demolition
- Area approved under previous application
Total floor area = m²
- Purple broken lines indicate extent of existing buildings to be removed
- Red broken lines indicates area approved under previous application

KEY
Site Layout

- Existing tree to be retained
- Existing tree to be removed
- Proposed new tree
- Proposed new planting areas
- Tree protection zone
- Existing areas of planting to be retained
- Grassed areas
- Purple broken lines indicate extent of existing buildings to be removed
- Red broken lines indicates area approved under previous application
- Site boundary
- Land to which application relates to.
- 1.8m high closeboarded fence
- Existing spot levels
- Proposed spot levels

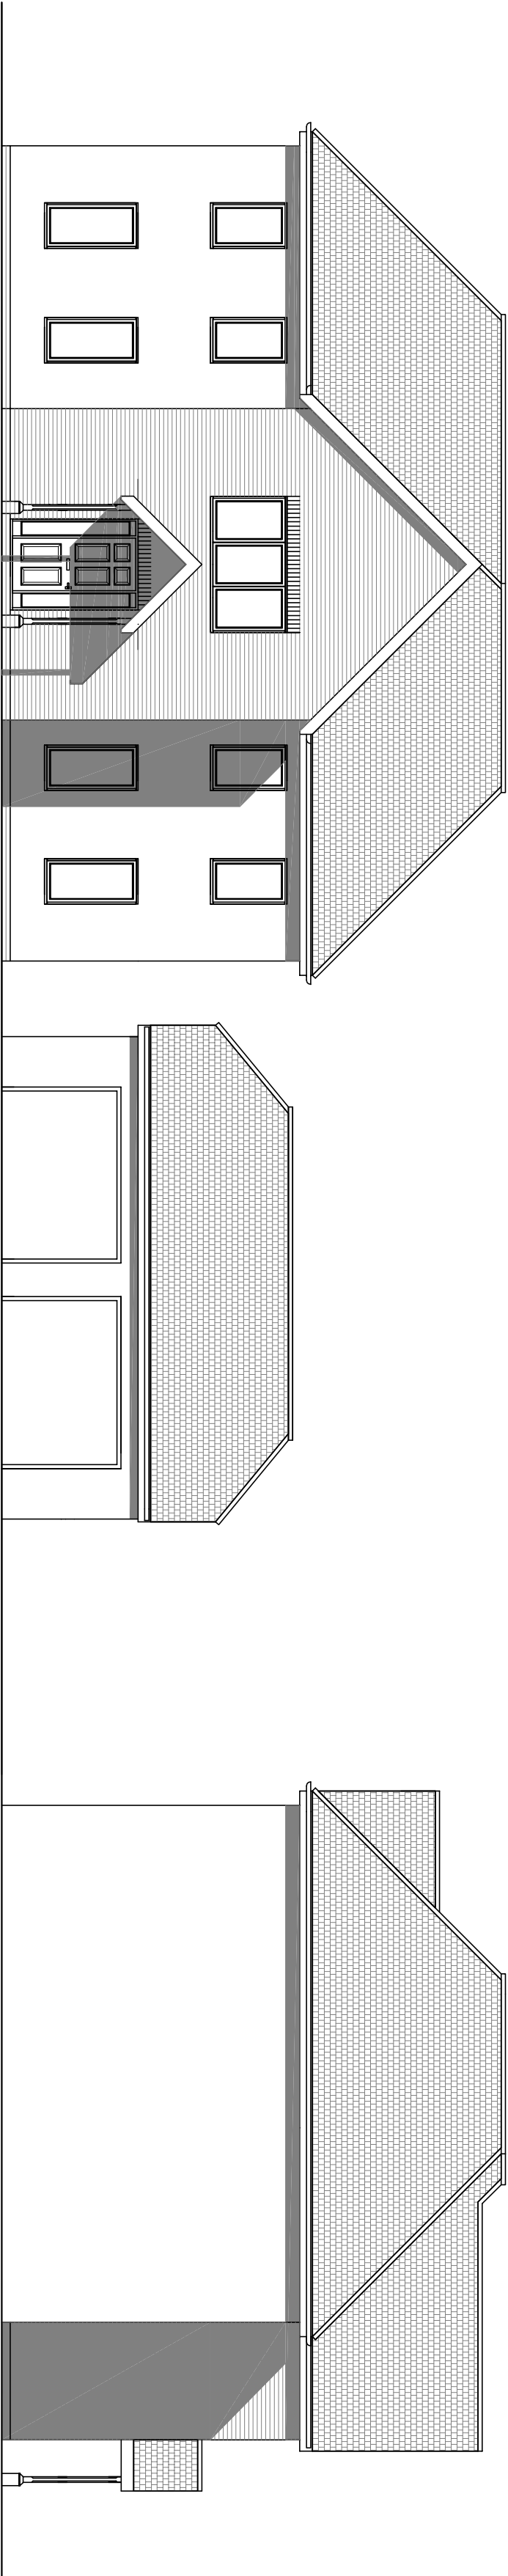


Front Elevation

Side Elevation

Side Elevation

Rear Elevation

 

fulcrum design

Address
Tel
Fax
Web
Email

Suite 7 Taxiholme
Guildford Road, Bookham
Surrey KT12 3 4HB
01372 451425
01372 459620
www.fulcrumarchitects.co.uk
info@fulcrumarchitects.co.uk

Proposed Elevations

Rachael White
Belmont, Felcot Road, RH19 2QA.

Site Area

Paper Size

Drawn by

Date

Scale

Drawing No.

26-10-03