




1:50

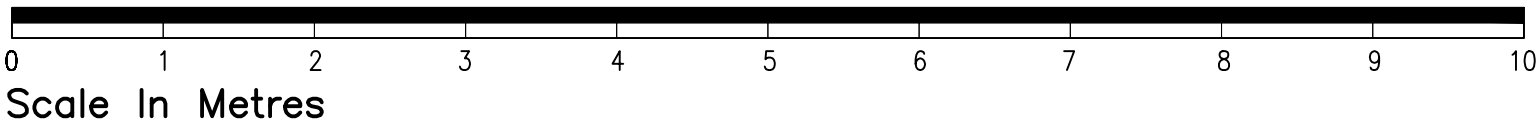

1:100

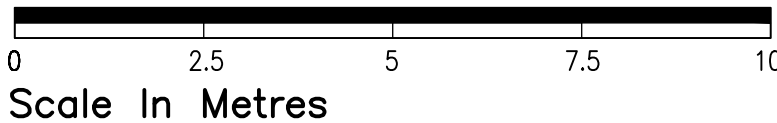


Front Elevation (south-east) 1:100

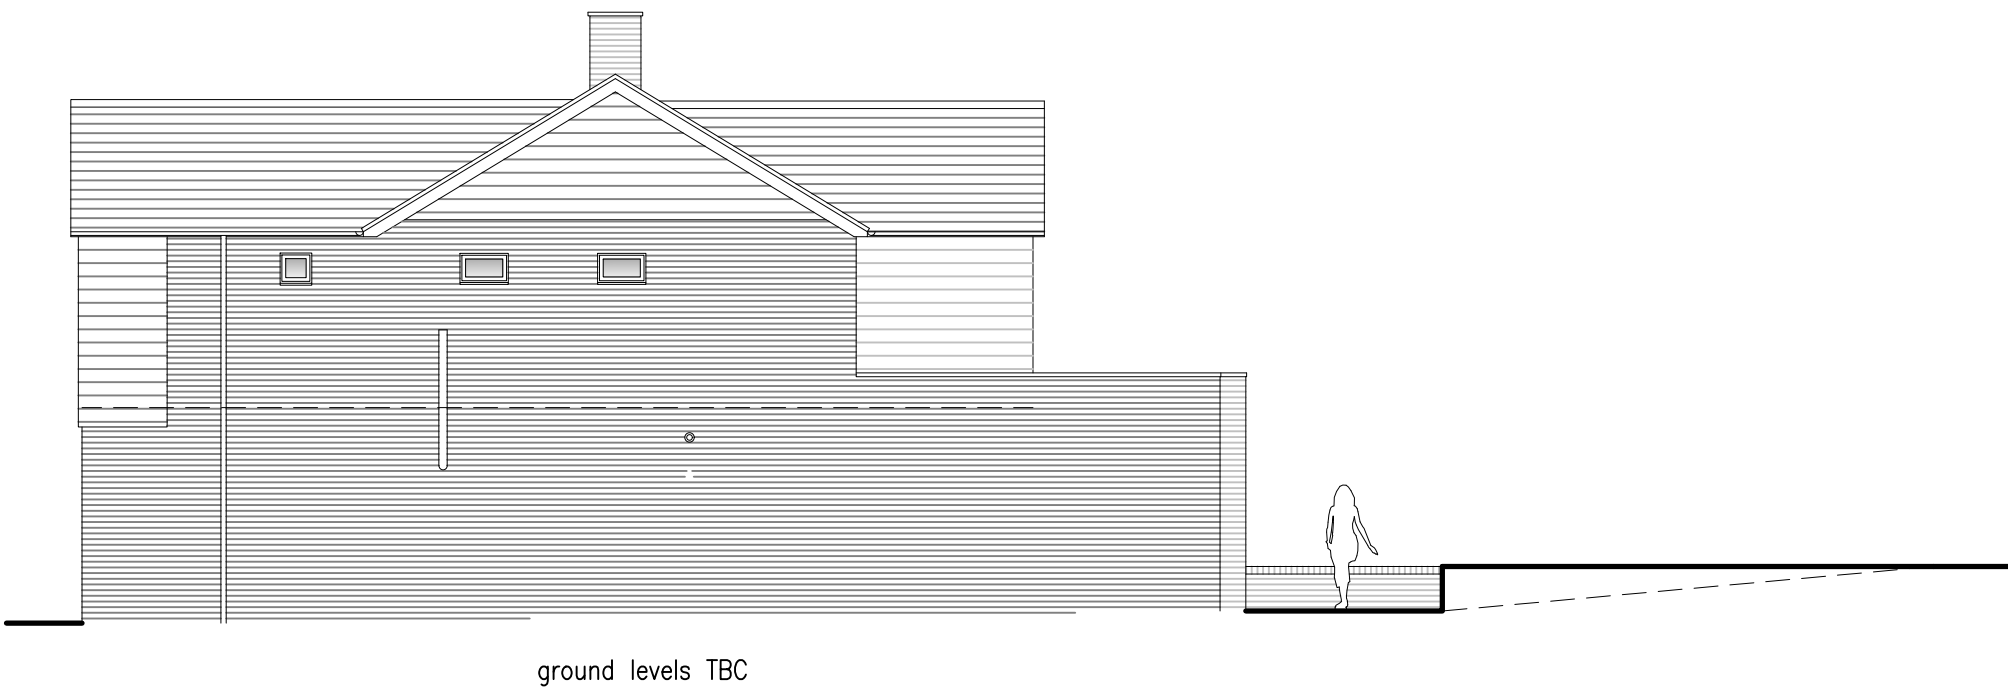


Side Elevation (north-east) 1:100




Rear Elevation (north-west) 1:100

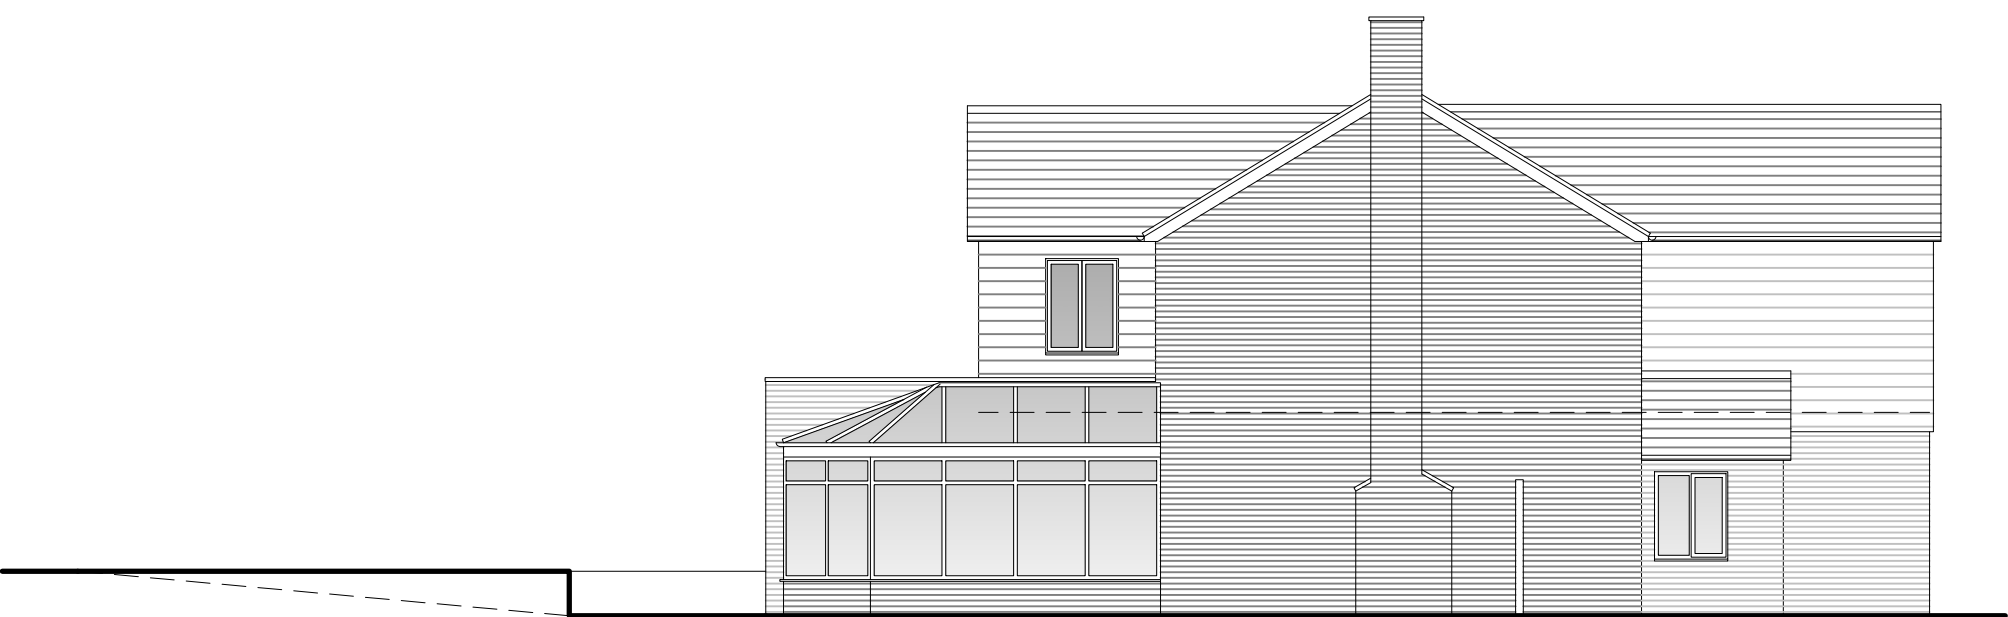

Side Elevation (south-west) 1:100

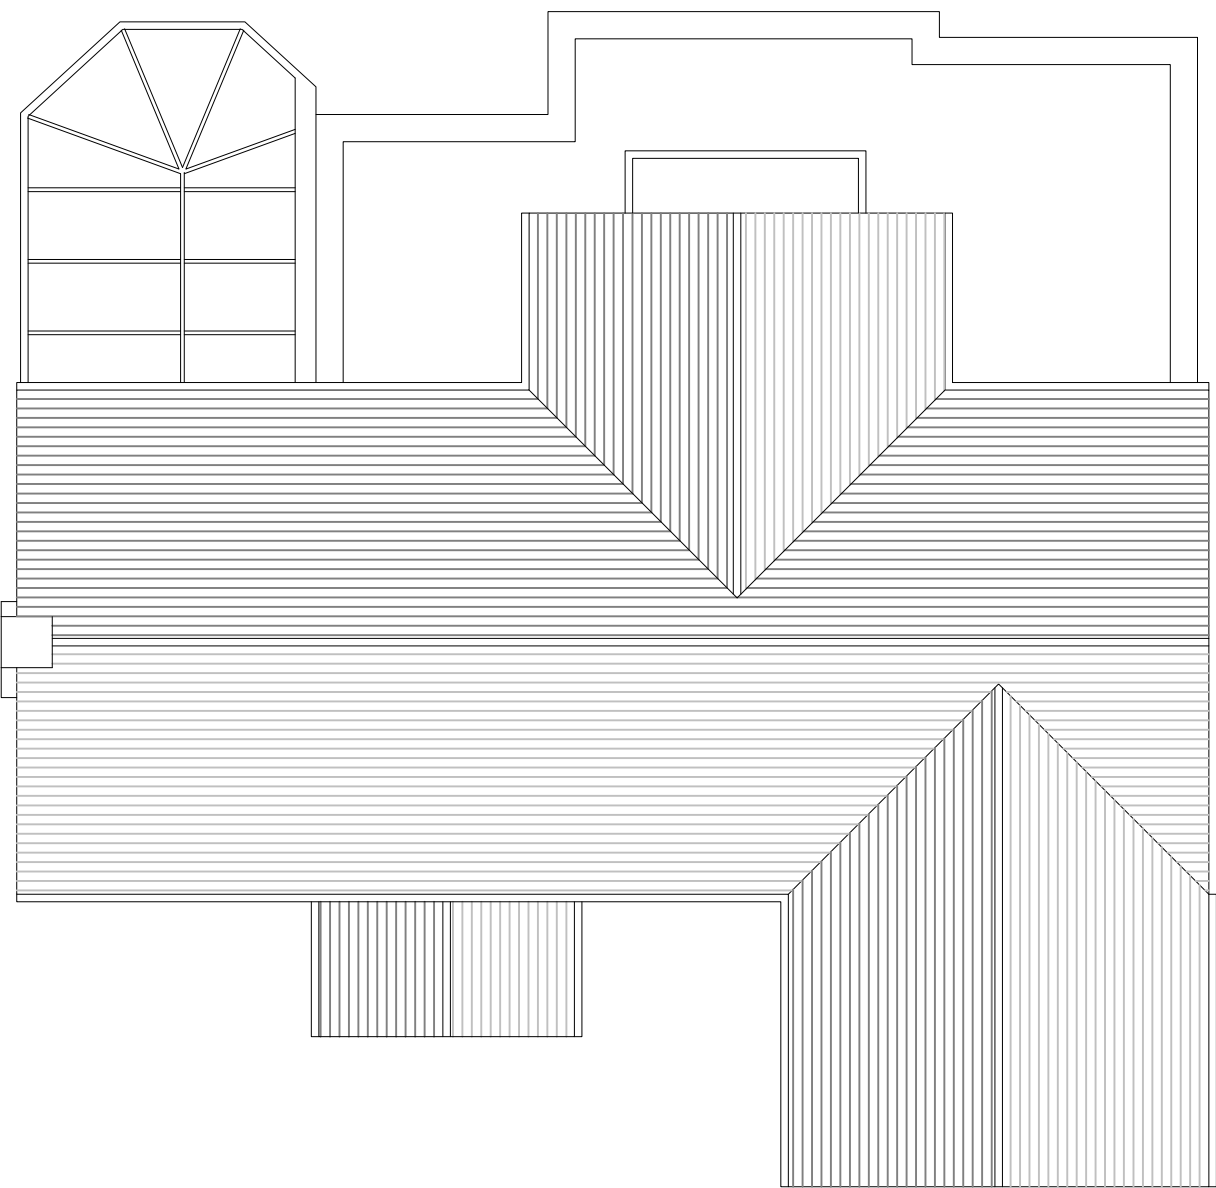

Roof Plan 1:100

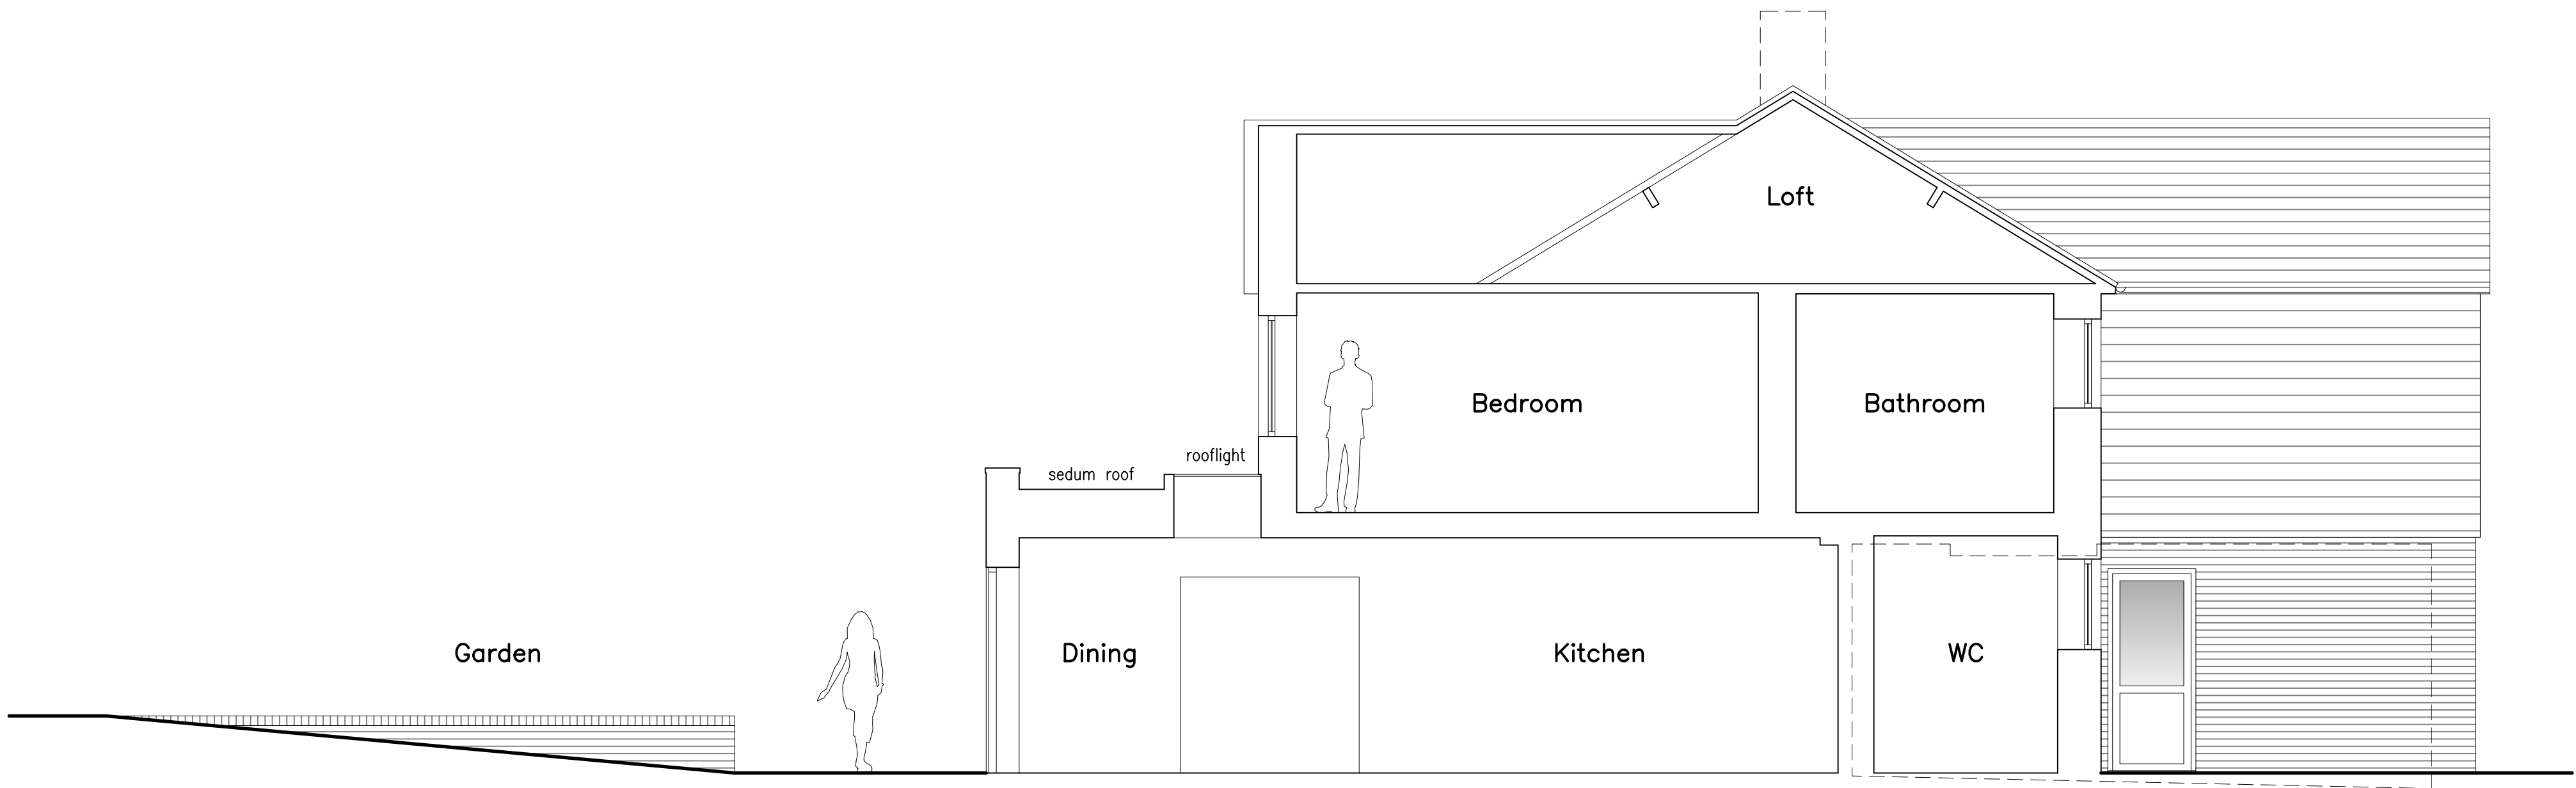

Cross section A-A 1:50

rev.	date	comment
amendments		
client		
Mr & Mrs J. Boardman		
job		
39 Oathall Road Haywards Heath RH16 3EG		
drawing number		
319. EXG.02		
drawing title		
existing elevations, section a-a and roof plan		
date	scale/original sheet size	RIBA work stage
April '26	Varies@A1	1
Do not scale off drawing. Check all dimensions on site before work is commenced. All goods materials and workmanship to conform with current building regulations BS5 and COPS. © Copyright KLA Architects Ltd.		
KLA architects limited 27, Parkside Road Haywards Heath West Sussex RH16 1PU		
telephone 07712 649 542 email kla.architects@gmail.com www.klaarchitects.co.uk		
Company No. 6538521 Registered Office 2 St Andrews Place Leeds, LS2 8JW		