



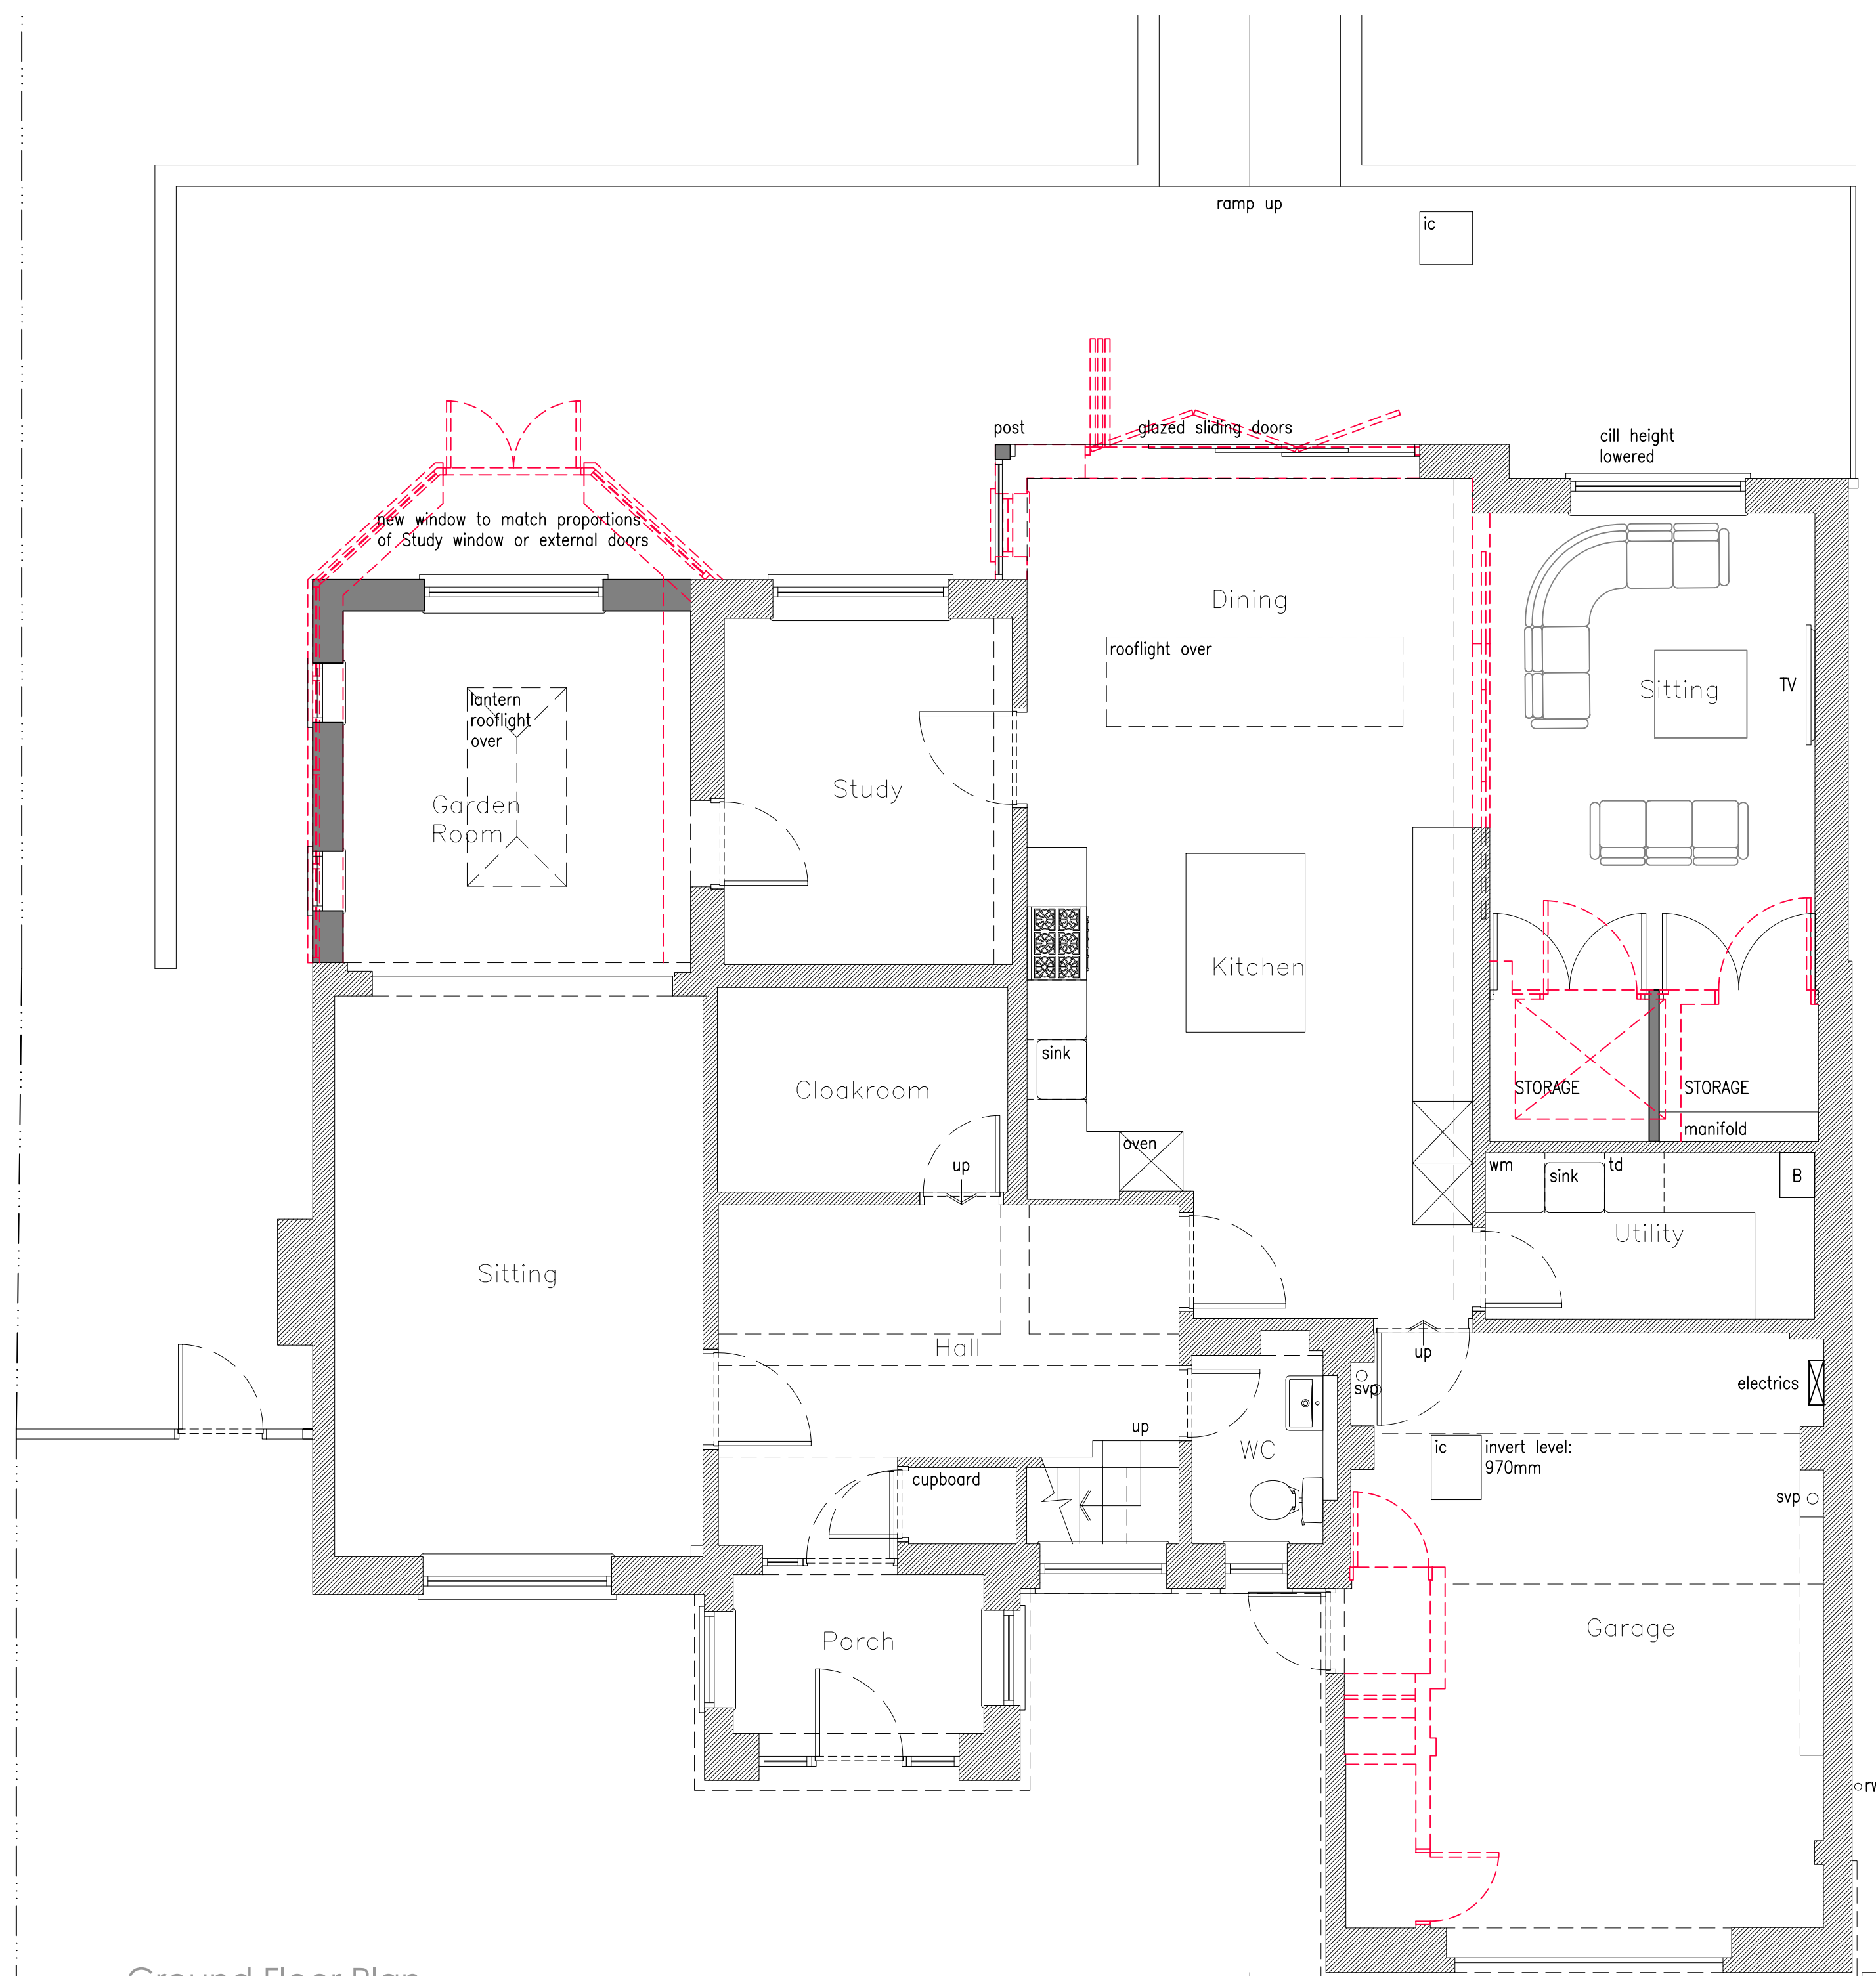

Ground Floor Plan



Red dotted lines
denote extents for
demolition

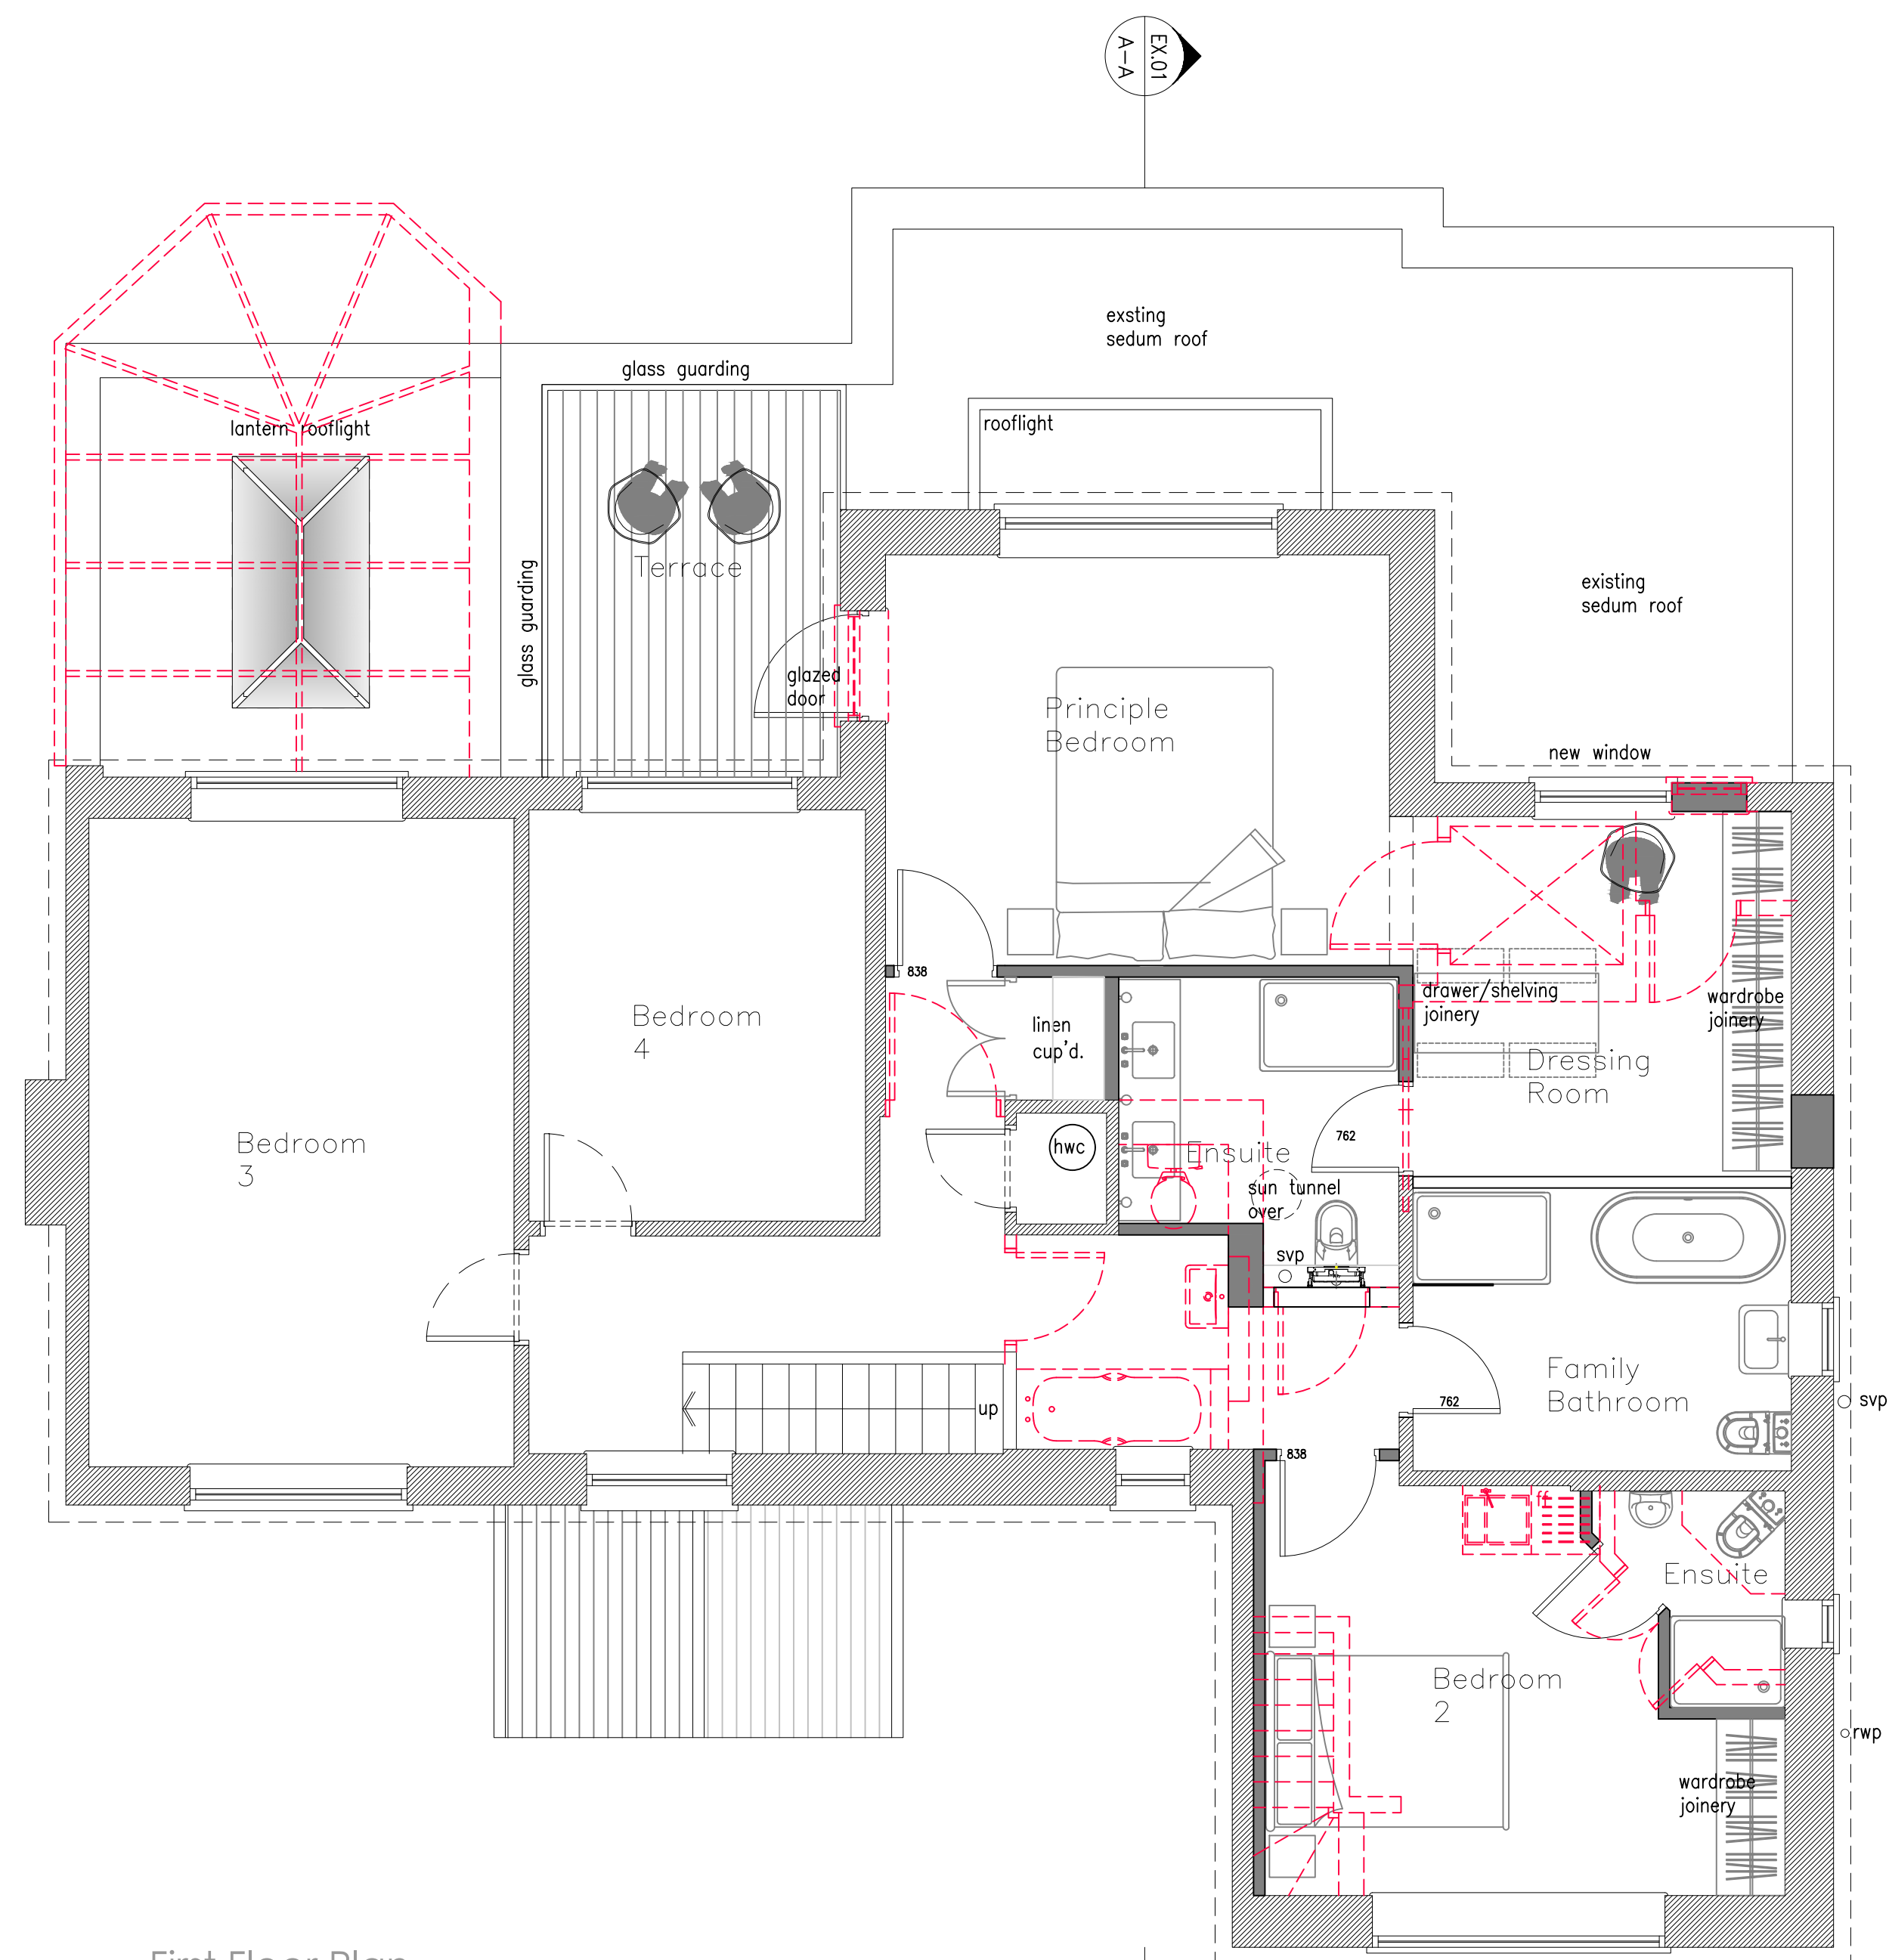


First Floor Plan



Location plan 1:1250

Scale In Metres

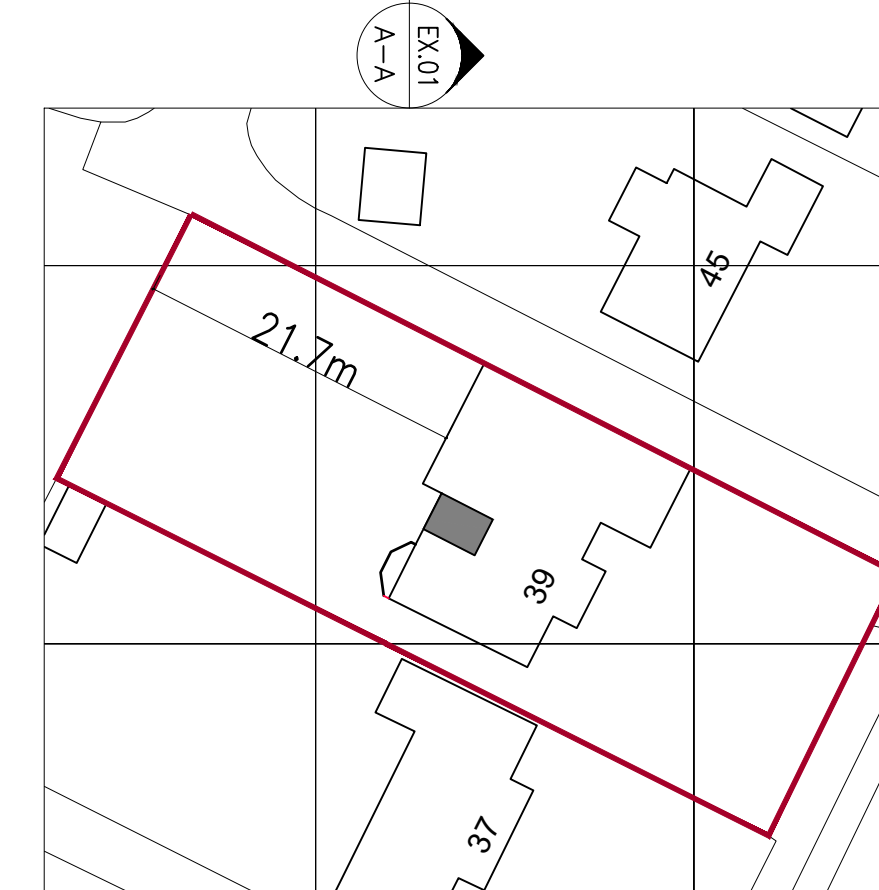

Block plan 1:500

Scale In Metres

rev.	date	comment
amendments		
client	Mr & Mrs J. Boardman	
job	39 Oathall Road Haywards Heath RH16 3EG	
drawing number	319.PL.01	
drawing title	Proposed Ground Floor & First Floor Plans, Location & Block Plan	
date	July '26	scale/original sheet size
		Varies@A1
		RIBA work stage
		3

Do not scale off drawing.
Check all dimensions on site before work is commenced.
All goods materials workmanship to conform with current building regulations BS and COPS.
© Copyright KLA Architects Ltd.

KLA architects limited
27 Newland Road
Haywards Heath
West Sussex RH16 1PJ

Telephone 07712 649 542
email kla.architects@gmail.com
www.klaarchitects.co.uk

Company No. 6538521
Registered Office
23A Newland Road
Haywards Heath
West Sussex RH16 1PJ