






Front Elevation (south-east) 1:100

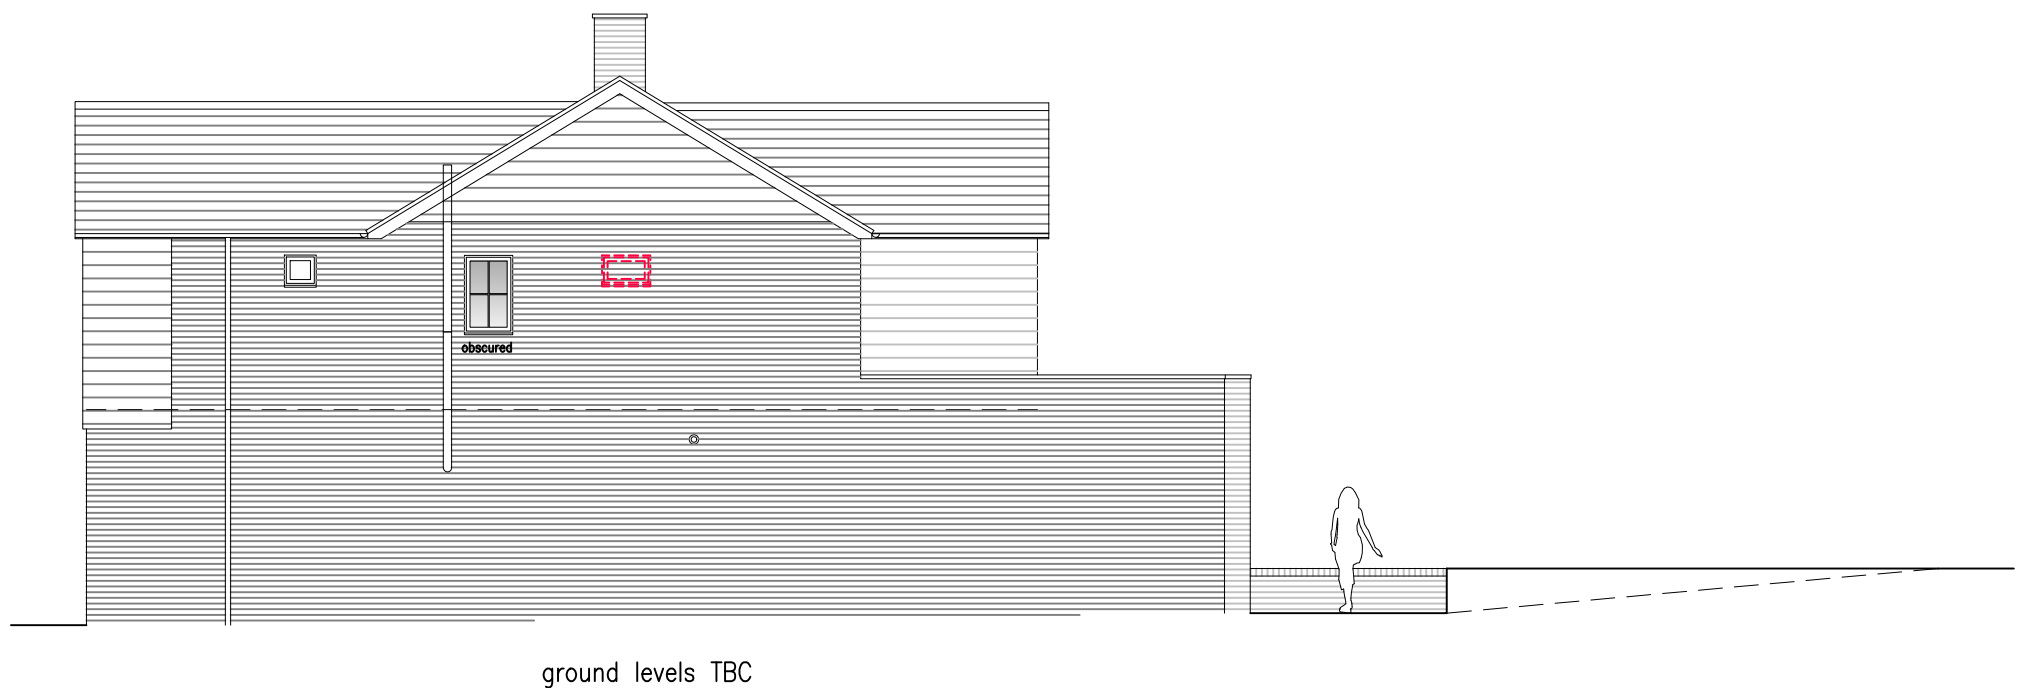


Side Elevation (north-east) 1:100

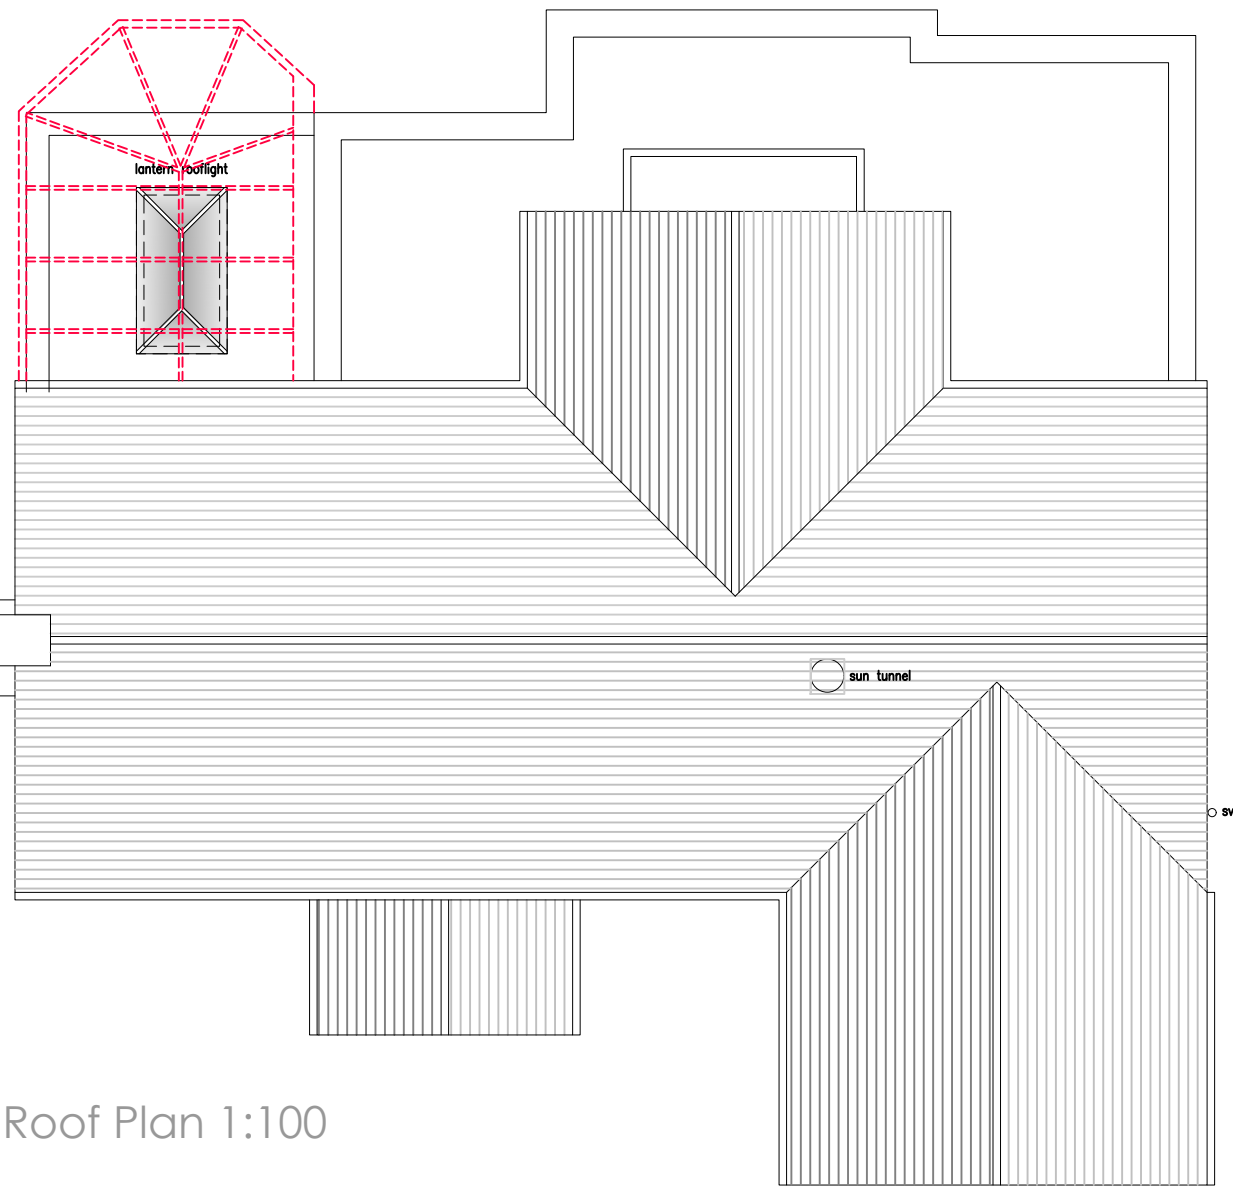

Roof Plan 1:100

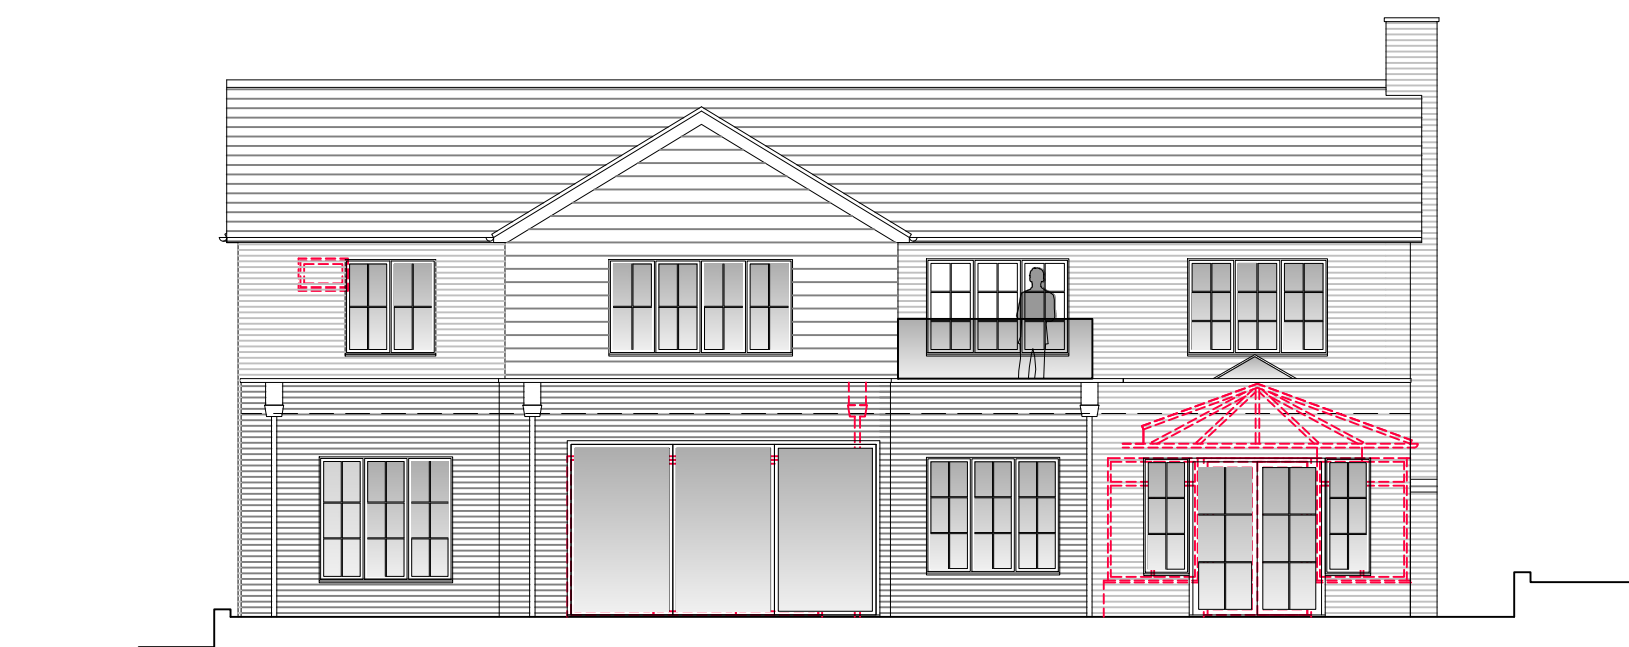


Rear Elevation (north-west) 1:100

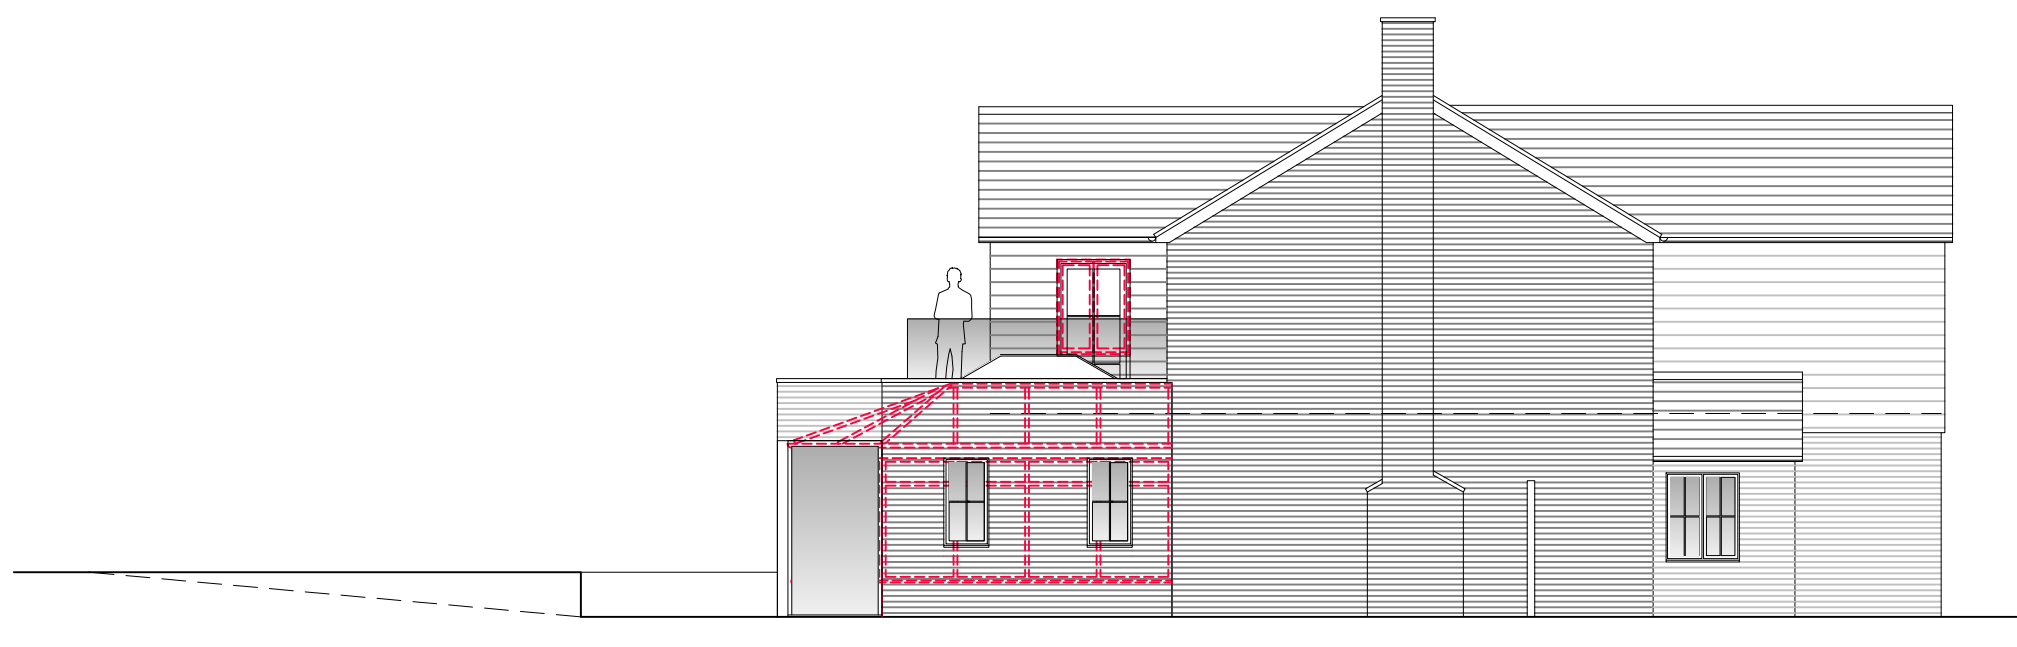

Side Elevation (south-west) 1:100

1:100
Scale In Metres

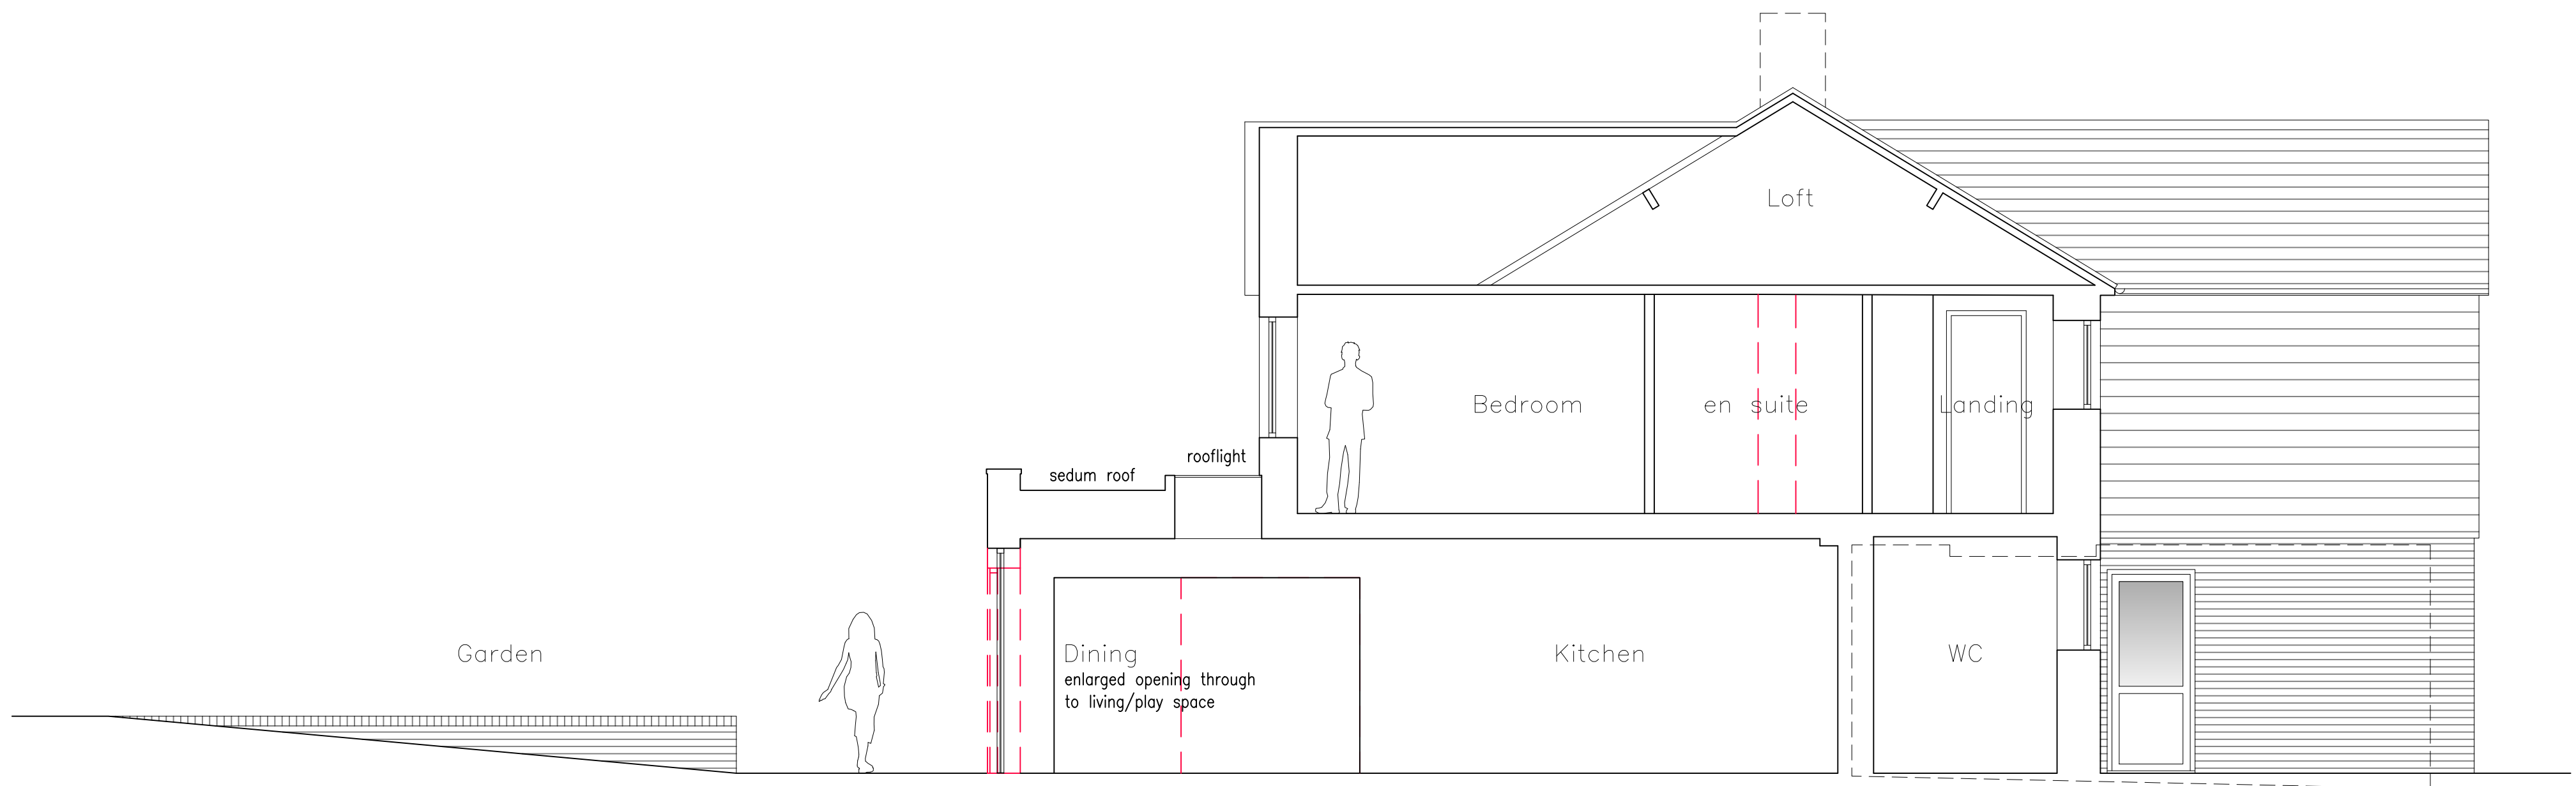

Section A-A 1:50

Scale In Metres

rev.	date	comment
amendments		
klaarchitects		
client		
Mr & Mrs J. Boardman		
job		
39 Oathall Road Haywards Heath RH16 3EG		
drawing number		
319.PL.02		
drawing title		
Proposed section A-A & Elevations		
date	scale/original sheet size	RIBA work stage
July'26	Varies@A1	3
Do not scale off drawing Check all dimensions on site before all work is commenced All goods materials and workmanship to conform with current building regulations BS and COPS © Copyright KLA Architects Ltd.		
kla architects limited 27 Parkside Road Haywards Heath West Sussex RH16 1PJ		
telephone 07712 649 542 email kla.architects@gmail.com www.klaarchitects.co.uk		
Company No. 6538501 Registered Office 23A Andrews Place Levens, BH17 2AN		