
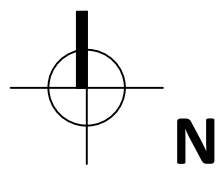


Notes

Do not scale directly from drawing, all measurements are to be taken from site prior to the commencement of works

It is the contractors responsibility to ensure compliance with Building Regulations.

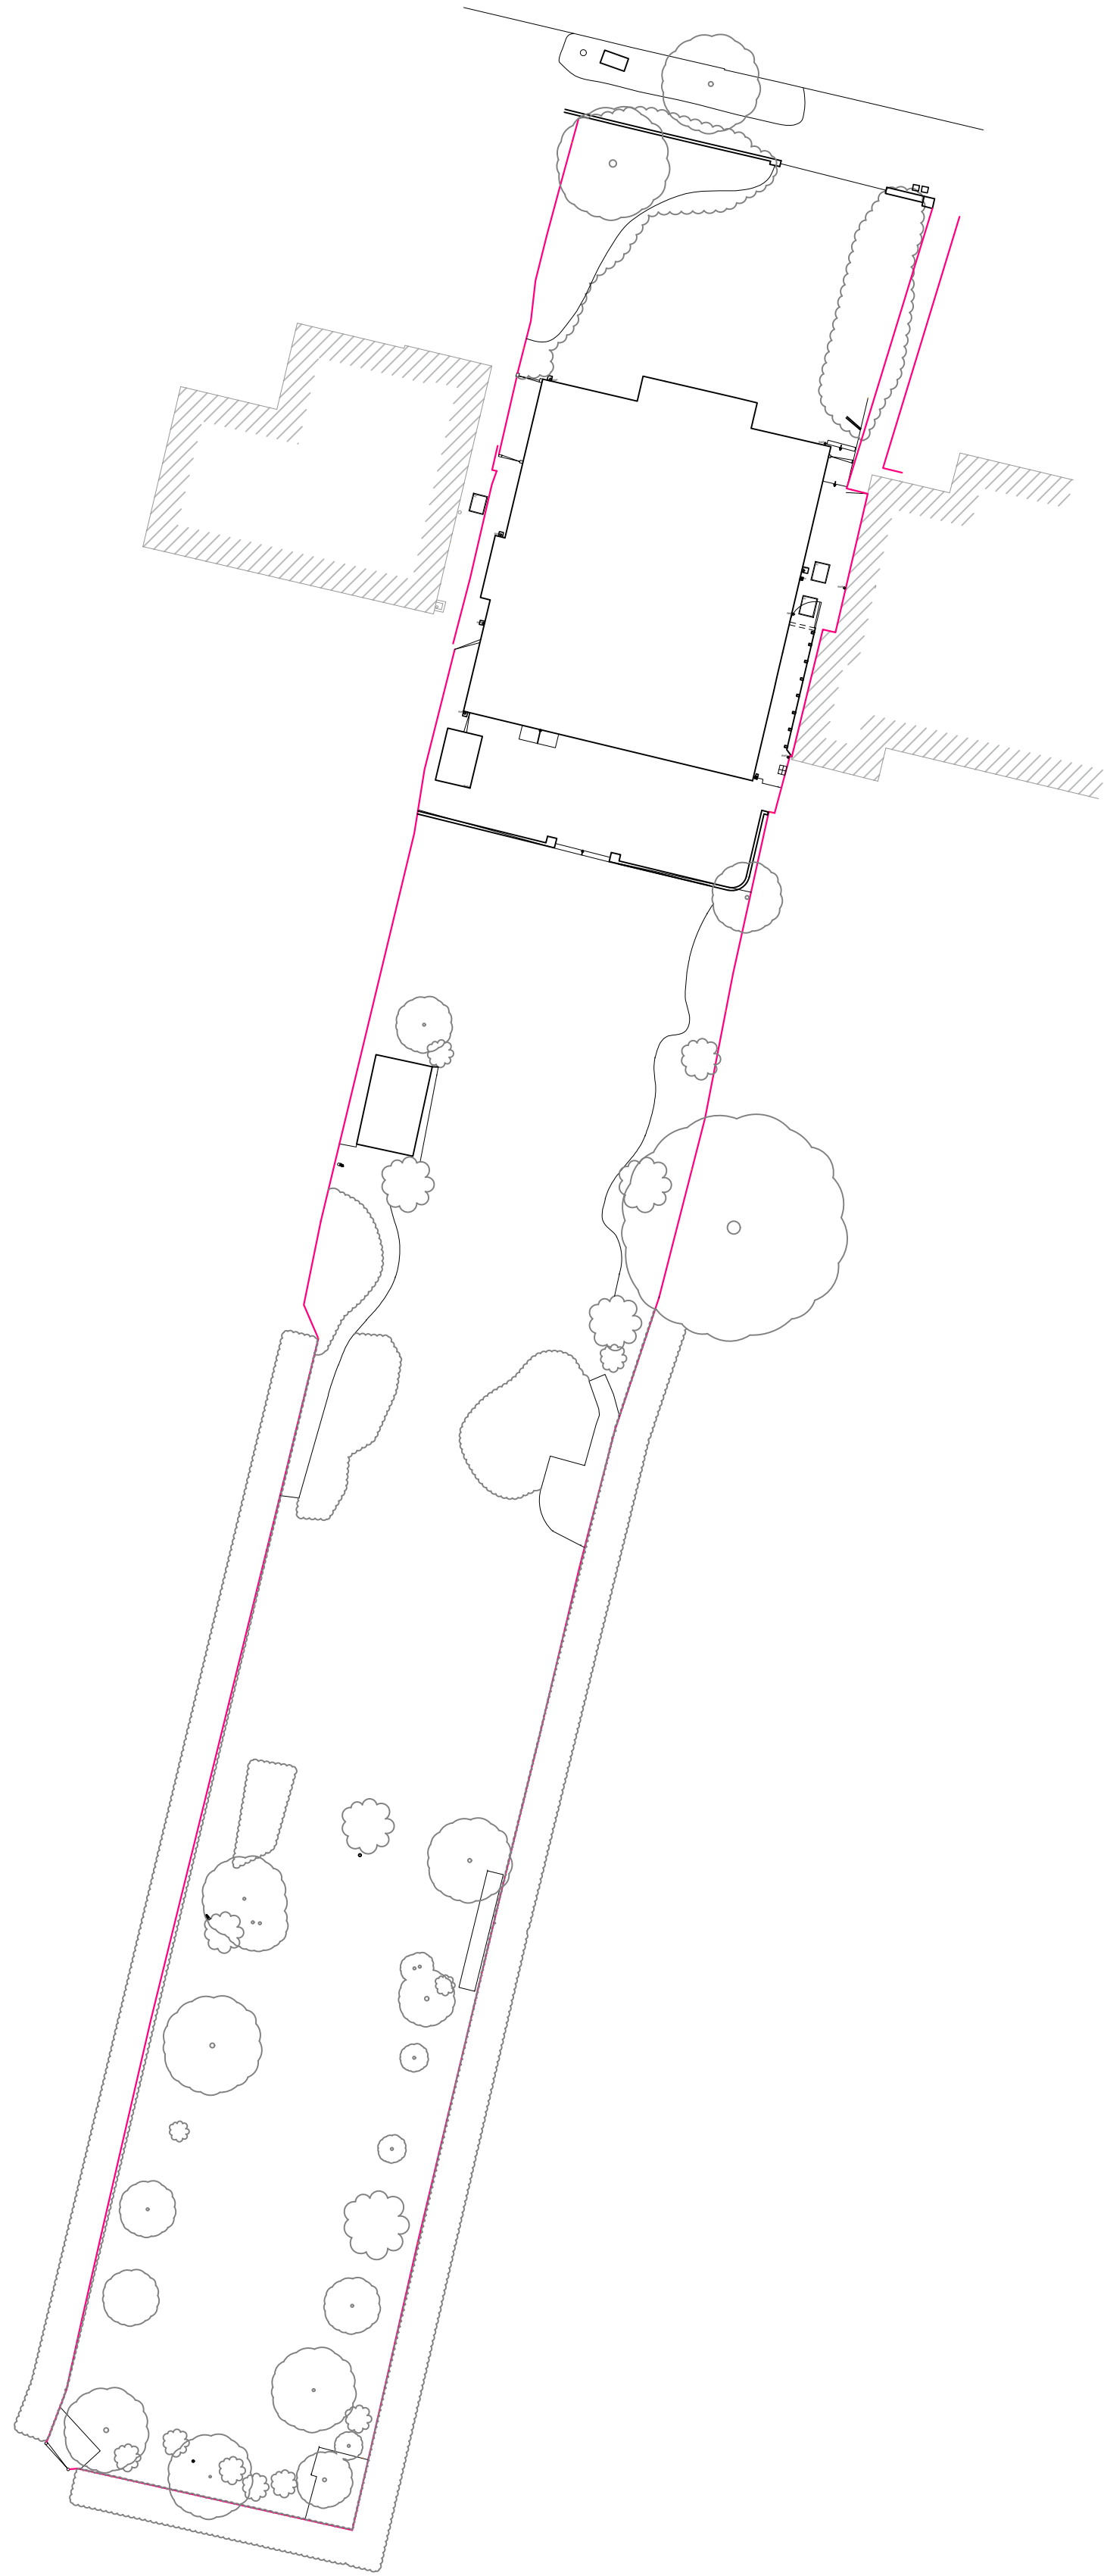

0 10.0 20.0 30.0 50.0

scale in metres

LIFE
SIZE

01273 686 744
askinfo@lifesizearchitecture.co.uk
www.lifesizearchitecture.co.uk

description: date: revision:

title:
EXISTING SITE PLAN

project no: 24032DA drawing no: EX01

drawing status:
PLANNING

client:
SUSAN ROOTS & TIM GORDON

project:
82 DALE AVENUE, KEYMER, BN6 8LS
CONVERSION WORKS

date: 10/07/25	scale: 1:200 @ A1	drawn: CB	checked: RB
-------------------	----------------------	--------------	----------------