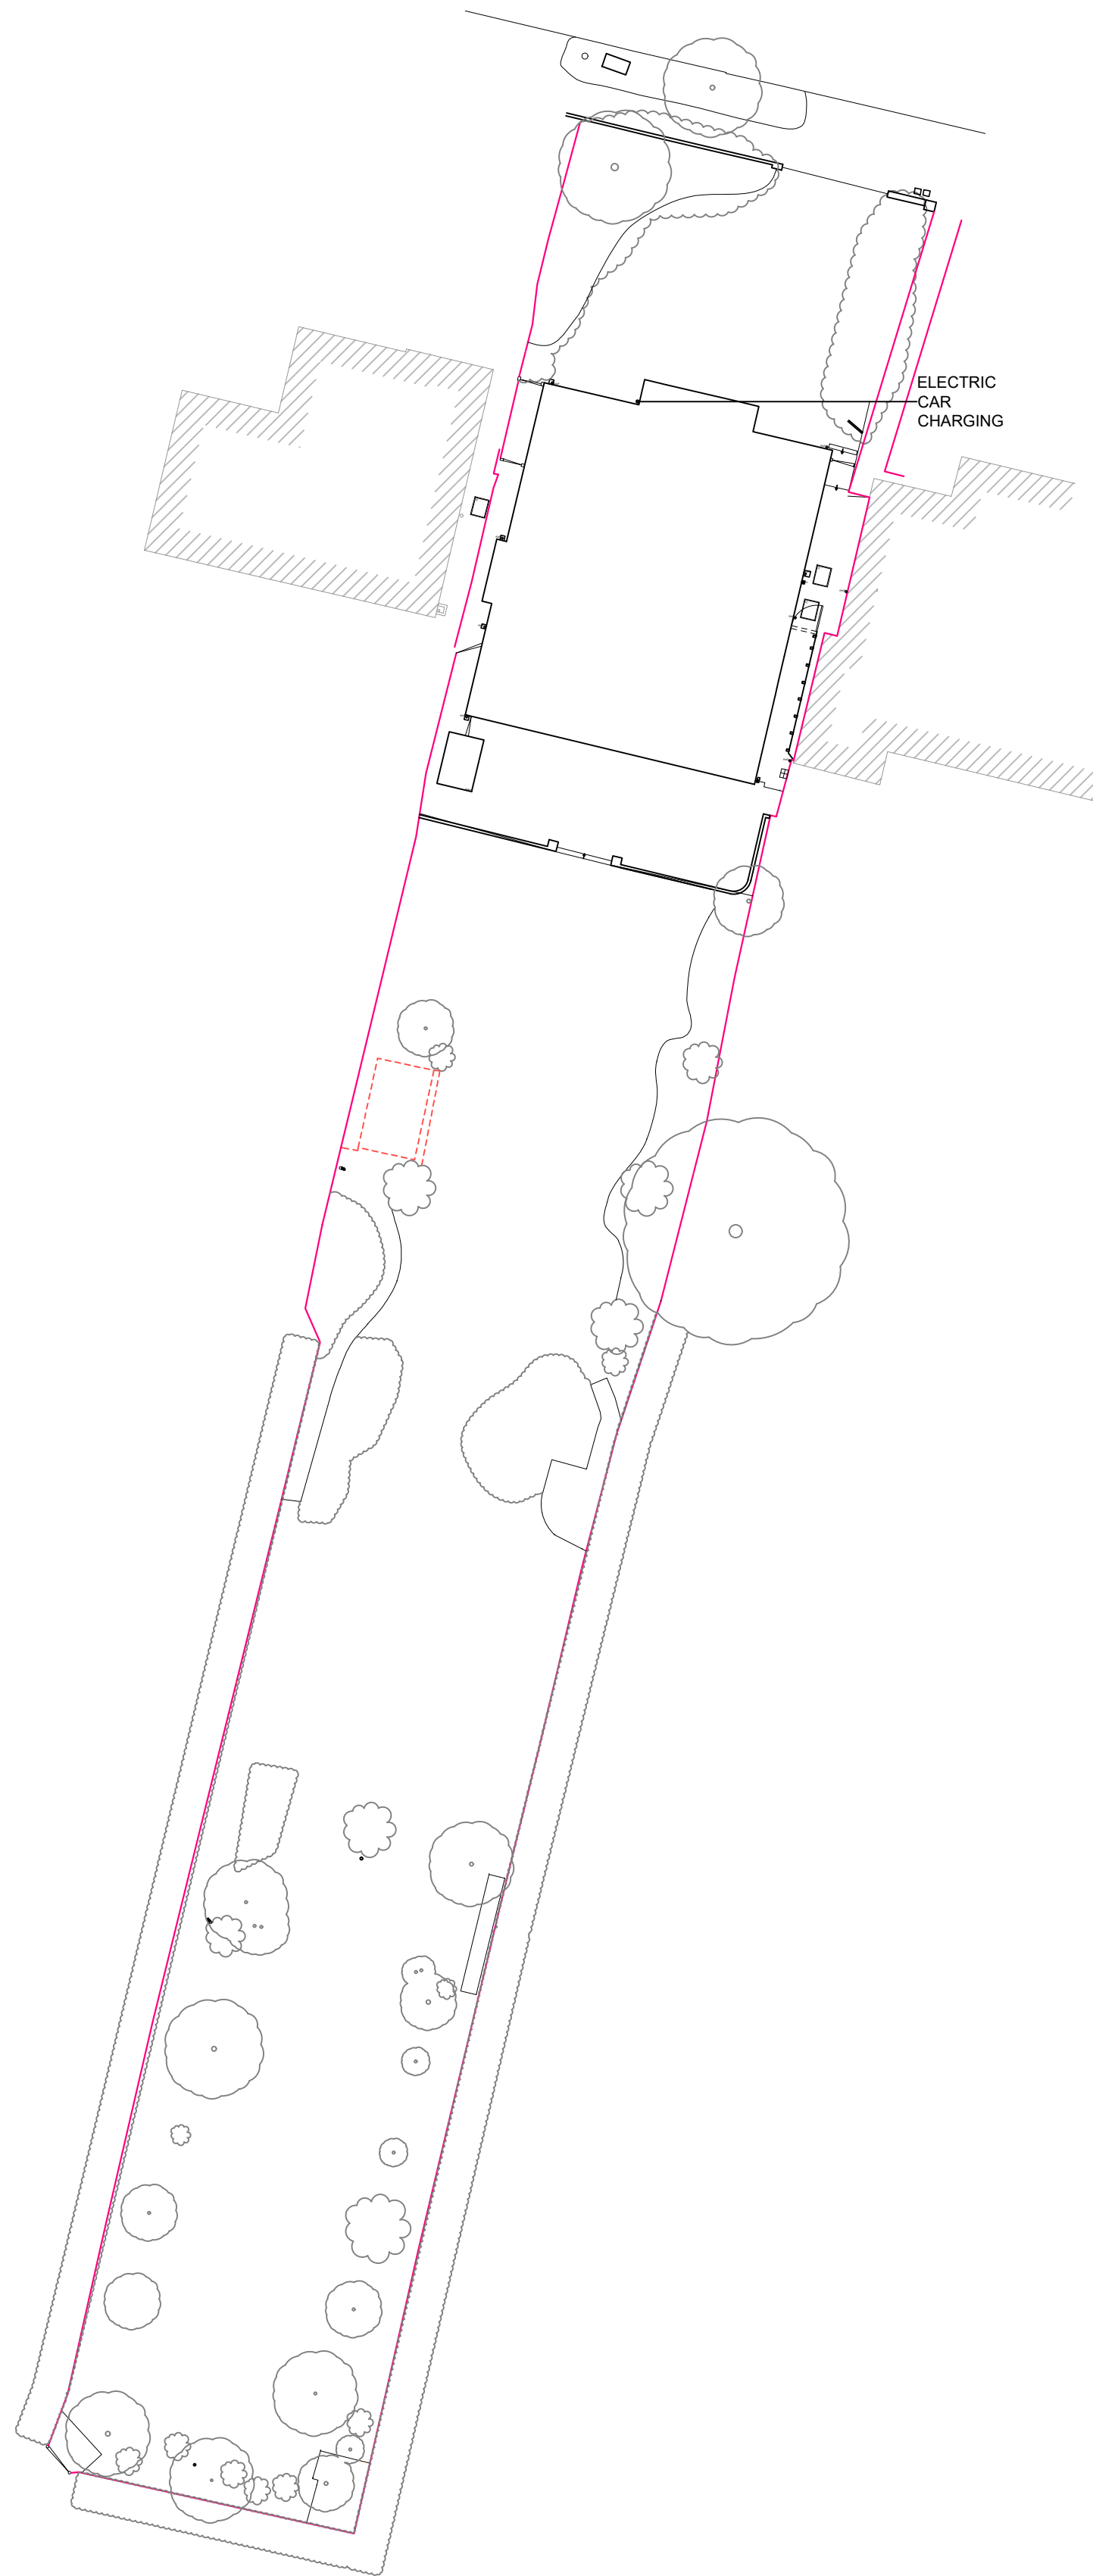


A horizontal scale bar with tick marks at 0, 10.0, 20.0, 30.0, and 50.0. The text "scale in metres" is written below the bar.

LIFE SIZE

01273 688 744
studio@lifesizearchitecture.co.uk
www.lifesizearchitecture.co.uk

title: **PROPOSED SITE PLAN**

project no: **24032DA** drawing no: **PR01**

drawing status:
PLANNING

client:
SUSAN ROOTS & TIM GORDON

project:
82 DALE AVENUE, KEYMER, BN6 8LS
CONVERSION WORKS

date: 10/07/25 scale: 1:200 @ A1 drawn: CB checked: RB