

Notes

Do not scale directly from drawing, all measurements are to be taken from site prior to the commencement of works.

It is the contractors responsibility to ensure compliance with Building Regulations.

LEGEND

- 

GAS METERS
- 

ELECTRICAL METERS
- 

BOILER
- 

CONSUMER UNIT
- 

MEGAFLOW UNIT
- 

RADIATOR
- 

HEATED TOWEL RAIL
- 

DIRECTION OF ROOF FALL
- 

INSPECTION CHAMBER
- 

SOIL VENTILATION STACK
- 

STUB STACK
- 

RAINWATER PIPE
- 

GULLY
- 

WATER FEED OR TAPS
- 

PENDANT LIGHT FITTING
- 

WALL MOUNTED LIGHT FITTING
- 

SPOT/ DOWN LIGHT FITTING
- 

UP LIGHT FITTING
- 

EXTERNAL LIGHT FITTING
- 

CEILING FAN
- 

30MIN FIRE RATED DOOR
- 

SMOKE DETECTOR
- 

HEAT DETECTOR
- 

CARBON MONOXIDE DETECTOR
- 

TOUGHENED SAFETY GLASS
- 

OBSOLETE GLAZING
- 

30L/S MECHANICAL VENTILATION
- 

60L/S MECHANICAL VENTILATION
- 

BESPOKE MECHANICAL VENTILATION
- 

KITCHEN VENTILATION FLUE
- 

BATHROOM VENTILATION FLUE
- 

UTILITY ROOM VENTILATION FLUE
- 

BOILER VENTILATION FLUE
- 

TUMBLE DRYER VENTILATION

ELECTRICAL

- 

WALL MOUNTED LIGHT FITTING
- 

SPOT/ DOWN LIGHT FITTING
- 

UP LIGHT FITTING
- 

EXTERNAL LIGHT FITTING
- 

P.I.R. EXTERNAL LIGHT
- 

FLUORESCENT STRIP LIGHT
- 

ELECTRICAL SUPPLY
- 

WATER SUPPLY
- 

ELECTRICAL SOCKET
- 

ELECTRICAL DOUBLE SOCKET
- 

SPECIAL GRADE SOCKET
- 

ELECTRICAL SOCKET (ABOVE WORK TOP LEVEL)
- 

ELECTRICAL DOUBLE SOCKET (ABOVE WORK TOP LEVEL)
- 

ELECTRIC SWITCHED FUSED SPUR
- 

AT HIGH LEVEL FOR EXTRACTION
- 

COOKER SWITCH
- 

MECHANICAL EXTRACTION SWITCH
- 

SOCKET SWITCH
- 

TWO WAY SOCKET SWITCH
- 

MULTI SOCKET SWITCH
- 

DIMMER SWITCH
- 

DOOR BELL
- 

MOTION SENSOR
- 

PHONE CONNECTION
- 

CAT 5 or 6 DATA CONNECTION
- 

CABLE/ TV DIGITAL SOCKET
- 

USB CONNECTION
- 

SHAVER POINT
- 


AUDIO SPEAKER
- 

CEILING FAN
- 


UNDERFLOOR HEATING



PROPOSED FRONT ELEVATION 1:50 @ A1

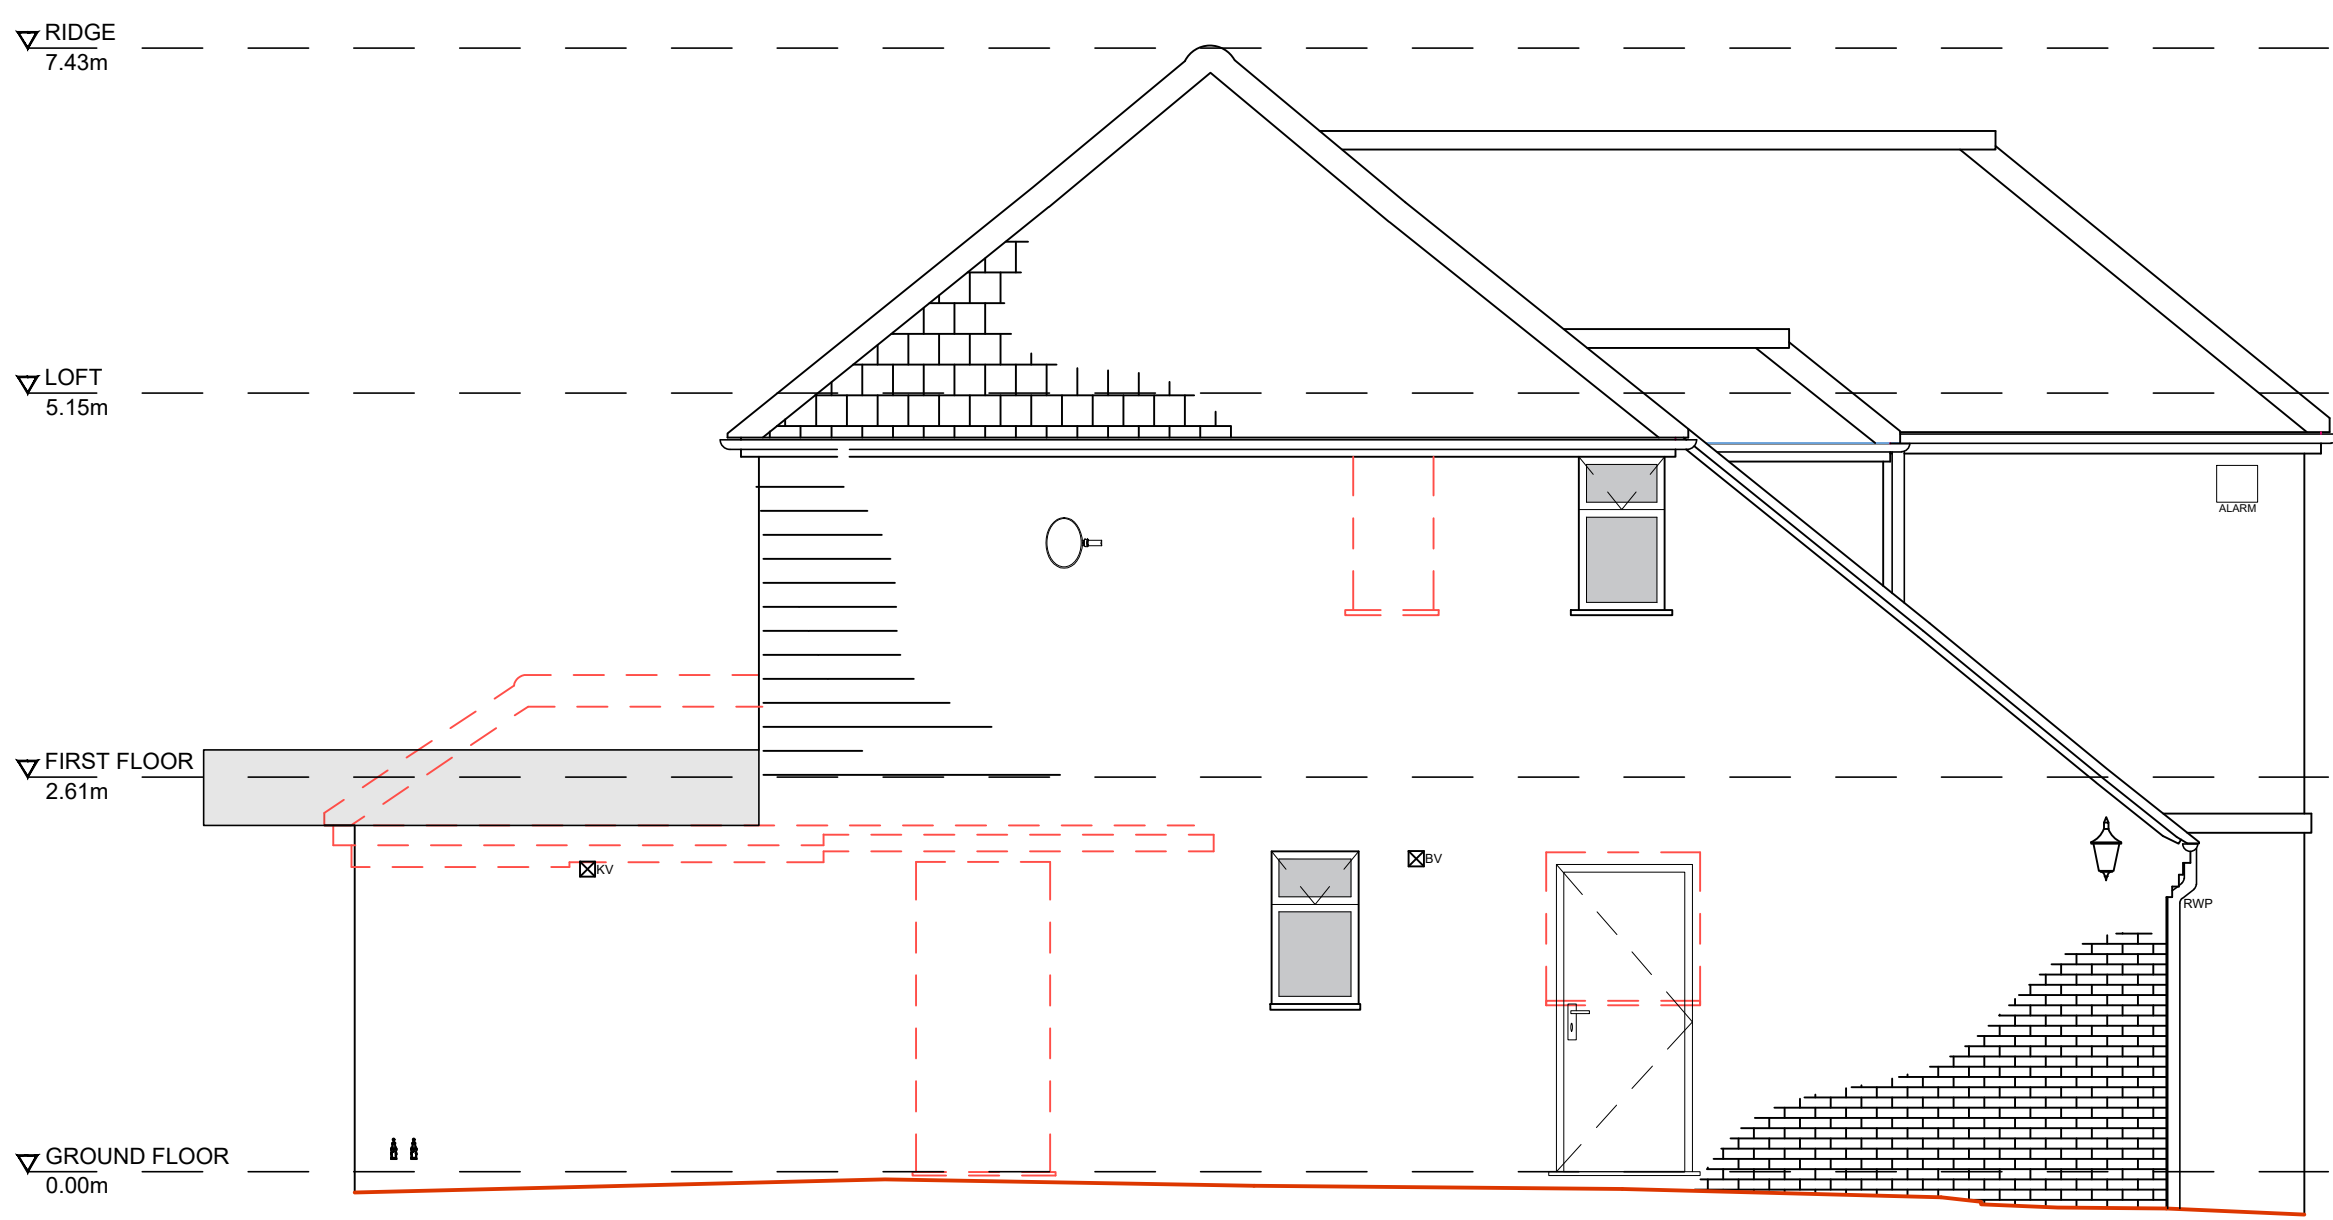

PROPOSED SIDE (E) ELEVATION 1:50 @ A1

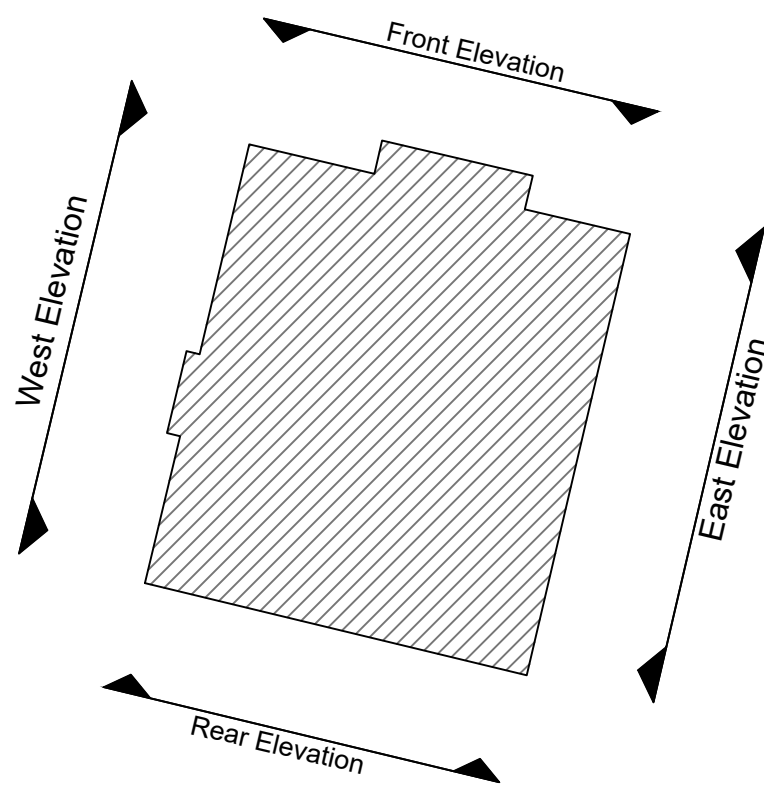

LIFE
SIZE

01273 886 744
studio@lifesizearchitecture.co.uk
www.lifesizearchitecture.co.uk

title:

**PROPOSED FRONT & SIDE (E)
ELEVATIONS**

project no:

24032DA

drawing no:

PR04

drawing status:

PLANNING

client:

SUSAN ROOTS & TIM GORDON

project:

82 DALE AVENUE, KEYMER, BN6 8LS
CONVERSION WORKS

date:

10/07/25

scale:

1:50 @ A1

drawn:

CB

checked:

RB