





Proposed First Floor Plan 1:100

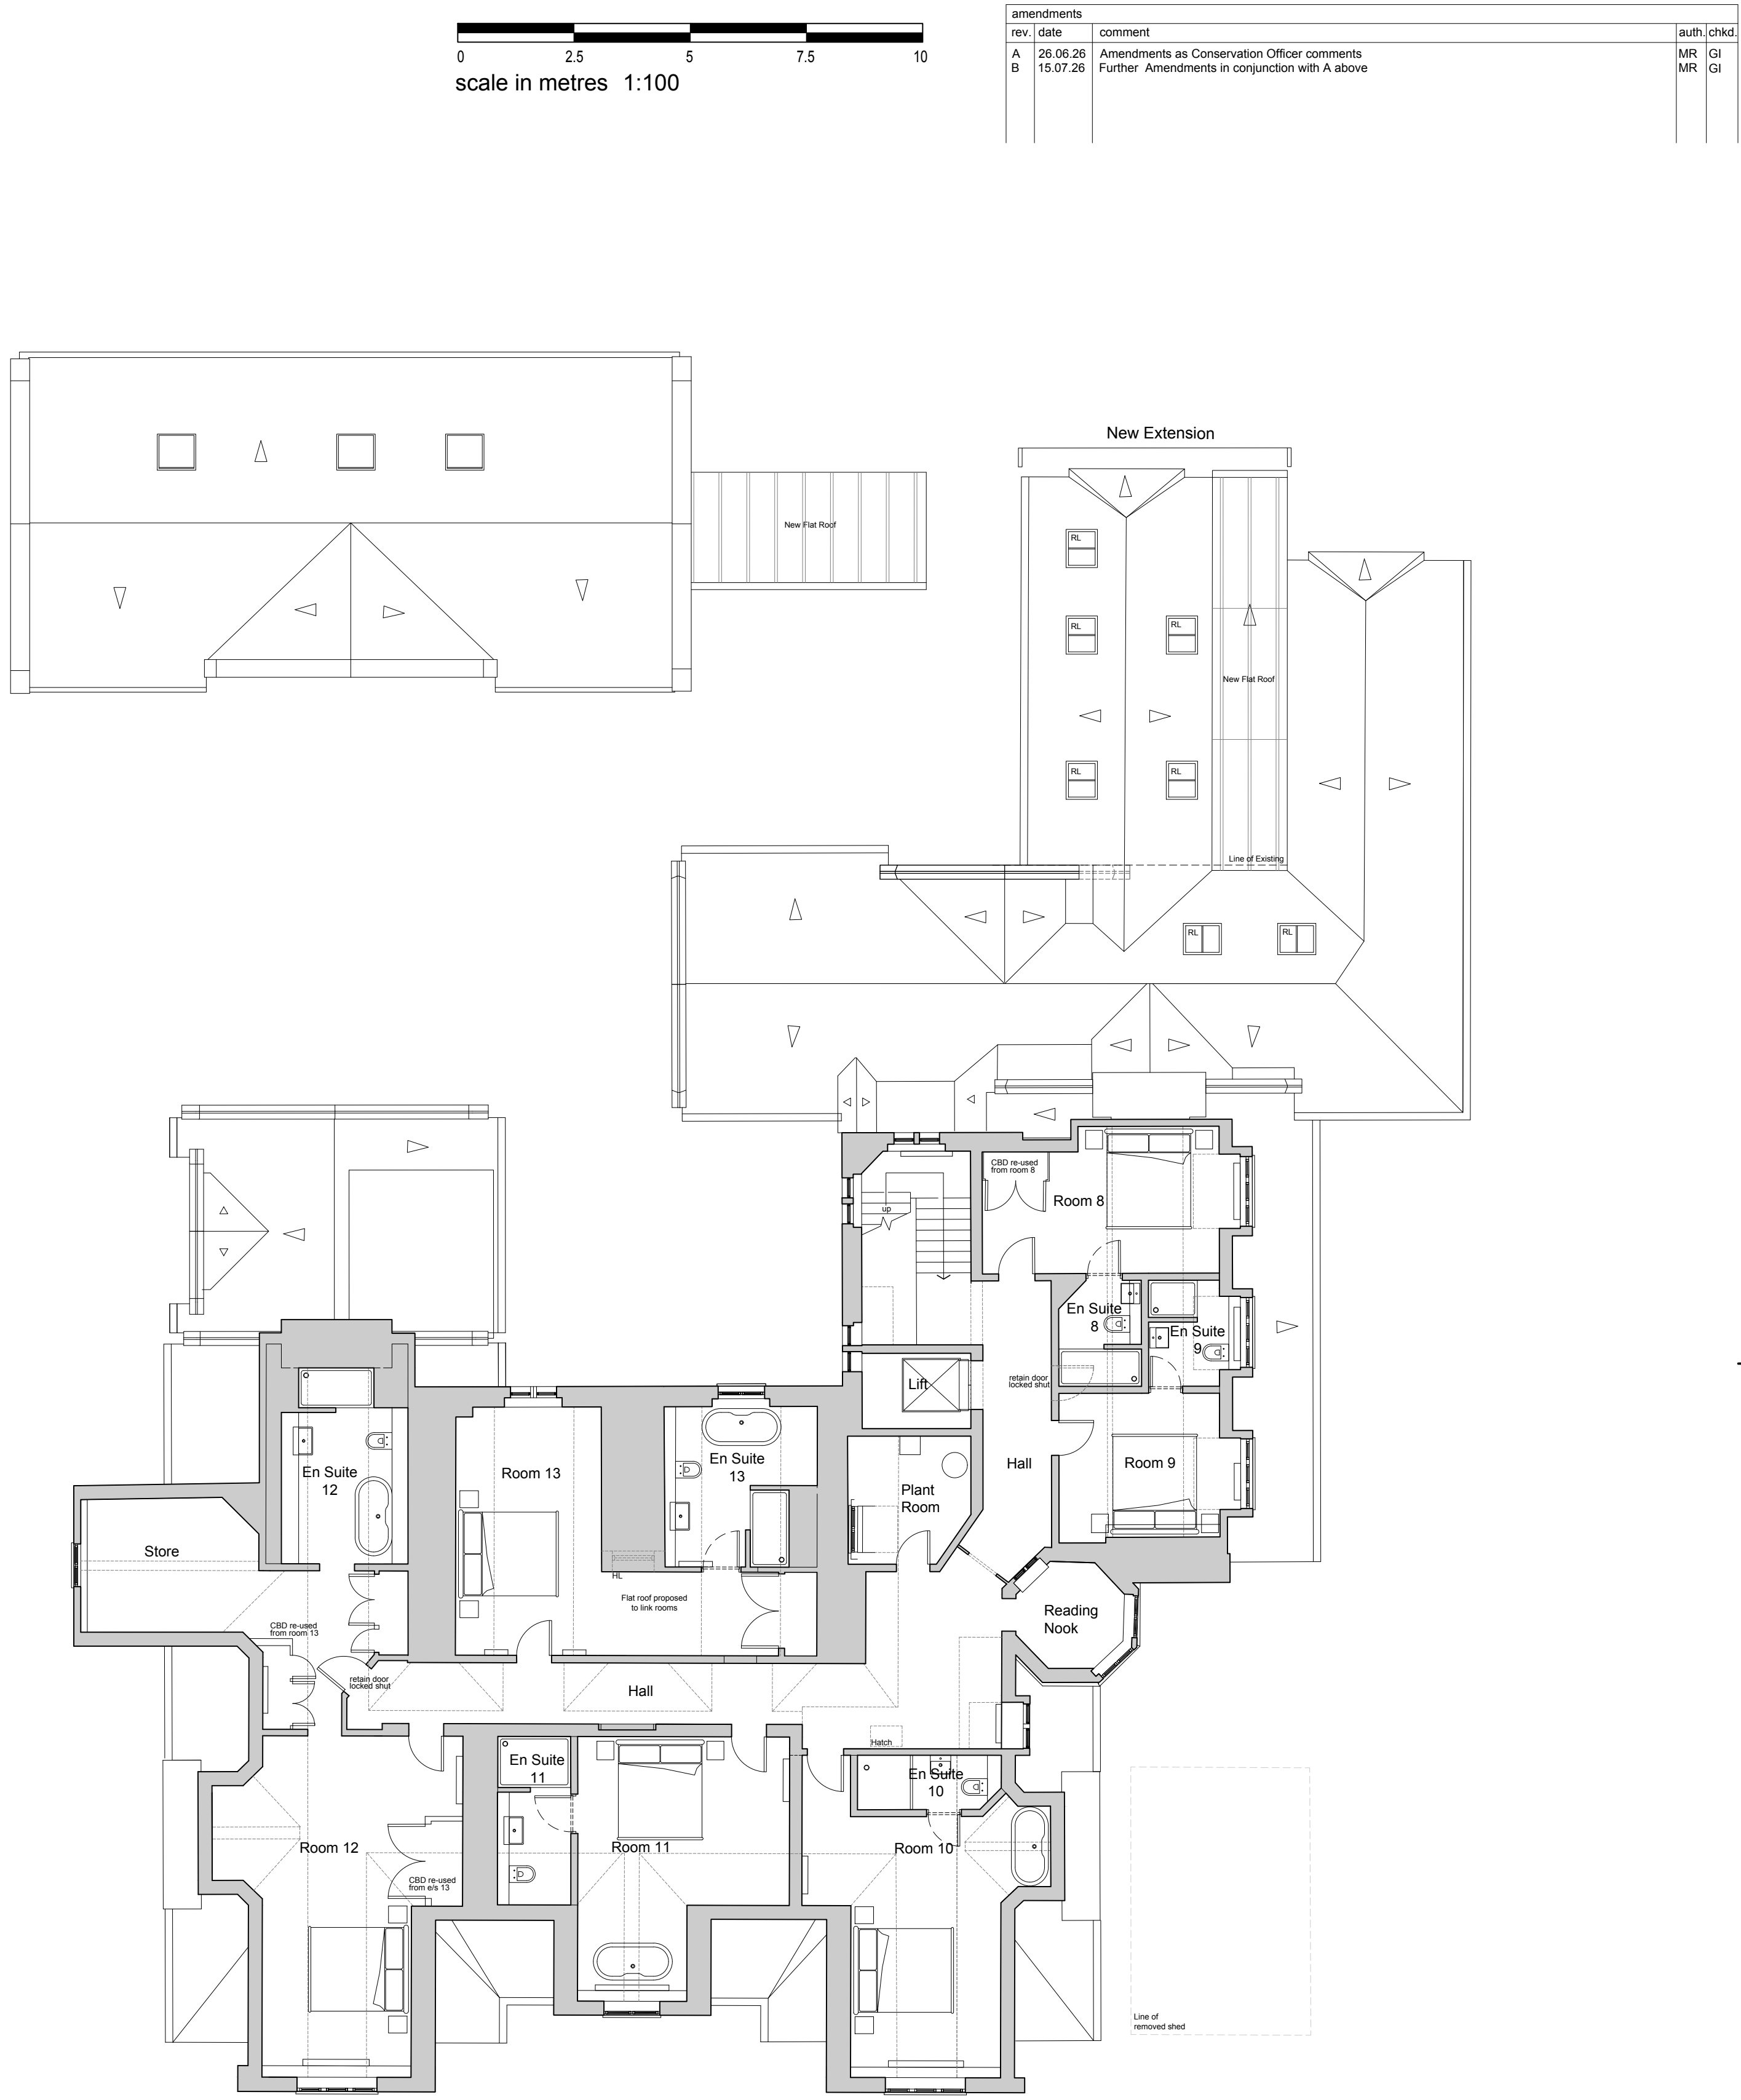

Proposed Second Floor Plan 1:100

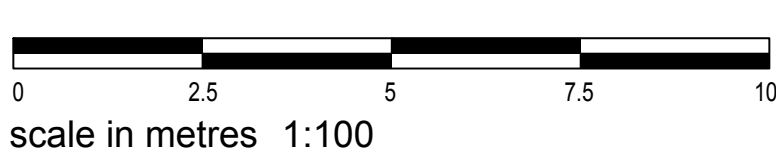

amendments		comment	auth.	chkd.
rev.	date			
A	26.06.26	Amendments as Conservation Officer comments	MR	GI
B	15.07.26	Further Amendments in conjunction with A above	MR	GI

Schedule of Accommodation:

First Floor - Guest rooms 2-7 all with en suites, general hotel services and storage
Second Floor - Guest rooms 8-13 all with en suites, general hotel plant, services and storage

client	drawing number	revision
RCM Partnership LLP	0603.PL.1504	B
project	drawing title	
Chownes Mead Hotel, Chownes Mead Lane, Haywards Heath, RH16 4BS	Proposed First and Second Floor Plans (Chownes Mead) PLANNING	
drawn by	checked by	date
Others/ES	MR	Feb '26
	riba work stage	scale/original sheet size
	3	1:100 @ A1
www.abir.co.uk studio@abirarchitects.co.uk Unit 1, Beta House, St John's Road, Hove, BN3 2FX, United Kingdom Hove +44 (0)1273 724 304 Company No 06877117 VAT No 971 4147 17		
© ABIR Architects Ltd. Check all dimensions on site before work is undertaken. All goods, materials and workmanship to conform with current building regulations, BSS and CDP's.		

ABIR Architects

RIBA
Chartered Practice