


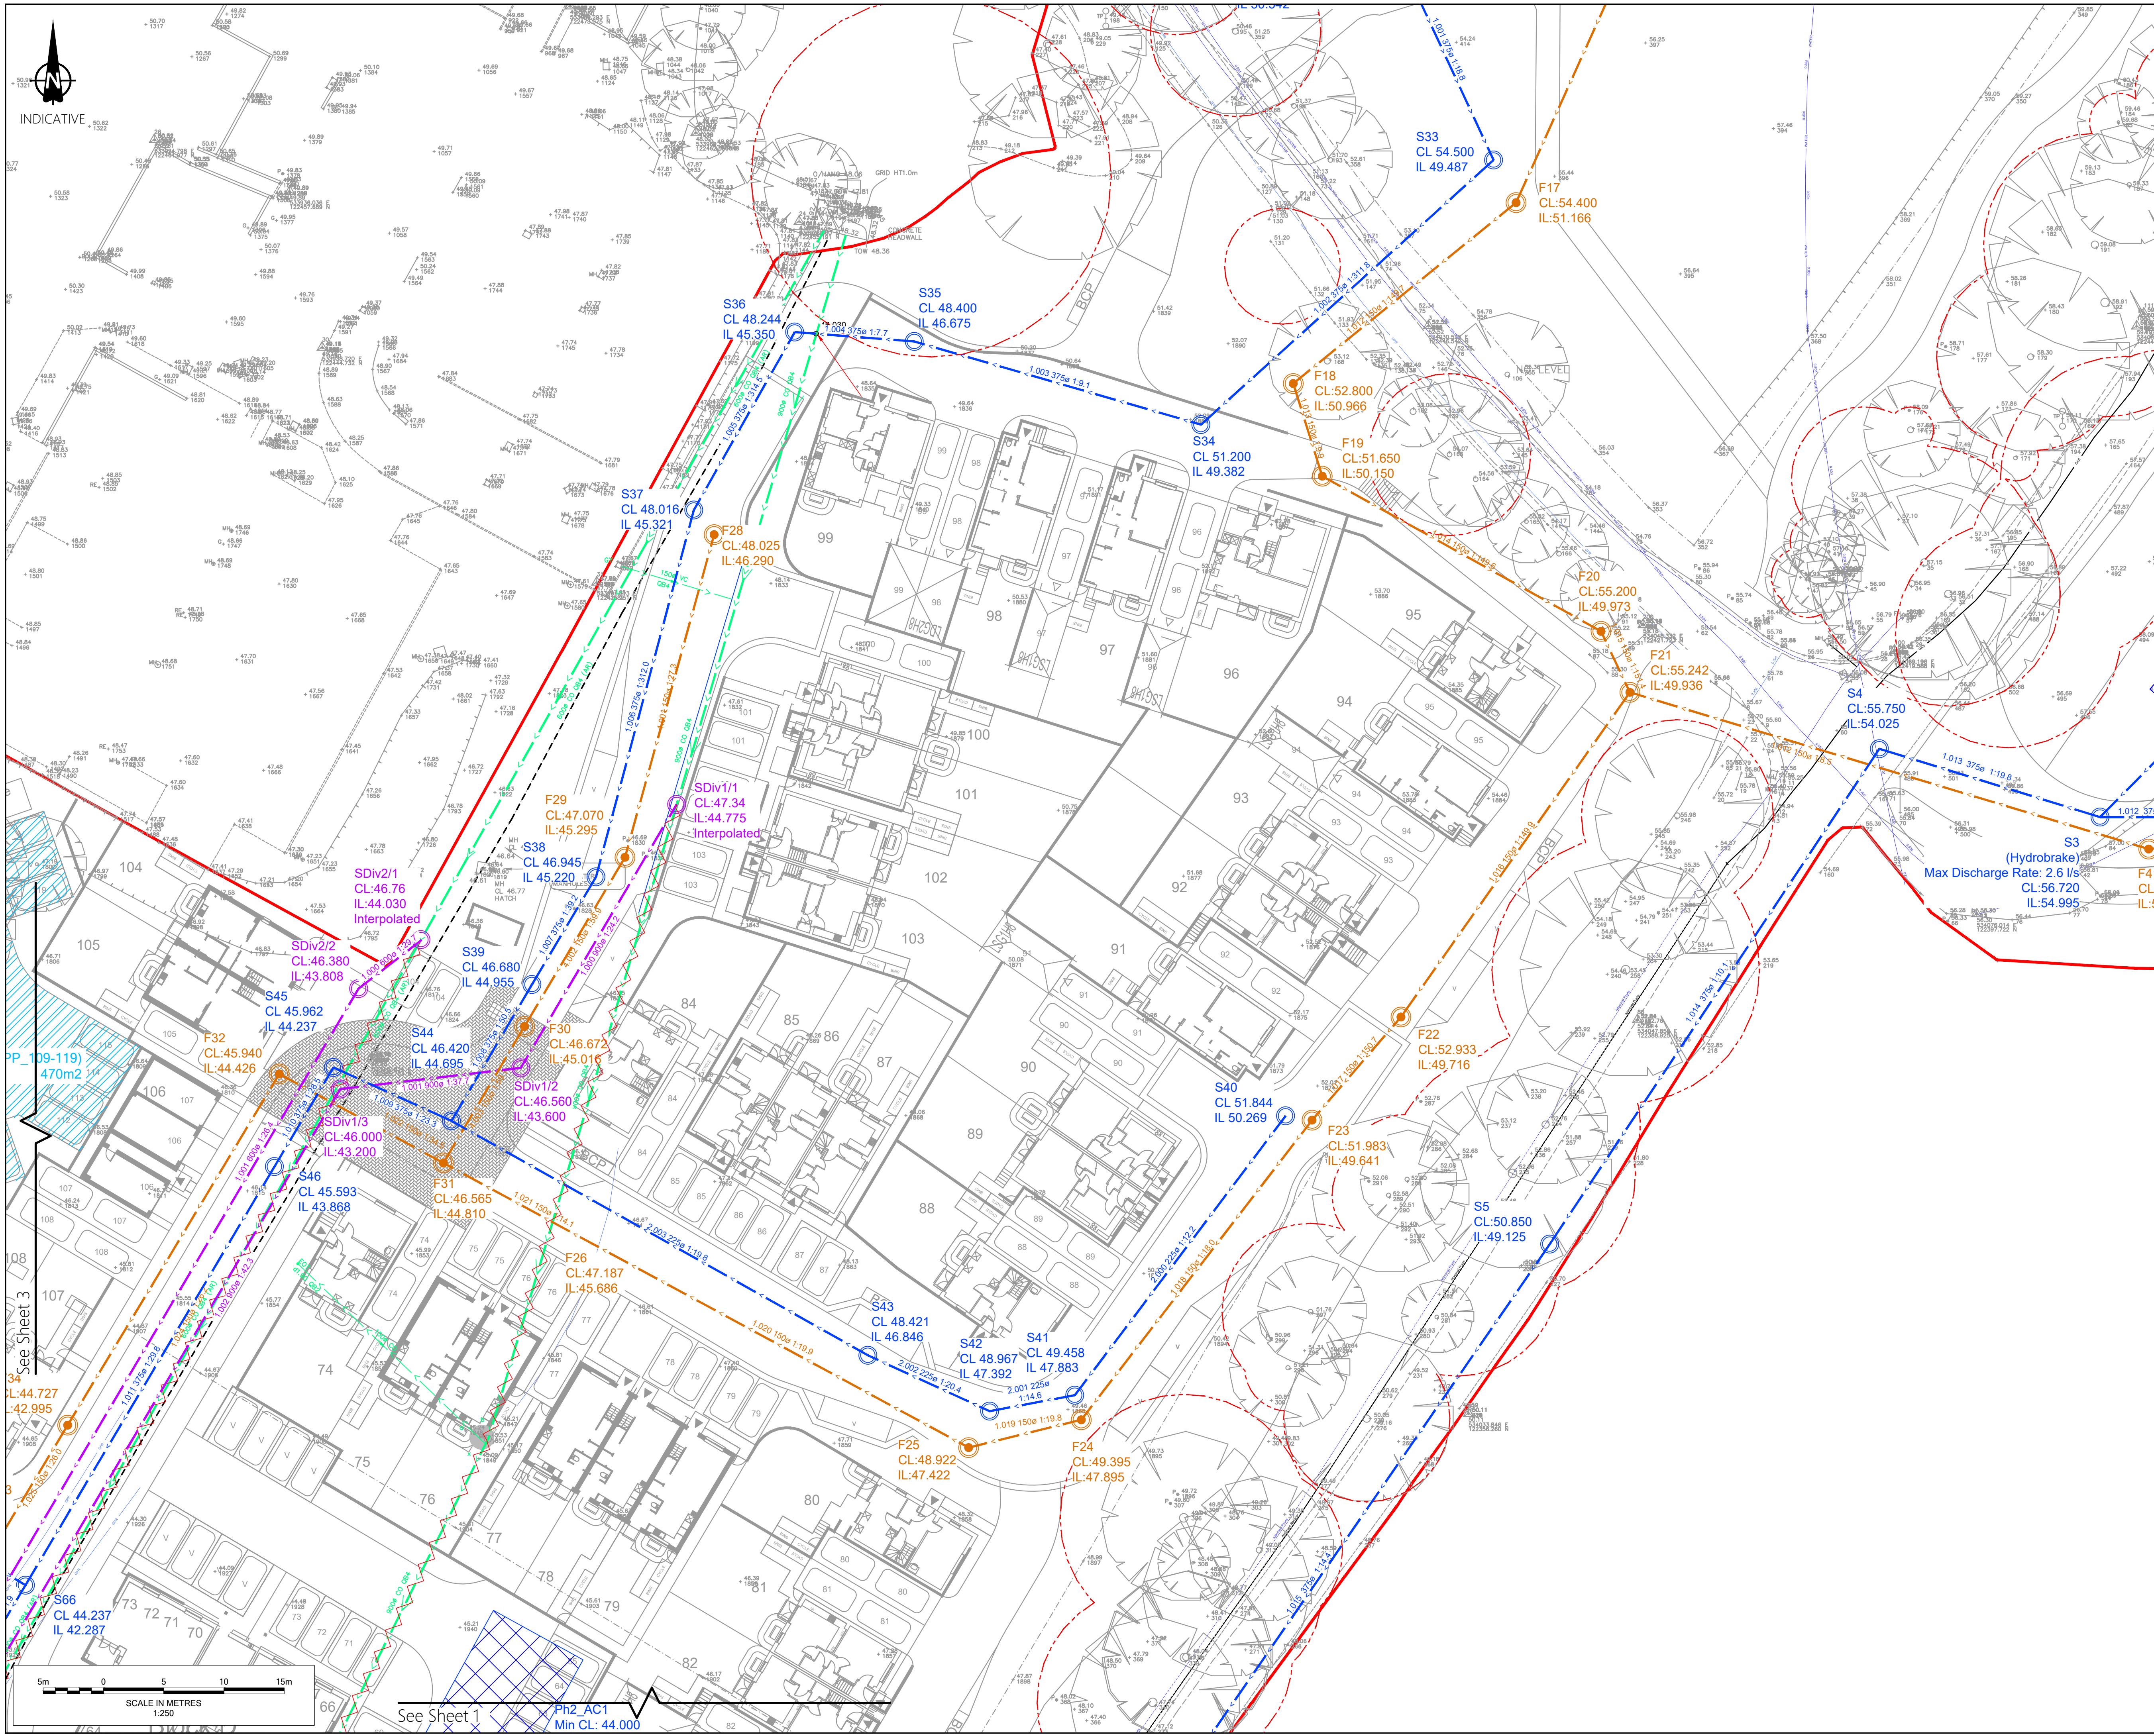

INDICATIVE

See Sheet 3

See Sheet 1

Ph2\_AC1  
Min CL: 44.000

**Notes**

- Do not scale from this drawing. All dimensions shown are in metres unless noted otherwise.
- This drawing has been based upon topographical survey information produced by WSP and Milestone Transport. Planning cannot be held responsible for any discrepancies which may arise because of it.

**Key**

- Adoptable Foul Water Sewer
- Adoptable Foul Manhole
- Adoptable Surface Water Sewer
- Adoptable Surface Water Manhole
- Adoptable Hydrobrake manhole to manufacturer's details
- Surface Water Sewer Diversion
- Surface Water Diversion Manhole to manufacturer's details
- Existing Surface Water Sewer
- Abandoned Surface Water Sewer
- Proposed Surface Water Sewer Easement
- Cellular Attenuation Crate
- Attenuation Basin
- Permeable Paving, 1m Deep with 0.75m Granular Storage
- Highway Swale 0.5m Deep with 0.5m Granular Trench Below Base
- Swale Check Dam
- Proposed Diversion of Existing Foul Water Sewer
- Root Protection Area
- Abandoned Foul Water as Part of Diversion

**FOR APPROVAL**

Ordnance Survey Licence number: 100057360

| Drawing Revisions |     |            |                     |      |      |
|-------------------|-----|------------|---------------------|------|------|
| Rev:              | Dm: | Date:      | Details:            | Chk: | App: |
| P01               | AM  | 28/11/2025 | First issue         | BM   | LP   |
| P02               | MB  | 15/12/2025 | Site layout updated | BM   | LP   |
| P03               | MB  | 05/02/2026 | Site layout updated | BM   | LP   |
| P04               | MB  | 10/06/2026 | Layout amended      | BM   | PK   |
| P05               | MB  | 01/07/2026 | Site layout updated | BM   | PK   |

Client

**Barratt Redrow Southern Counties**

Project

**Hurst Farm, Hurstwood Lane**

Title

**Phase 2  
Drainage Plan  
Sheet 2 of 3**

**MILESTONE**  
TRANSPORT PLANNING  
7 Ancells Court, Rye Close, Fleet, Hampshire, GU51 2UY  
Tel: 01483 397888  
Gateshead IBC, Mulgrave Terrace, Gateshead, NE8 1AN  
Tel: 0191 338 7220  
3 Wharfside Street, Spaces The Mailbox Level 1, Birmingham, B1 1RD  
Tel: 0121 661 9881  
web: www.milestonetp.co.uk

Scale

**1:250 @ A1**

Revision

**P05**

Drawing Number

**25-058-02-0502**