




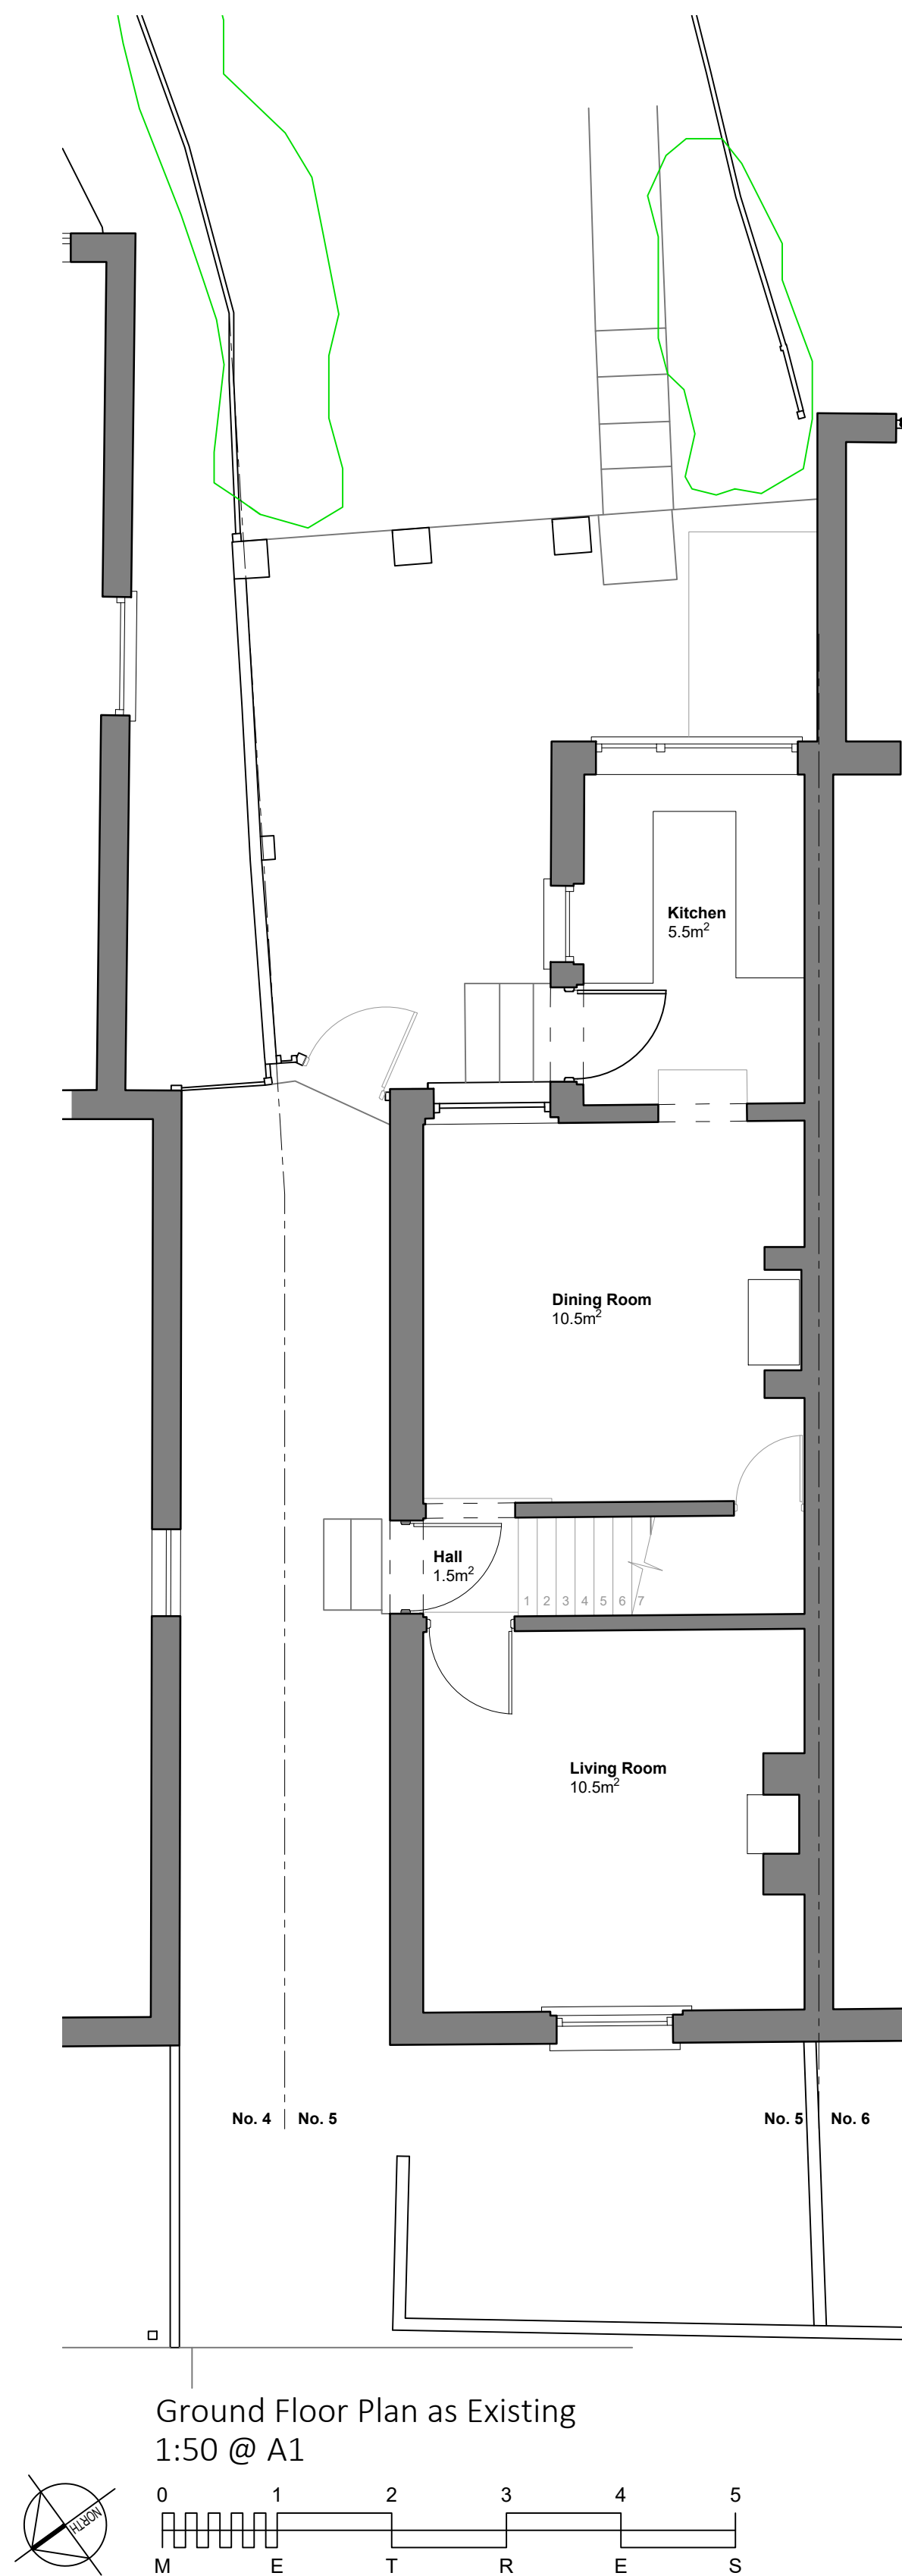

Ground Floor Plan as Existing
1:50 @ A1

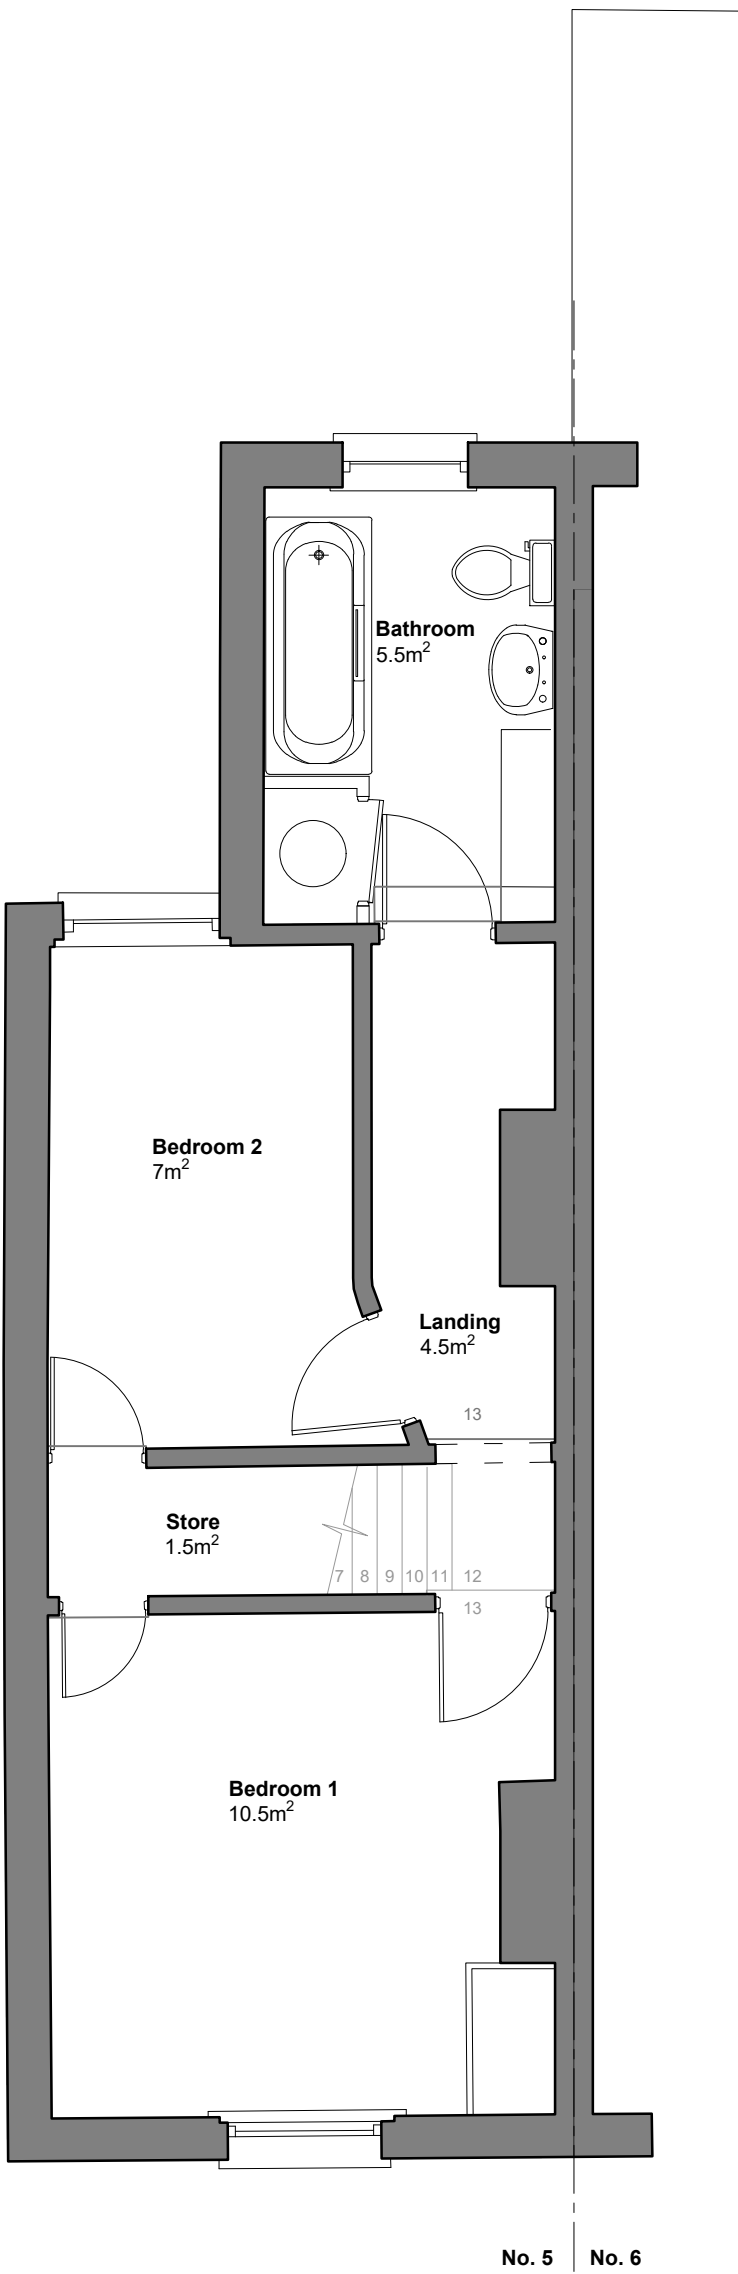

First Floor Plan as Existing
1:50 @ A1

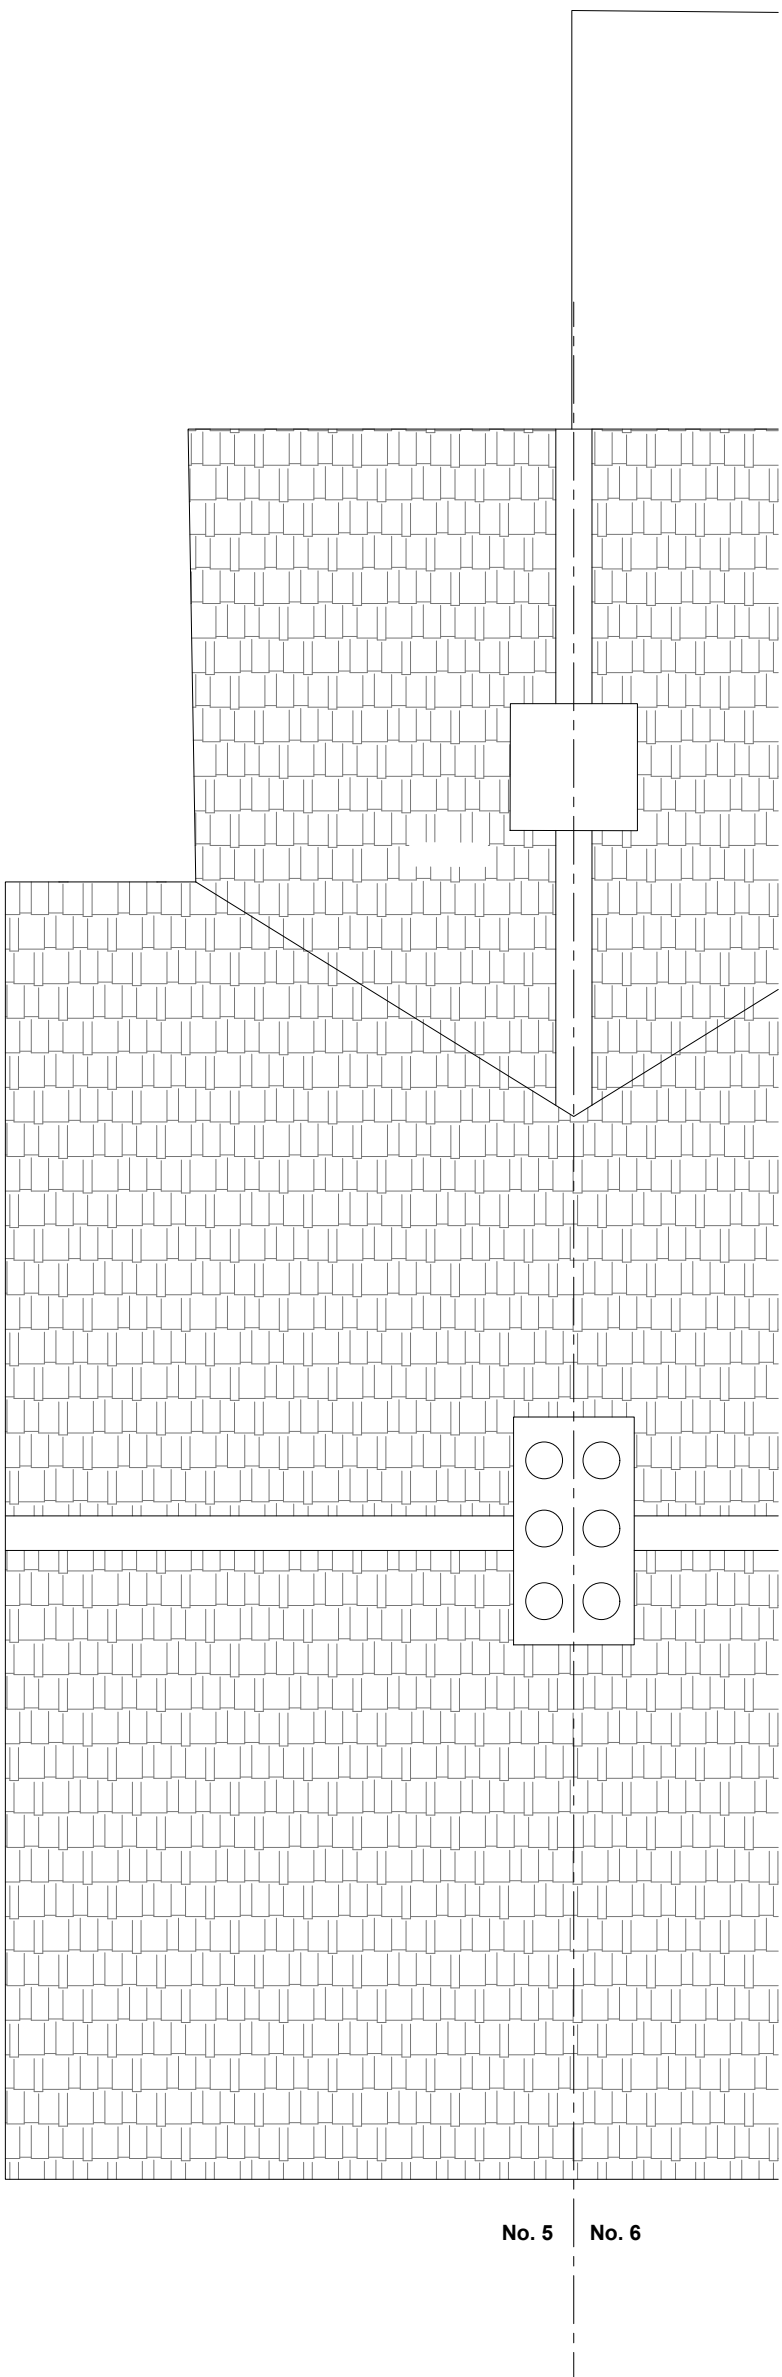

Roof Plan as Existing
1:50 @ A1



Location Plan
1:1250 @ A1

REV	DATE	DESCRIPTION
A	20.05.26	Location plan added

This drawing should be read in conjunction with all other drawings. Do not scale.
All dimensions must be site checked.
Copyright © Catherine Whitby Architects



Drawing Status
PLANNING
Project
Mr and Mrs Pinney 5 Coombe Cottages Bluebell Lane
Title
Existing Floor Plans and Location Plan

Project No. 02604	Drawn By cw	Checked By cw
Drawing No. 001		
Scale Varies @ A1	Date May 26	Revision A