



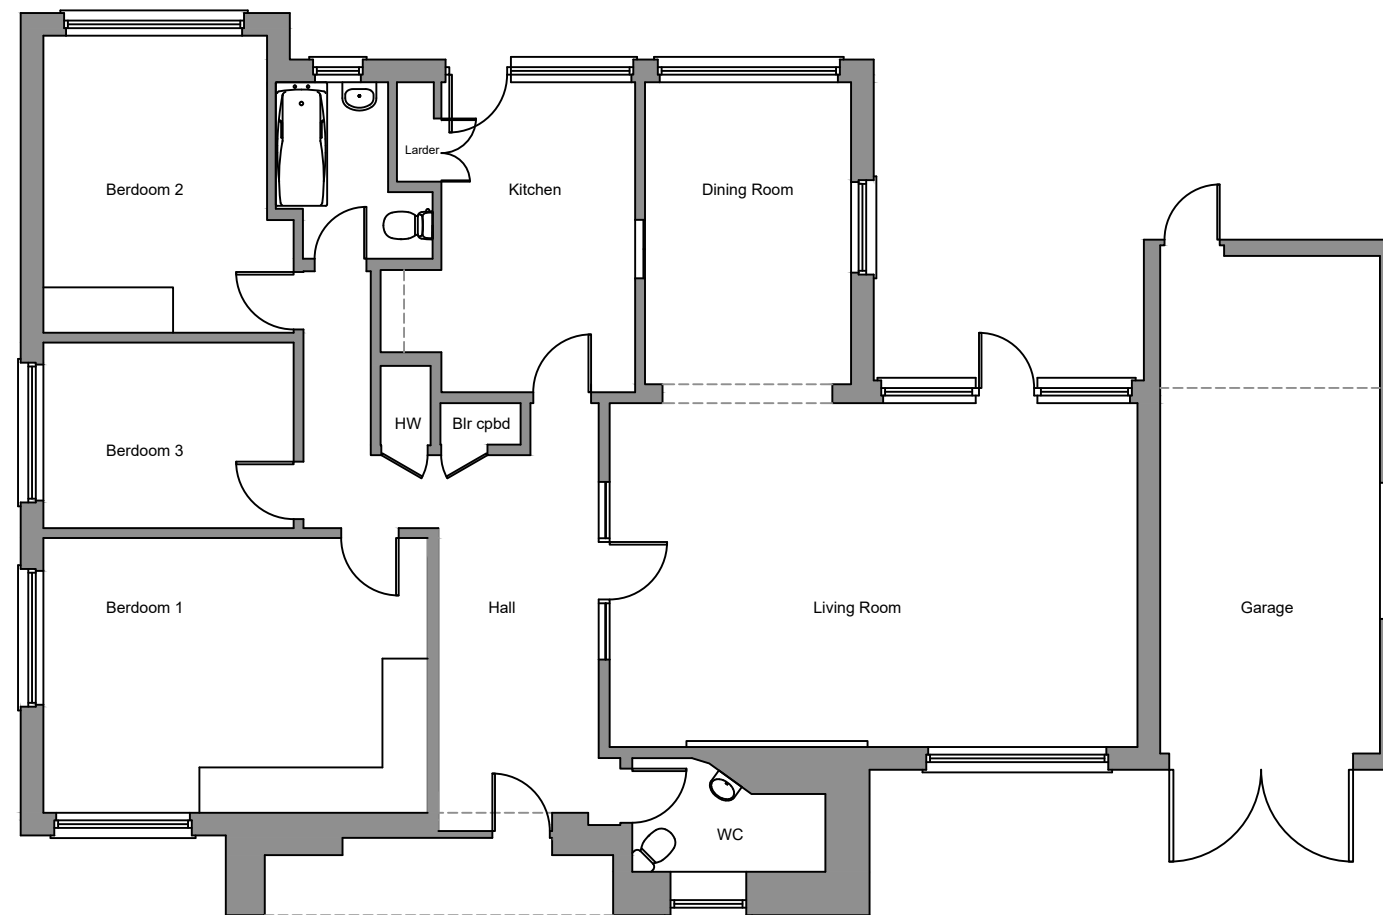

Ground floor

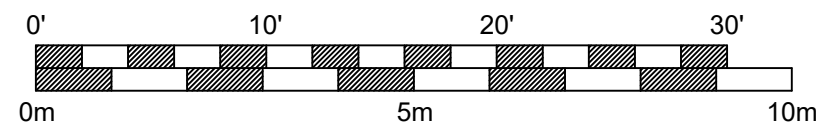

Drawings can be scaled for planning purposes only. Do not scale for any other purpose.
All dimensions to be checked on site and any discrepancies to be notified to the architect immediately

Charles Longley Design Ltd.		Property address: Woodcroft, Furze Lane, East Grinstead, RH19 2BQ	
Project: Proposed single-storey rear extension Drawing: Floor plan as existing	Scale: 1:100		Paper size: A3
	Date: June 2026		Drawing no. 0157-102