



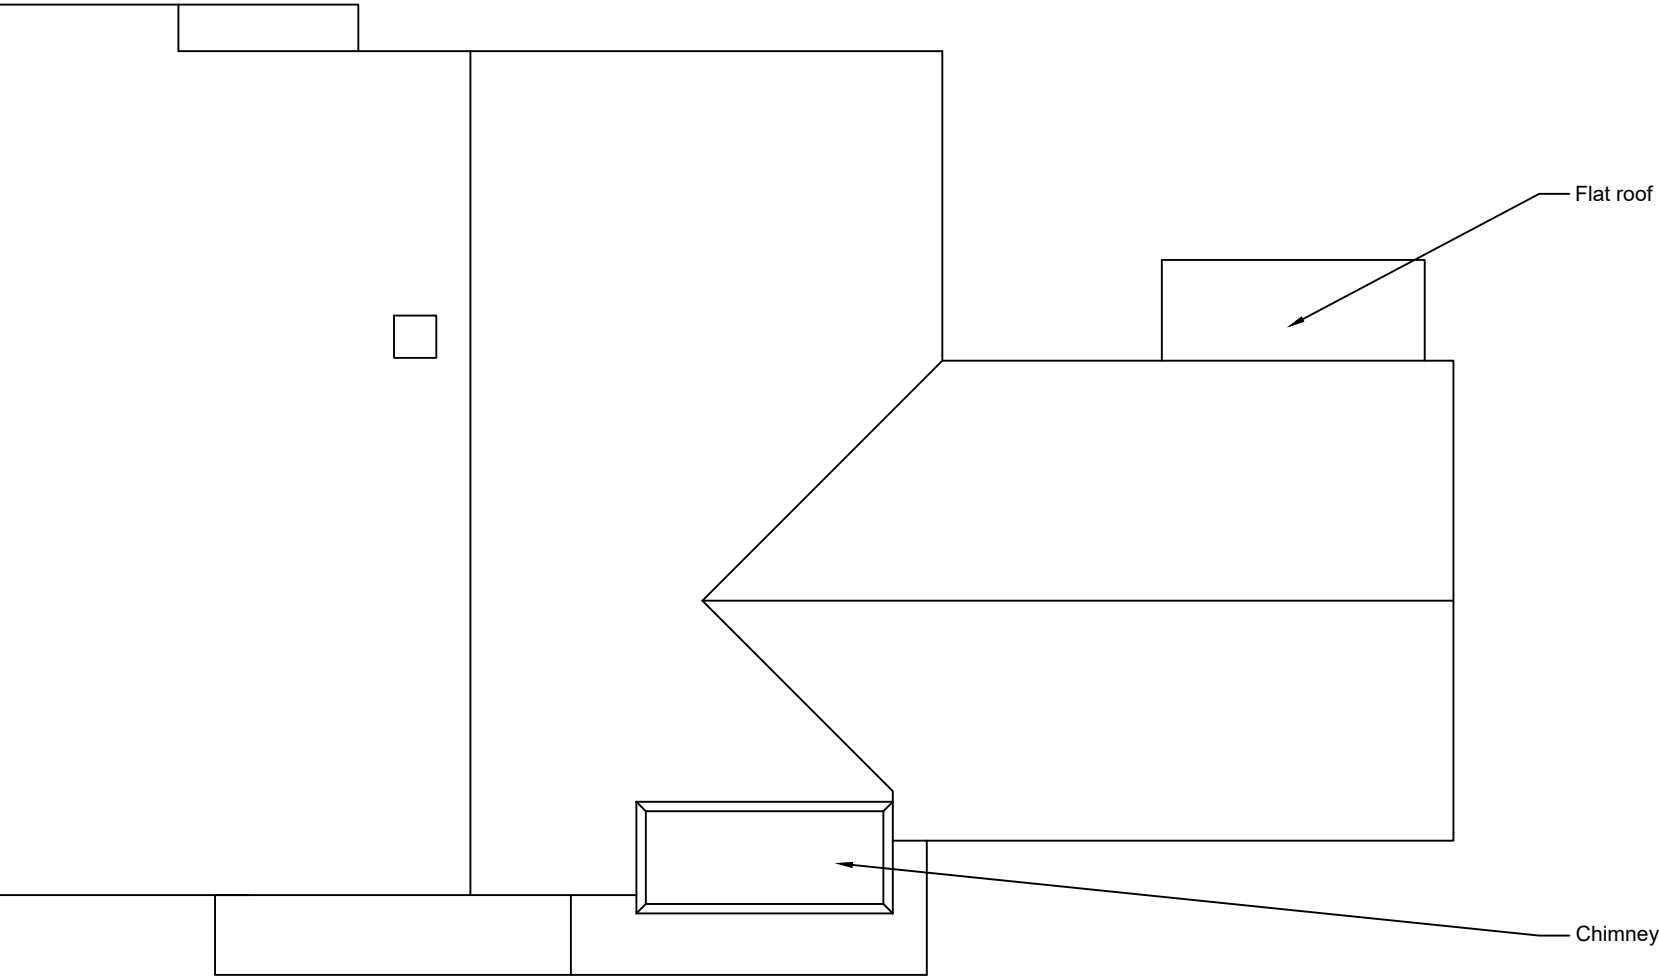

Roof

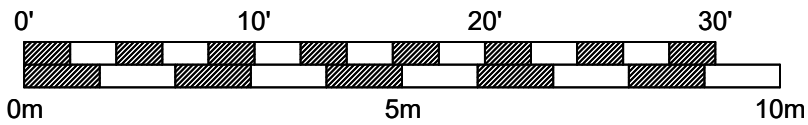

Drawings can be scaled for planning purposes only. Do not scale for any other purpose.
All dimensions to be checked on site and any discrepancies to be notified to the architect immediately

Charles Longley Design Ltd.	Property address: Woodcroft, Furze Lane, East Grinstead, RH19 2BQ	
	Scale: 1:100	Paper size: A3
	Date: June 2026	Drawing no. 0157-103
Project: Proposed single-storey rear extension		
Drawing: Roof plan as existing		