




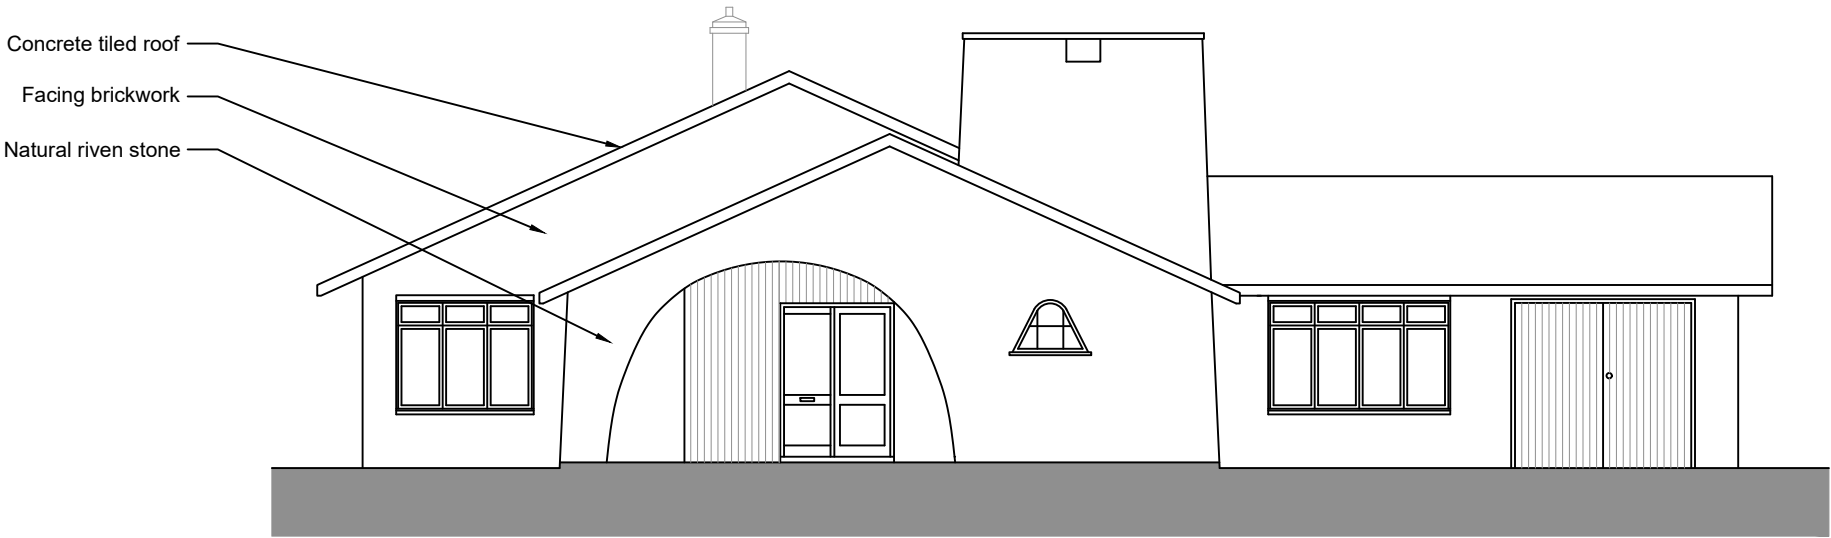

South elevation (front)

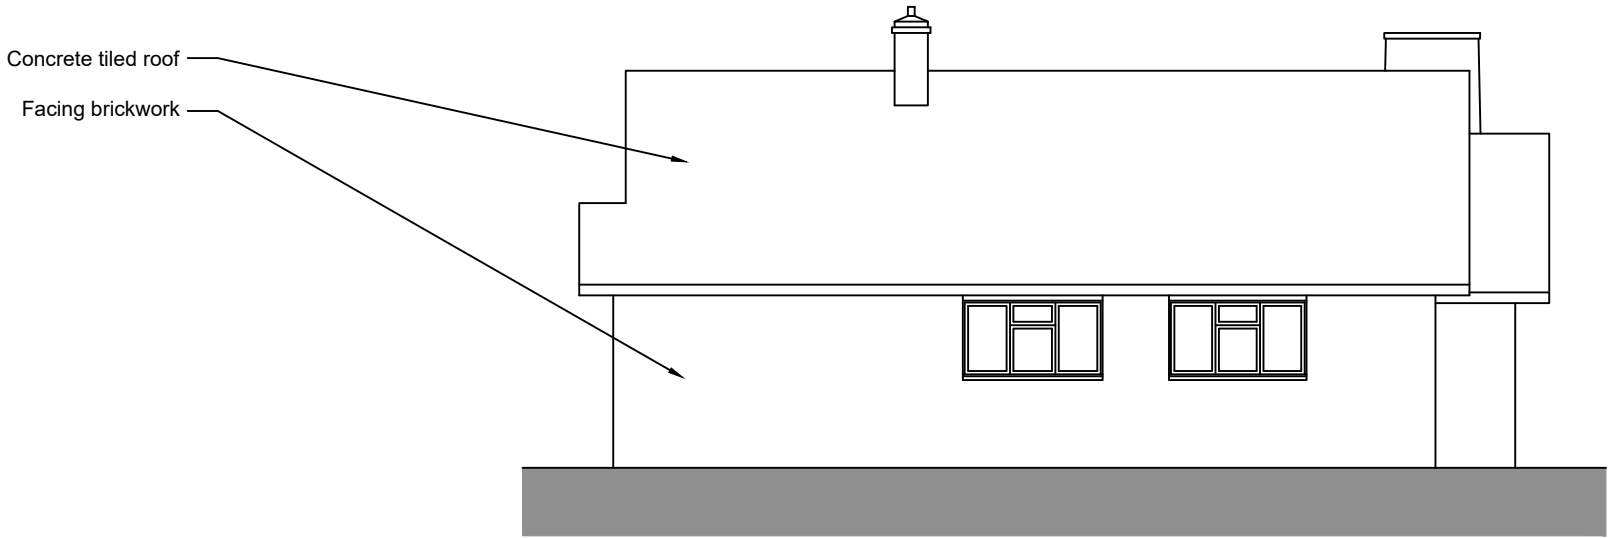

West elevation (side)

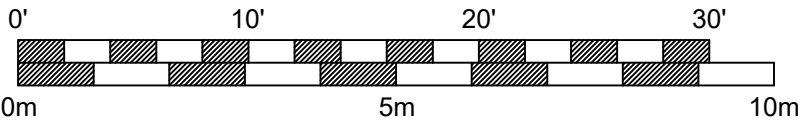

Drawings can be scaled for planning purposes only. Do not scale for any other purpose.
All dimensions to be checked on site and any discrepancies to be notified to the architect immediately

Charles Longley Design Ltd.		Property address: Woodcroft, Furze Lane, East Grinstead, RH19 2BQ	
Project: Proposed single-storey rear extension		Scale: 1:100	Paper size: A3
Drawing: Elevations as existing, South and West		Date: June 2026	Drawing no. 0157-104