
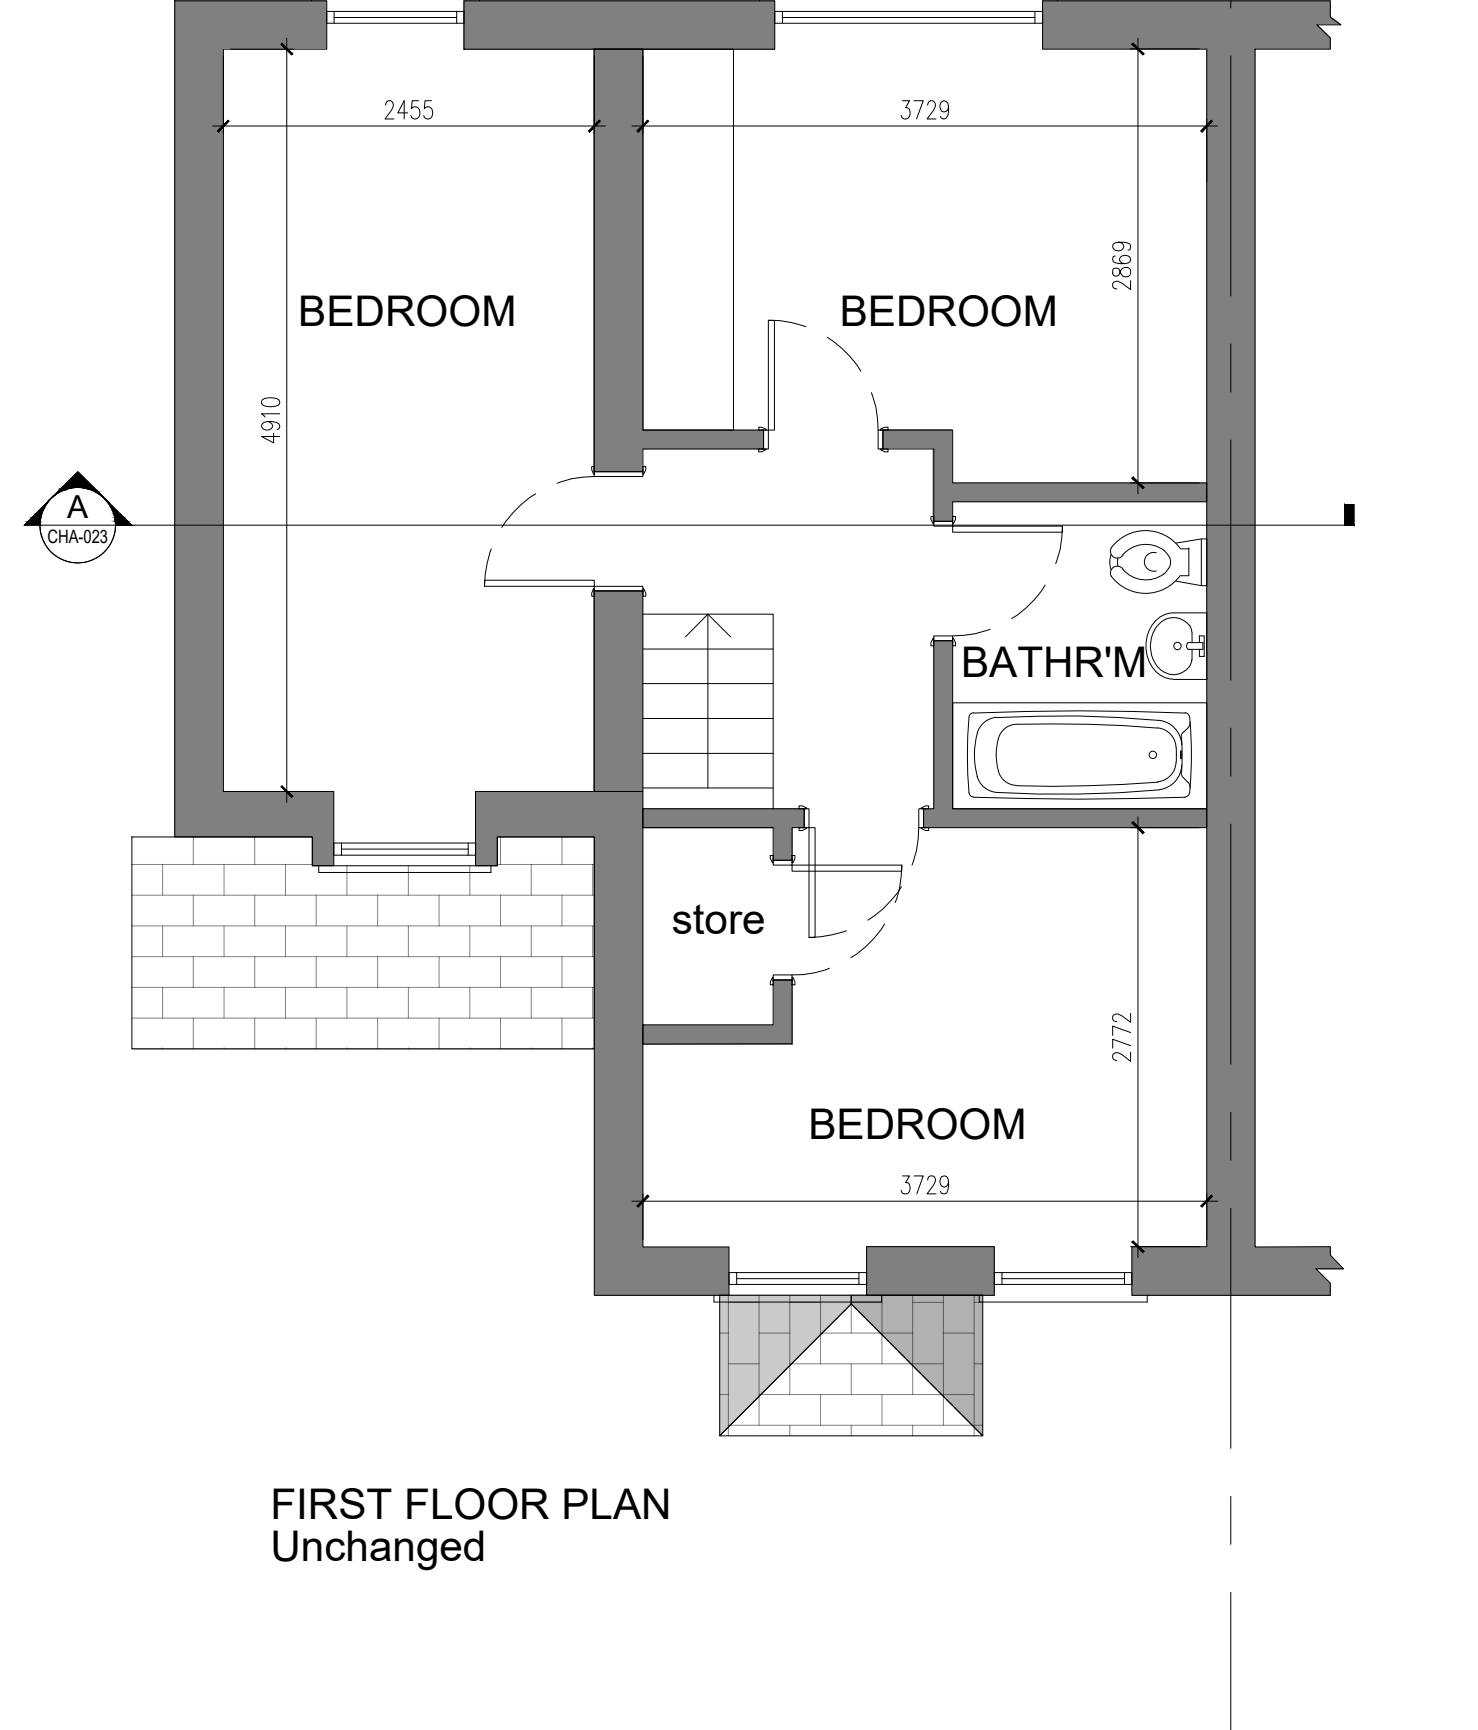


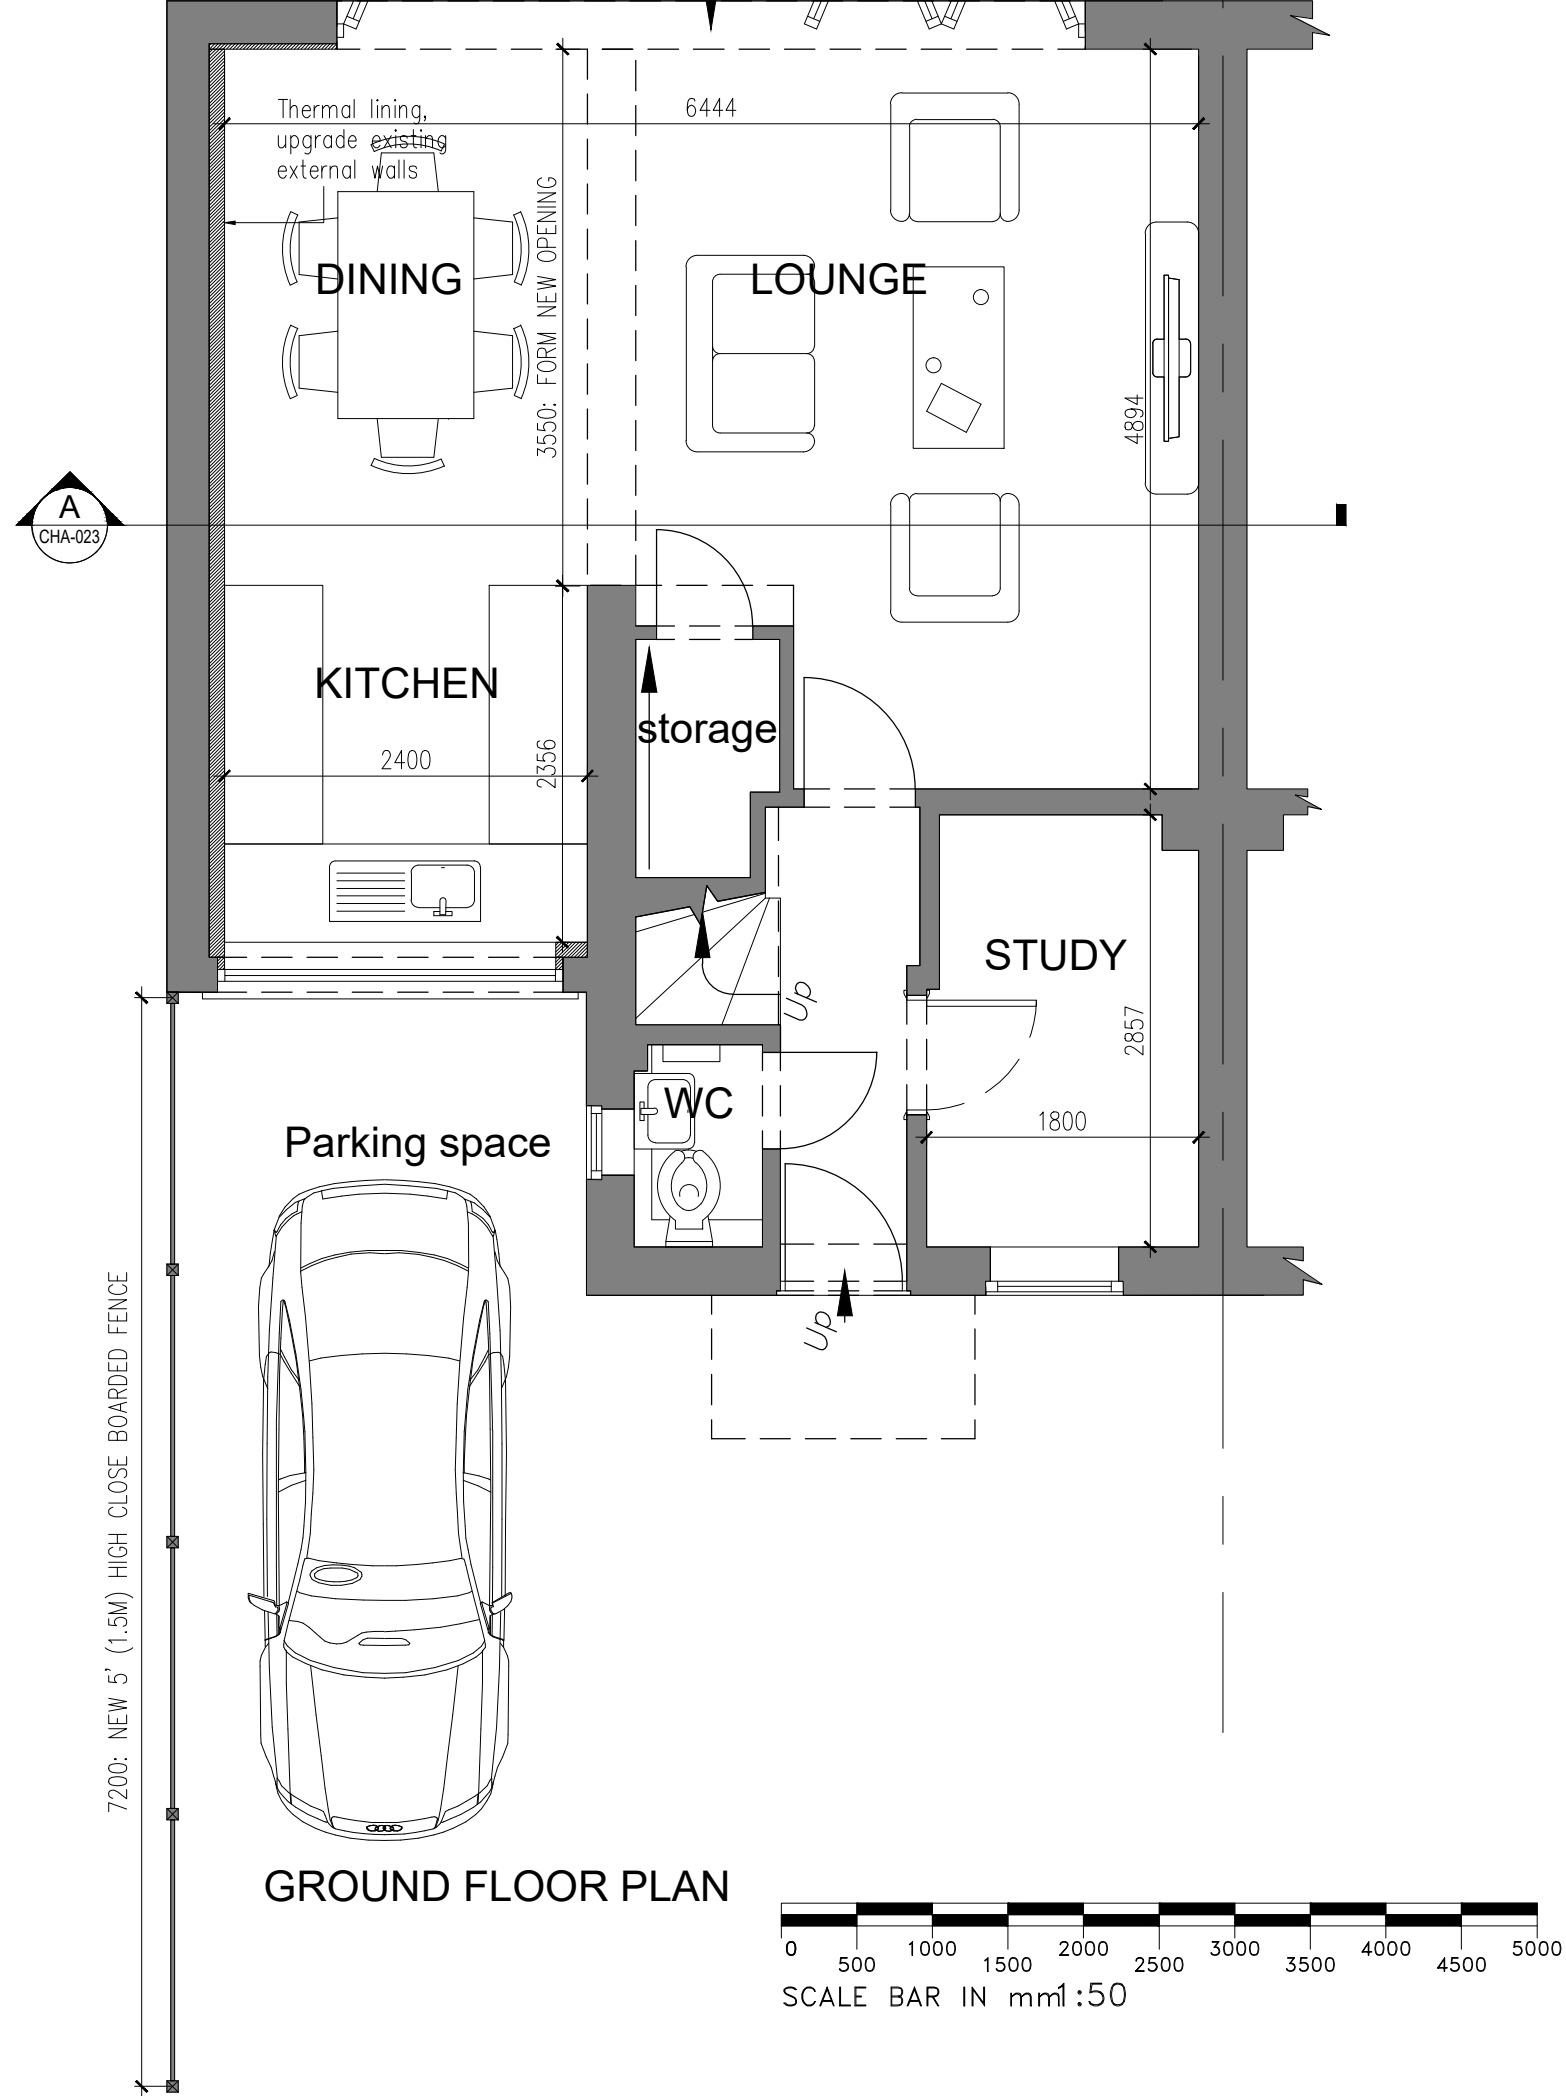

ADAM BARNETT CHARTERED ARCHITECT The Waves, Chick Hill, Pett Level, East Sussex, TN35 4EQ Office: 01424 814 345. Mobile: 07813 782 968 e-mail: abarnettarchitect@gmail.com	project 50 CHAPELFIELDS, CUCKFIELD RH17 5JR	date 10/05/26	scale 1:50@A3	drawn AB
	drawing PROPOSED GROUND & FIRST FLOOR PLANS	drwg. no CHA-022		rev. -