

DO NOT SCALE

SAFETY, HEALTH AND ENVIRONMENTAL
INFORMATION

In addition to the hazards/risks normally associated with the types of work detailed on this drawing, note the following:

CONSTRUCTION

MAINTENANCE/CLEANING

DECOMMISSIONING/DEMOLITION

It is assumed that all works will be carried out by a competent contractor working, where appropriate, to an approved method statement

GENERAL NOTES:

This drawing is copyright and owned by AtkinsRéalis and is for use on this site only unless contractually stated otherwise.


DO NOT SCALE this drawing (printed or electronic versions). Contractors must check all dimensions from site.

Discrepancies and/or ambiguities within this drawing, between it and the information given elsewhere, must be reports immediately to the architect for clarification before proceeding.

All works are to be carried out in accordance with the British Standards and Code of Practice unless specifically directed otherwise in the specification.

Responsibility for the reproduction of this drawing in paper form, or if issued in electronic format, lies with the recipient to check that all information has been replicated in full and is correct when compared to the original paper or electronic image. Graphical representations of equipment on this drawing have been coordinated, but are approximations only. Please refer to the specifications and/or details for actual sizes and/or specific contractor construction information.


North Elevation Extension 1 in
background

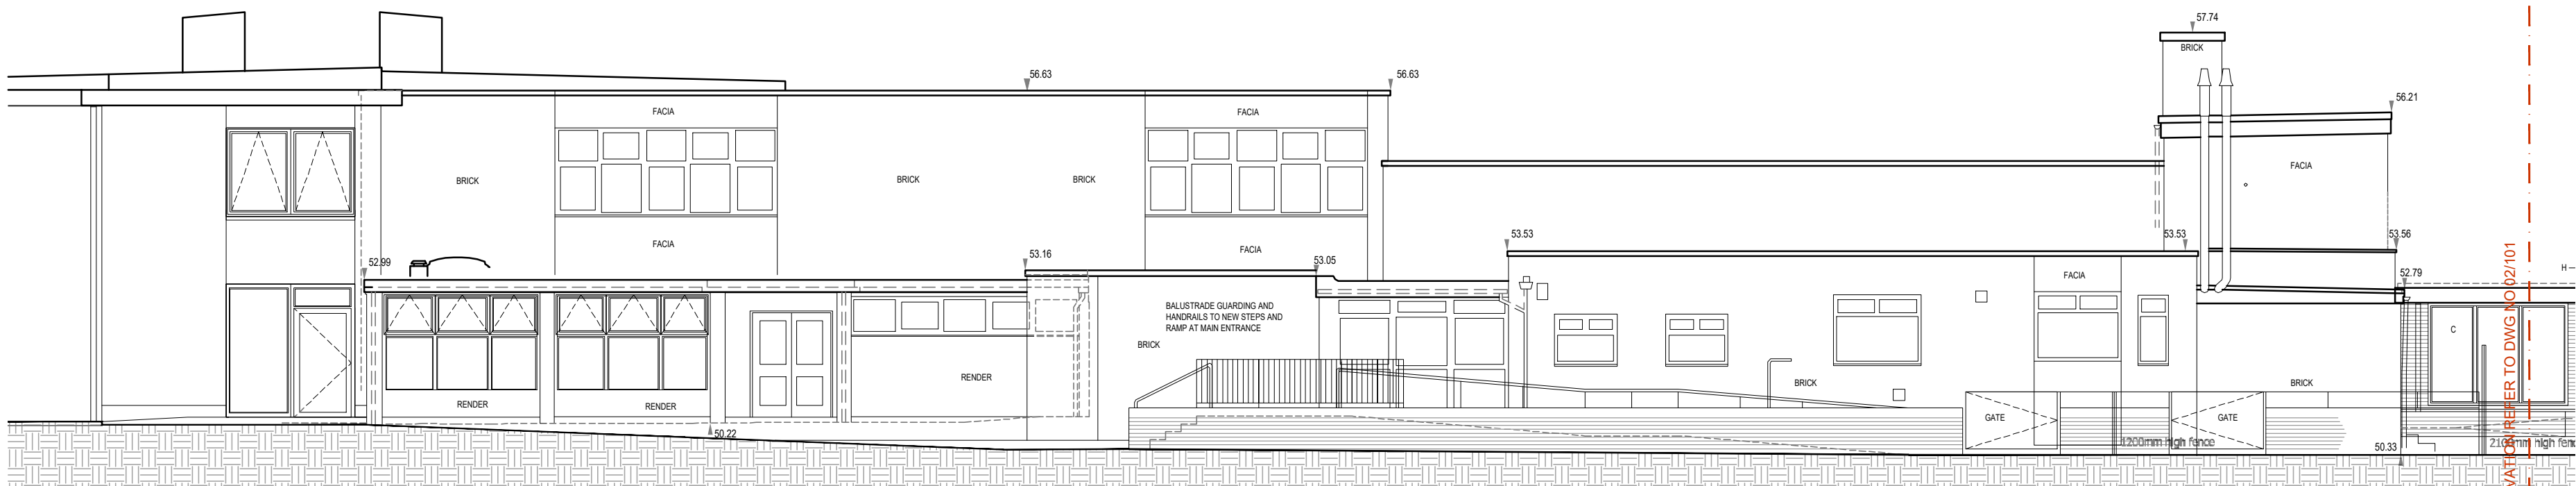


**EXISTING ELEVATION 1
NORTH ELEVATION FACING HARD PLAY AREA/ SCHOOL ENTRANCE**
SCALE 1:100



**EXISTING ELEVATION 1
NORTH ELEVATION FACING HARD PLAY AREA/ SCHOOL ENTRANCE**
SCALE 1:100

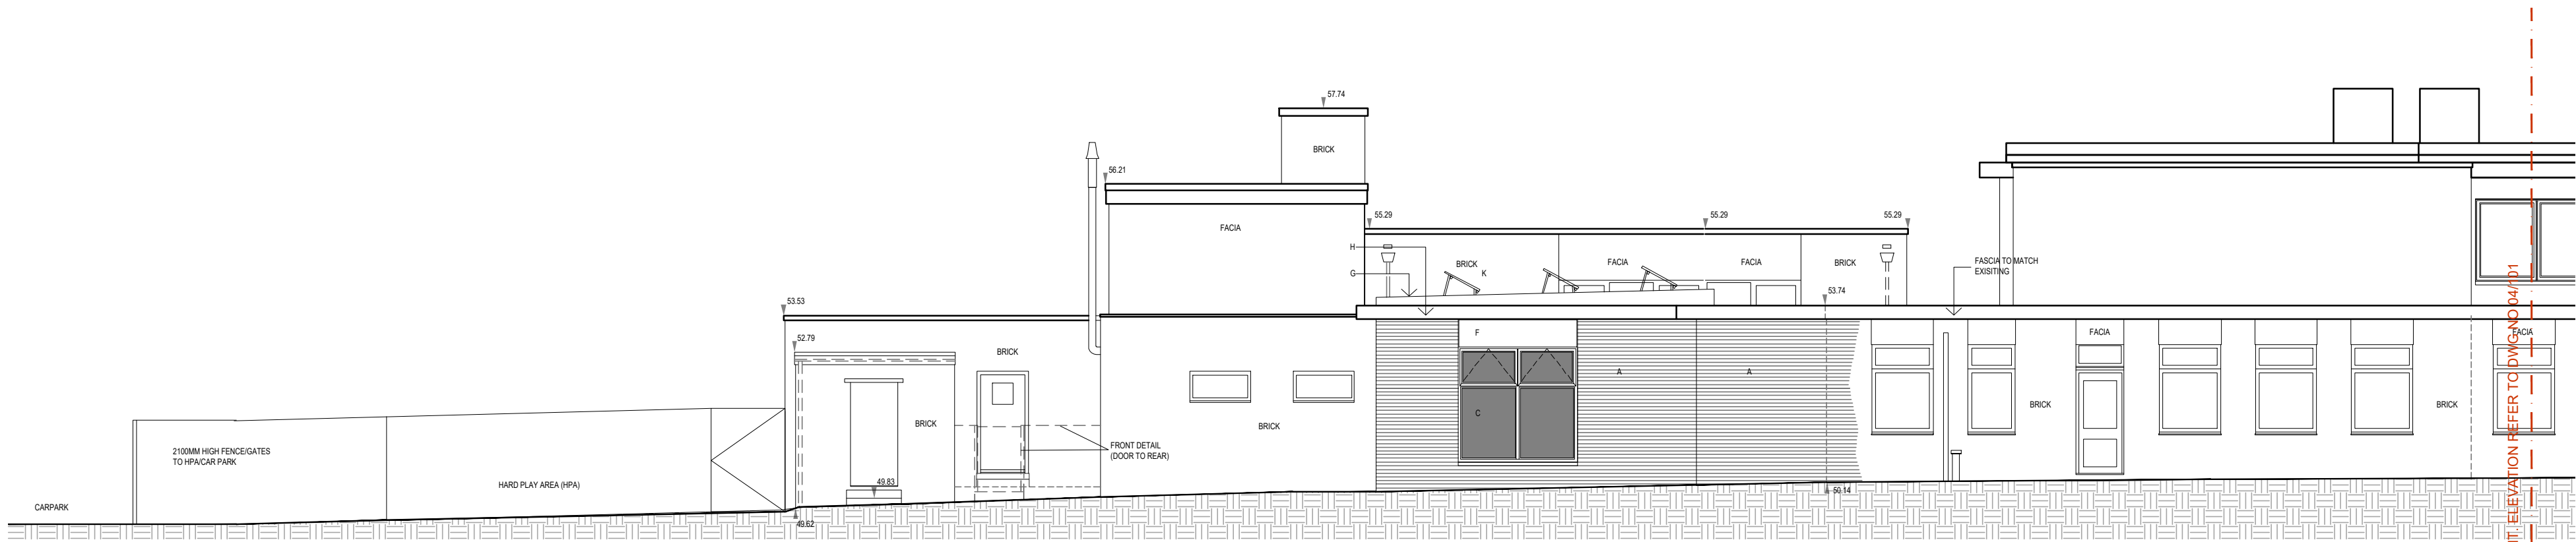


**EXISTING ELEVATION 2
WEST ELEVATION FACING DOWNLANDS COMMUNITY SCHOOL**
SCALE 1:100

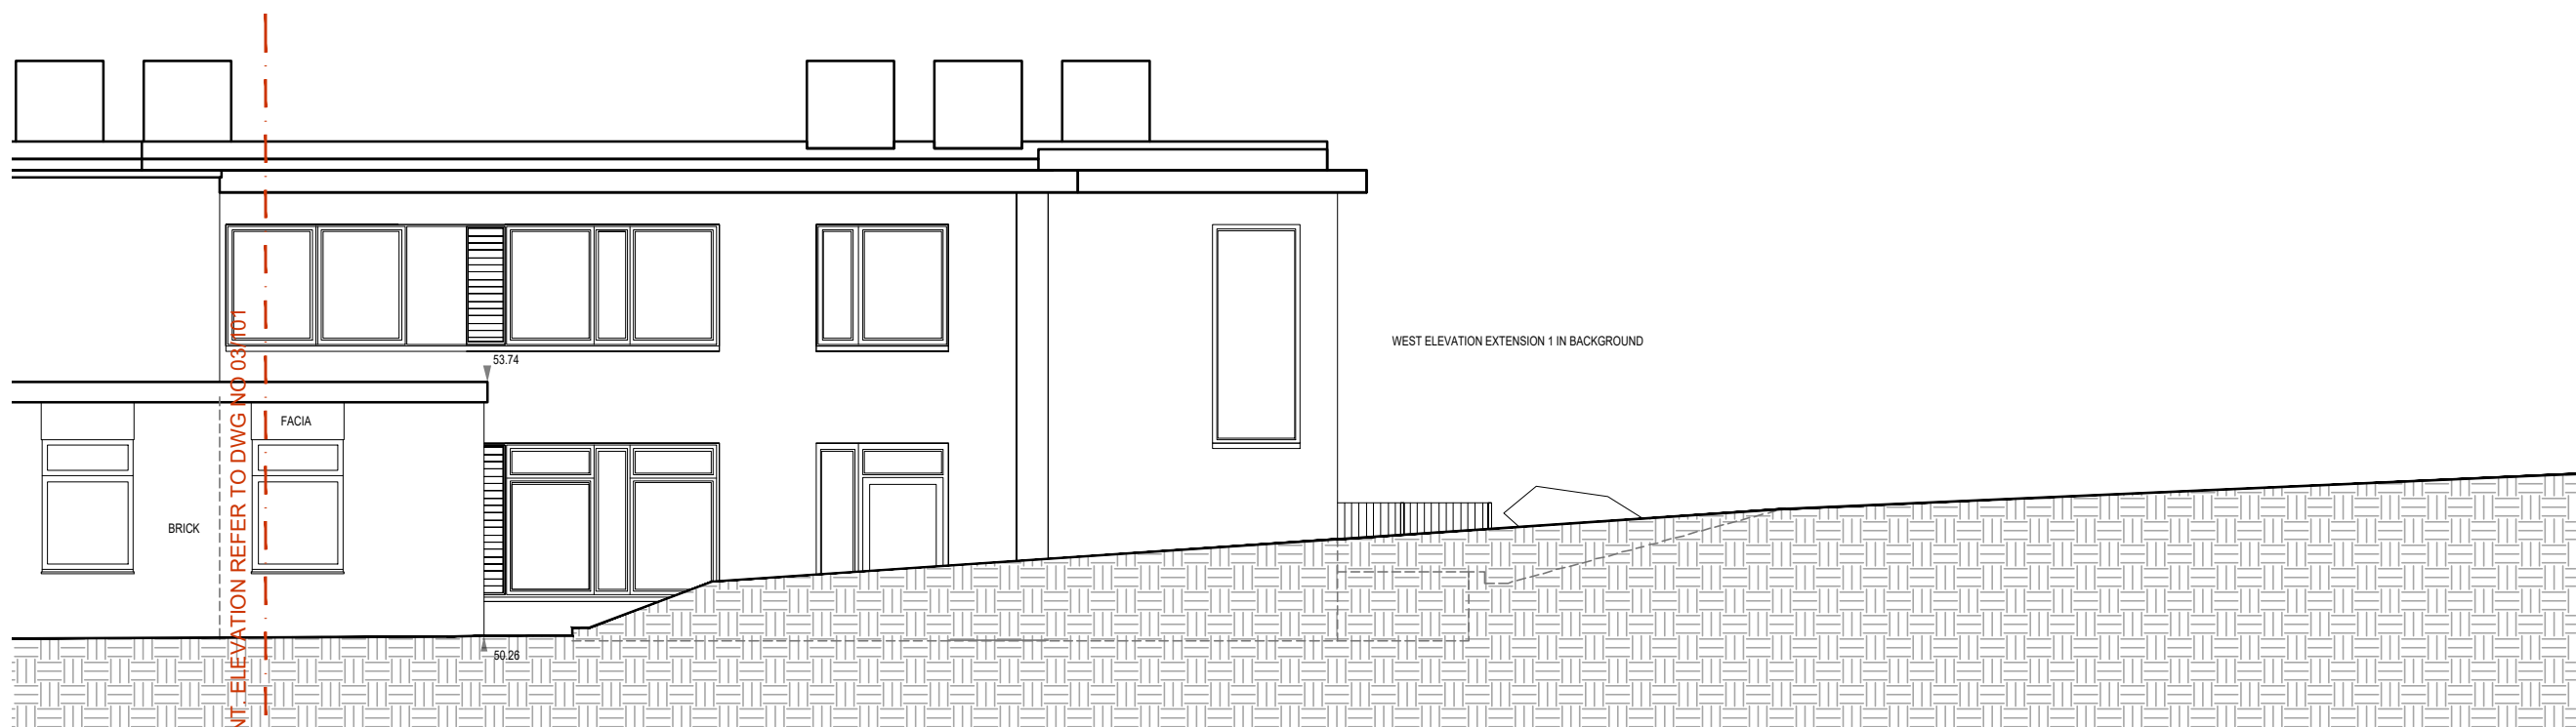

**EXISTING ELEVATION 2
WEST ELEVATION FACING DOWNLANDS COMMUNITY SCHOOL**
SCALE 1:100

KEY PLAN

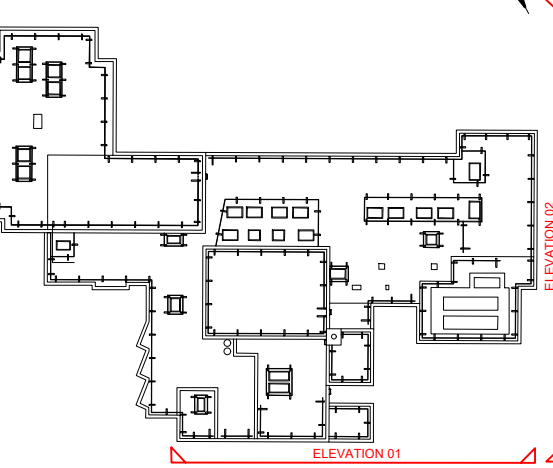

Rev	Date	Description	By	Chk'd	App'd
P1	30/04/26	FOR INFORMATION	BS	SP	OT

Drawing Status: **FOR INFORMATION** Submittal: **S1**

AtkinsRéalis THE HUB
500 PARK AVENUE
AZTEC WEST
BRISTOL, BS32 4RZ
Tel: +44 (0)145 466 2000
Fax: +44 (0)145 466 2000
www.atkinsrealis.com



Project Title: **WINDMILLS JUNIOR SCHOOL
GUARDRAIL INSTALLATION WORKS**

Drawing Title: **WINDMILLS JUNIOR SCHOOL
EXISTING
NORTH & WEST ELEVATION**

Scale	Designed	Drawn	Checked	Authorised
AS MARKED	OT	BS	SP	OT

Original Size	Date	Date	Date	Date
A1	30/04/2026	30/04/2026	30/04/2026	30/04/2026

Drawing Number	Revision
100119575-ATR-XX-00-DR-AR-000101	P1

