



0 10 100
Millimetres

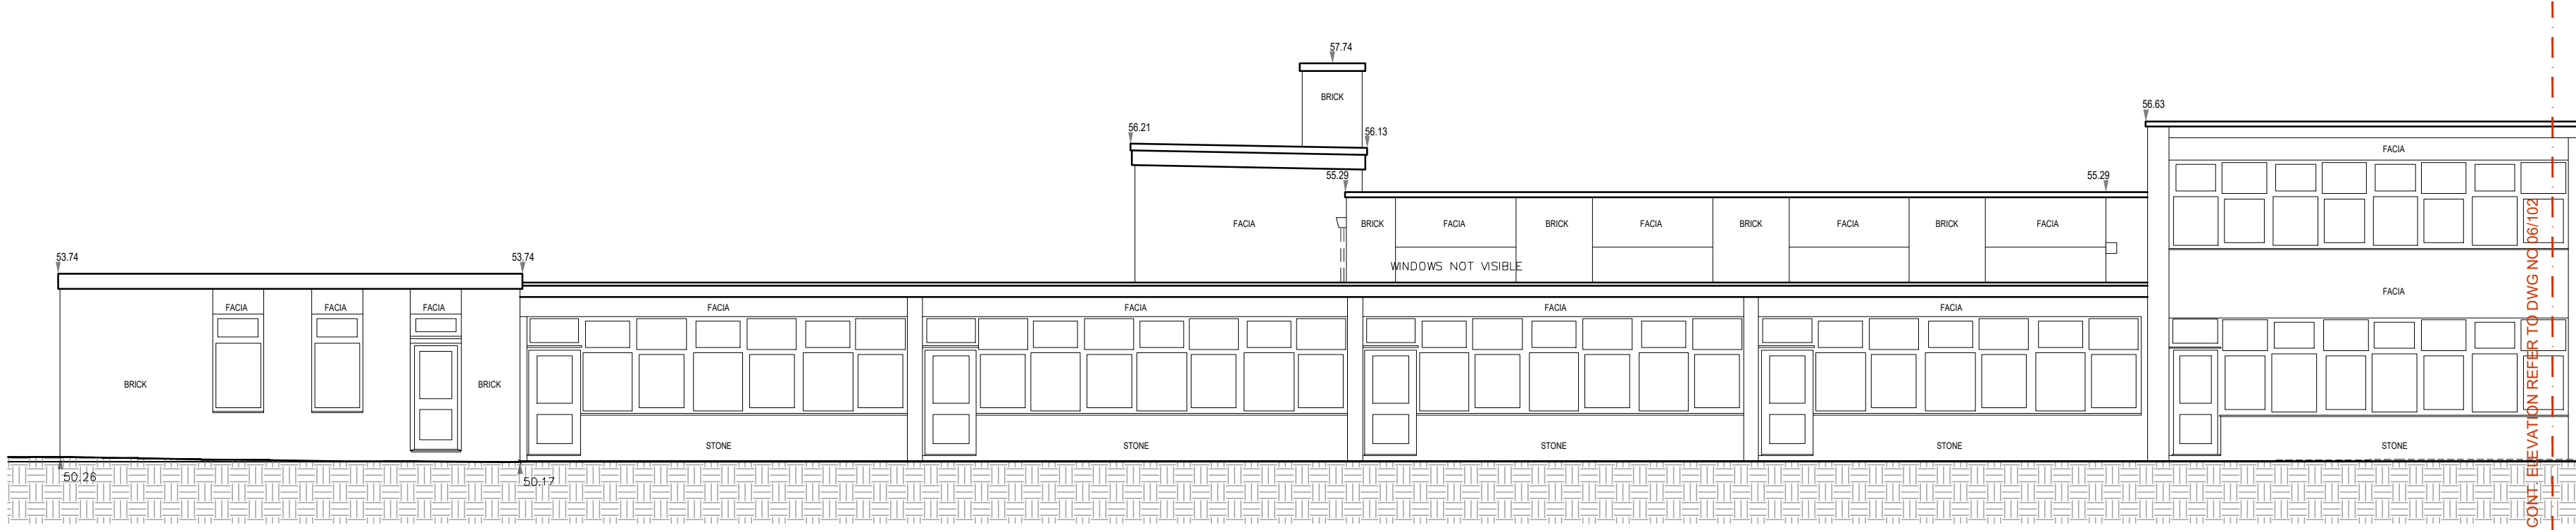

5
A/100
EXISTING ELEVATION 3
SOUTH ELEVATION FACING PLAYING FIELDS
SCALE 1:100

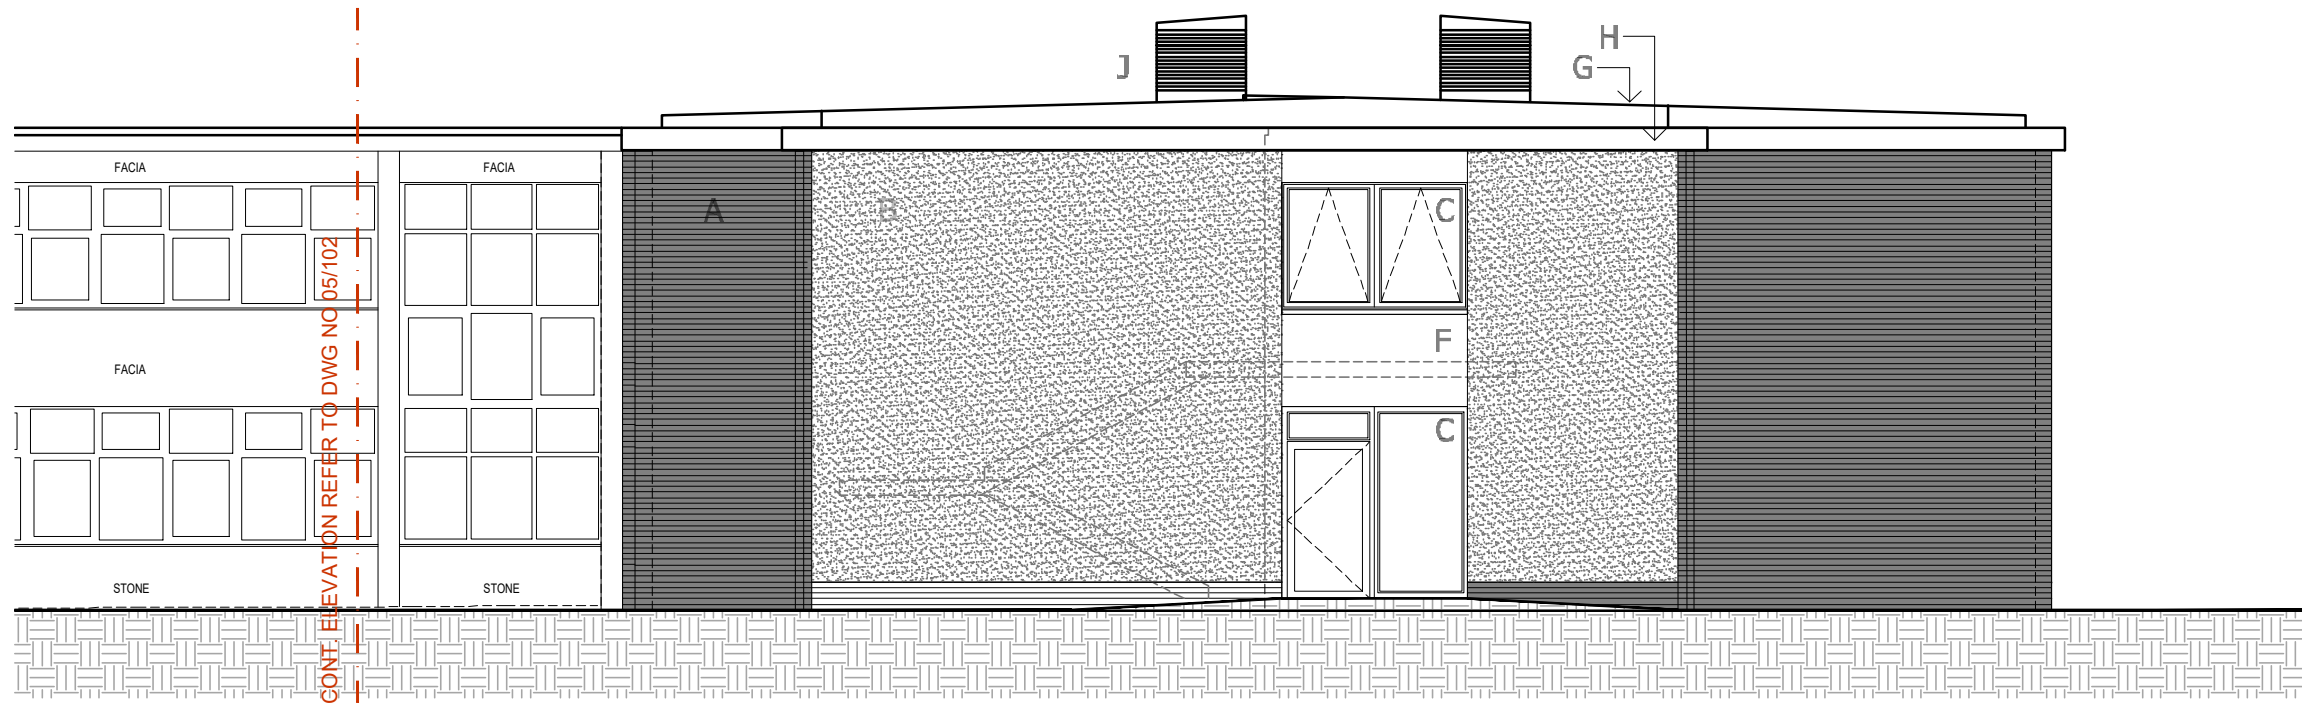


6
A/100
EXISTING ELEVATION 3
SOUTH ELEVATION FACING PLAYING FIELDS
SCALE 1:100



7
A/100
EXISTING ELEVATION 4
NORTH ELEVATION FACING HARD PLAY AREA/SCHOOL ENTRANCE
SCALE 1:100



8
A/100
EXISTING ELEVATION 4
NORTH ELEVATION FACING HARD PLAY AREA/SCHOOL ENTRANCE
SCALE 1:100

 

DO NOT SCALE

SAFETY, HEALTH AND ENVIRONMENTAL INFORMATION

In addition to the hazards/risks normally associated with the types of work detailed on this drawing, note the following:

CONSTRUCTION

MAINTENANCE/CLEANING

DECOMMISSIONING/DEMOLITION

It is assumed that all works will be carried out by a competent contractor working, where appropriate, to an approved method statement

GENERAL NOTES:


This drawing is copyright and owned by AtkinsRéalis and is for use on this site only unless contractually stated otherwise.

DO NOT SCALE this drawing (printed or electronic versions). Contractors must check all dimensions from site.

Discrepancies and/or ambiguities within this drawing, between it and the information given elsewhere, must be reports immediately to the architect for clarification before proceeding.

All works are to be carried out in accordance with the British Standards and Code of Practice unless specifically directed otherwise in the specification.

Responsibility for the reproduction of this drawing in paper form, or if issued in electronic format, lies with the recipient to check that all information has been replicated in full and is correct when compared to the original paper or electronic image. Graphical representations of equipment on this drawing have been coordinated, but are approximations only. Please refer to the specifications and/or details for actual sizes and/or specific contractor construction information.

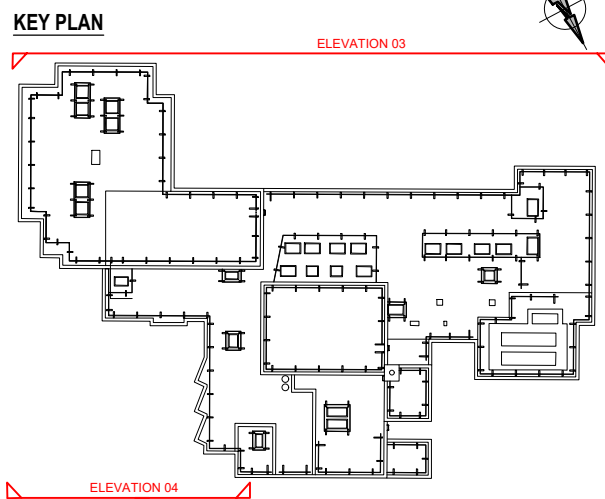

P1	30/04/26	FOR INFORMATION	BS	SP	OT
Rev	Date	Description	By	Chk'd	App'd
Drawing Status			Subsidiary		
FOR INFORMATION			S1		
AtkinsRéalis			THE HUB 500 PARK AVENUE AZTEC WEST BRISTOL, BS32 4RZ Tel: +44 (0)145 466 2000 Fax: +44 (0)145 466 2000 www.atkinsrealis.com		
Copyright © AtkinsRéalis (2025)			Client		



Project Title					
WINDMILLS JUNIOR SCHOOL GUARDRAIL INSTALLATION WORKS					
Drawing Title					
WINDMILLS JUNIOR SCHOOL EXISTING NORTH & SOUTH ELEVATION					
Scale	AS MARKED	Designed	OT	Drawn	BS
Original Date	A1	Date	30/04/2026	Date	30/04/2026
Drawing Number	100119575-ATR-XX-00-DR-AR-000102	Date	30/04/2026	Date	30/04/2026
Revision					P1