



0 10 100
Millimetres


North Elevation Extension 1 in
background

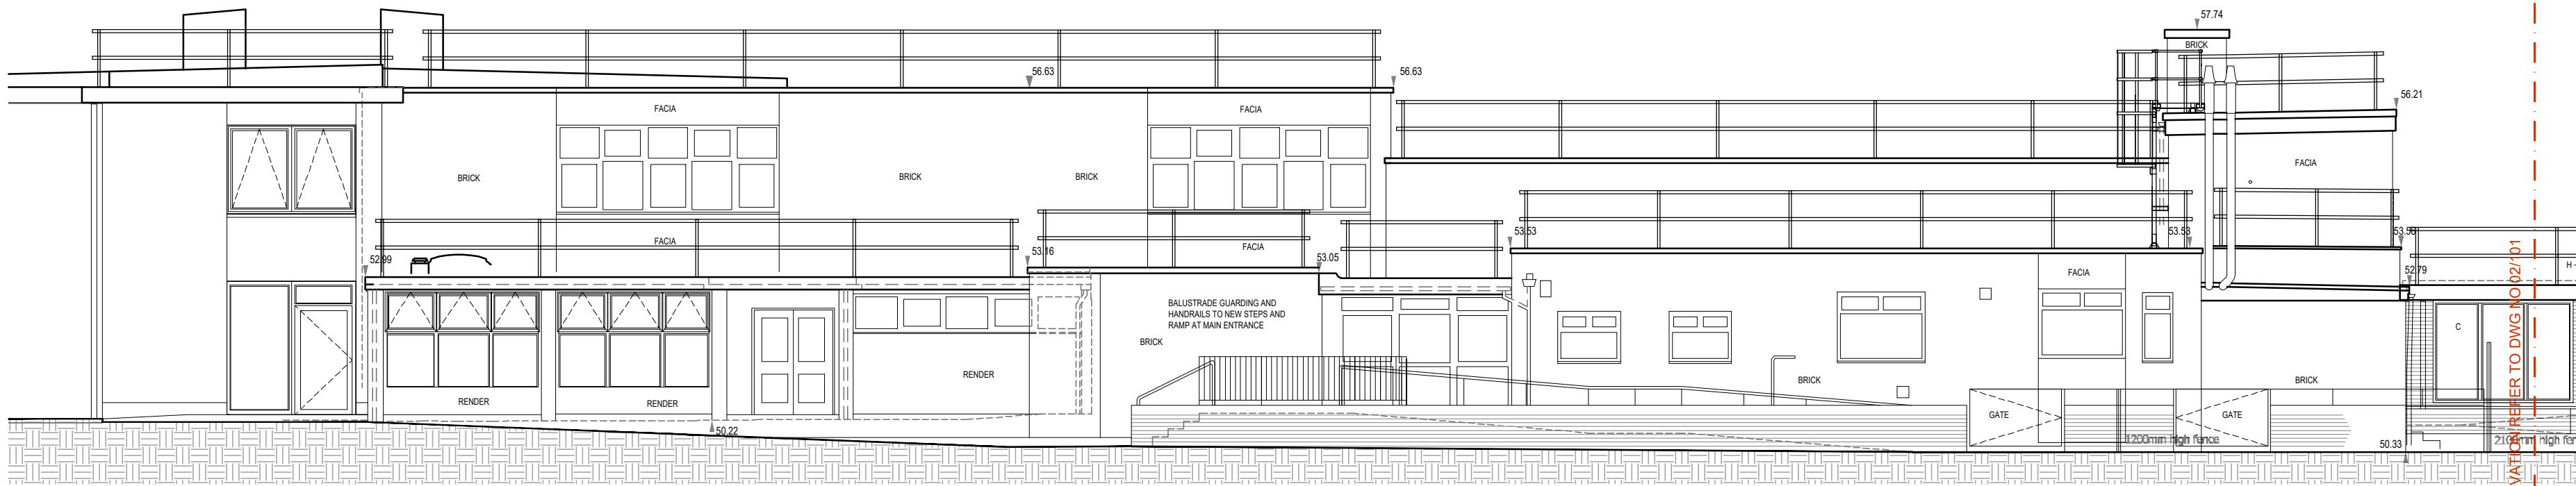


1
A/100
PROPOSED ELEVATION 1
NORTH ELEVATION FACING HARD PLAY AREA/ SCHOOL ENTRANCE
SCALE 1:100

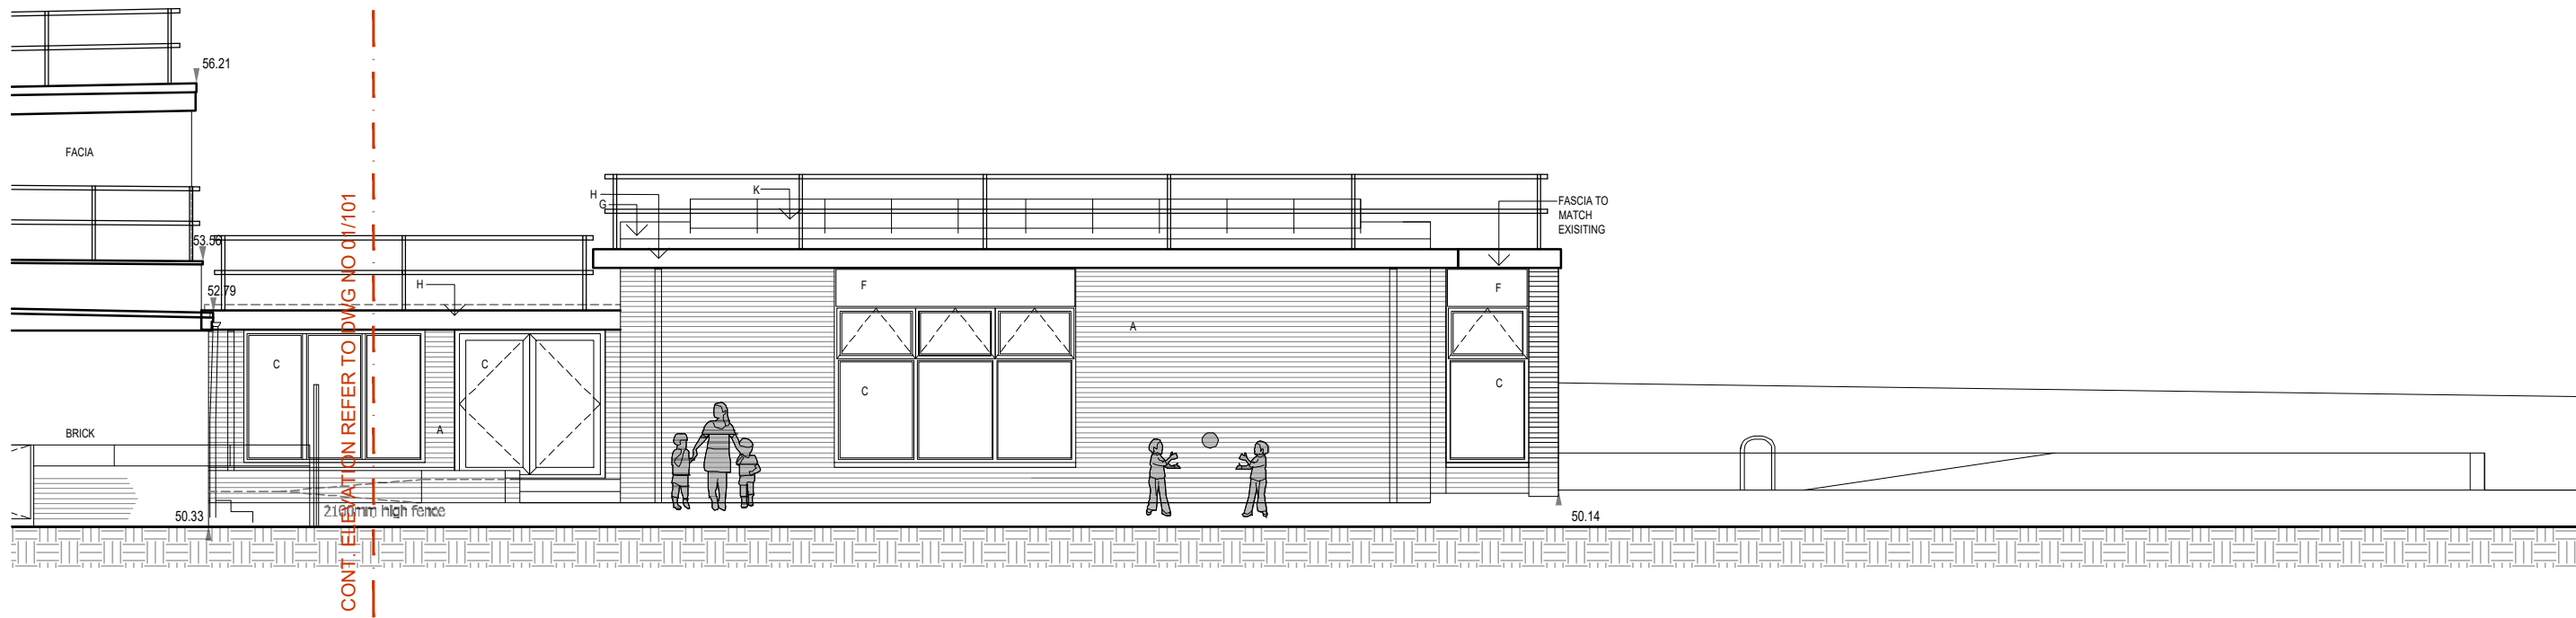


2
A/100
PROPOSED ELEVATION 1
NORTH ELEVATION FACING HARD PLAY AREA/ SCHOOL ENTRANCE
SCALE 1:100

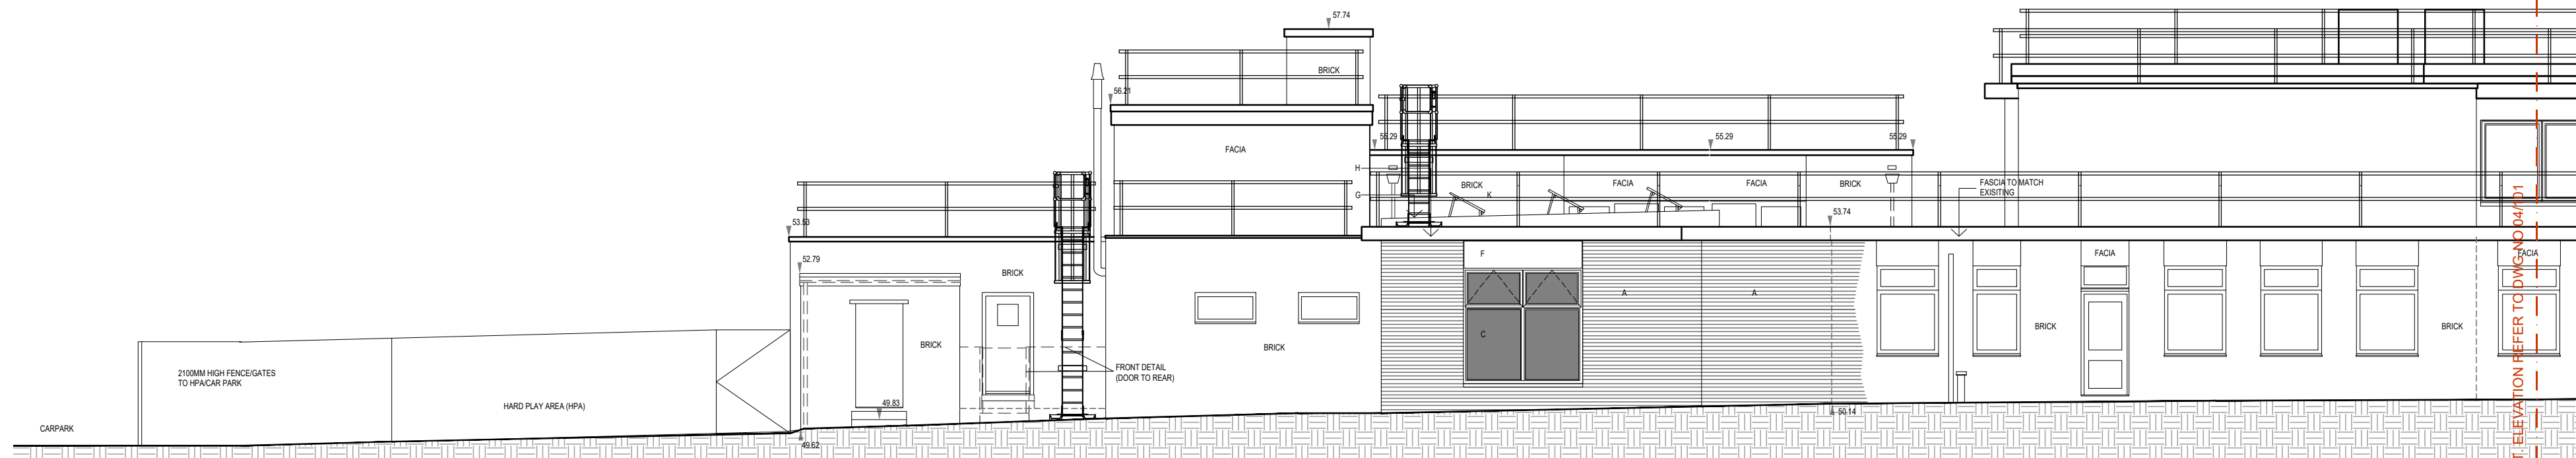

3
A/100
PROPOSED ELEVATION 2
WEST ELEVATION FACING DOWNLANDS COMMUNITY SCHOOL
SCALE 1:100

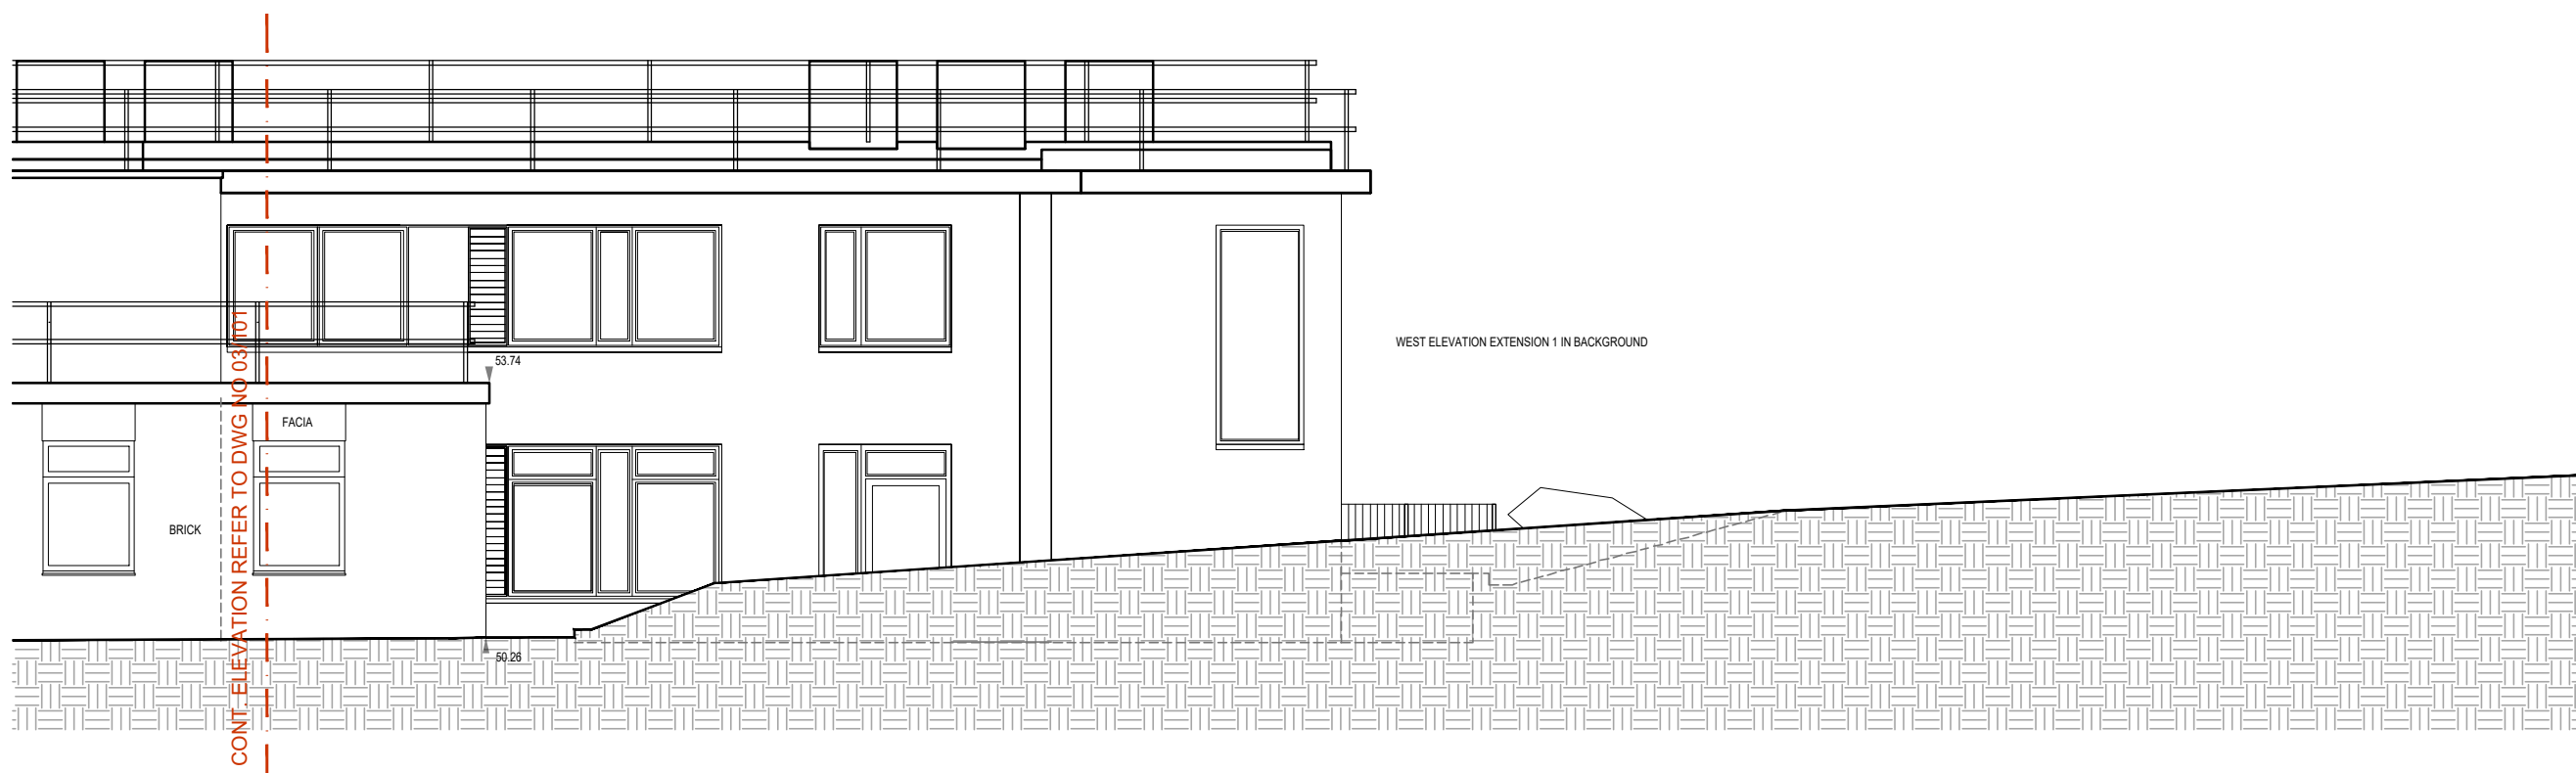

4
A/100
PROPOSED ELEVATION 2
WEST ELEVATION FACING DOWNLANDS COMMUNITY SCHOOL
SCALE 1:100

 

DO NOT SCALE

SAFETY, HEALTH AND ENVIRONMENTAL INFORMATION

In addition to the hazards/risks normally associated with the types of work detailed on this drawing, note the following:

CONSTRUCTION

MAINTENANCE/CLEANING

DECOMMISSIONING/DEMOLITION

It is assumed that all works will be carried out by a competent contractor working, where appropriate, to an approved method statement

GENERAL NOTES:

This drawing is copyright and owned by AtkinsRéalis and is for use on this site only unless contractually stated otherwise.


DO NOT SCALE this drawing (printed or electronic versions). Contractors must check all dimensions from site.

Discrepancies and/or ambiguities within this drawing, between it and the information given elsewhere, must be reports immediately to the architect for clarification before proceeding.

All works are to be carried out in accordance with the British Standards and Code of Practice unless specifically directed otherwise in the specification.

Responsibility for the reproduction of this drawing in paper form, or if issued in electronic format, lies with the recipient to check that all information has been replicated in full and is correct when compared to the original paper or electronic image. Graphical representations of equipment on this drawing have been coordinated, but are approximations only. Please refer to the specifications and/or details for actual sizes and/or specific contractor construction information.

KEY PLAN

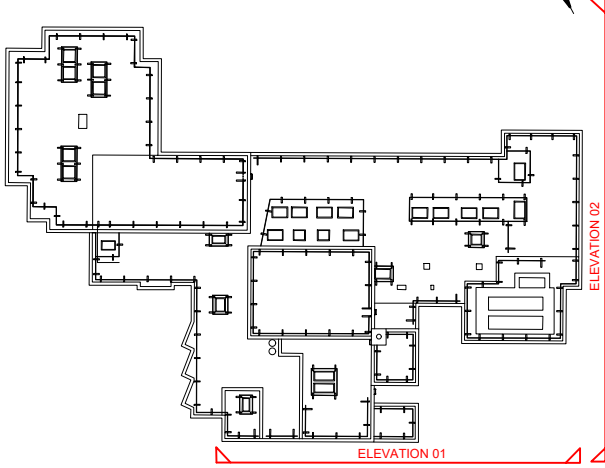

P1	30/04/26	FOR INFORMATION	BS	SP	OT
Rev.	Date	Description	By	Chkd	Appr
Drawing Status			Subsidiary		
FOR INFORMATION			S1		
			THE HUB 500 PARK AVENUE AZTEC WEST BRISTOL, BS32 4RZ Tel: +44 (0)145 466 2000 Fax: +44 (0)145 466 2000 www.atkinsrealis.com		
Copyright © AtkinsRéalis (2025)					
Client					
 west sussex county council					
Project Title					
WINDMILLS JUNIOR SCHOOL GUARDRAIL INSTALLATION WORKS					
Drawing Title					
WINDMILLS JUNIOR SCHOOL PROPOSED NORTH & WEST ELEVATION					
Scale	Designed	Drawn	Checked	Authorised	
AS MARKED	OT	AV	SP	OT	
Original Size	Date	Date	Date	Date	
A1	30/04/2026	30/04/2026	30/04/2026	30/04/2026	
Drawing Number	Revision				
001119575-ATR-XX-00-DR-AR-000103					P1