


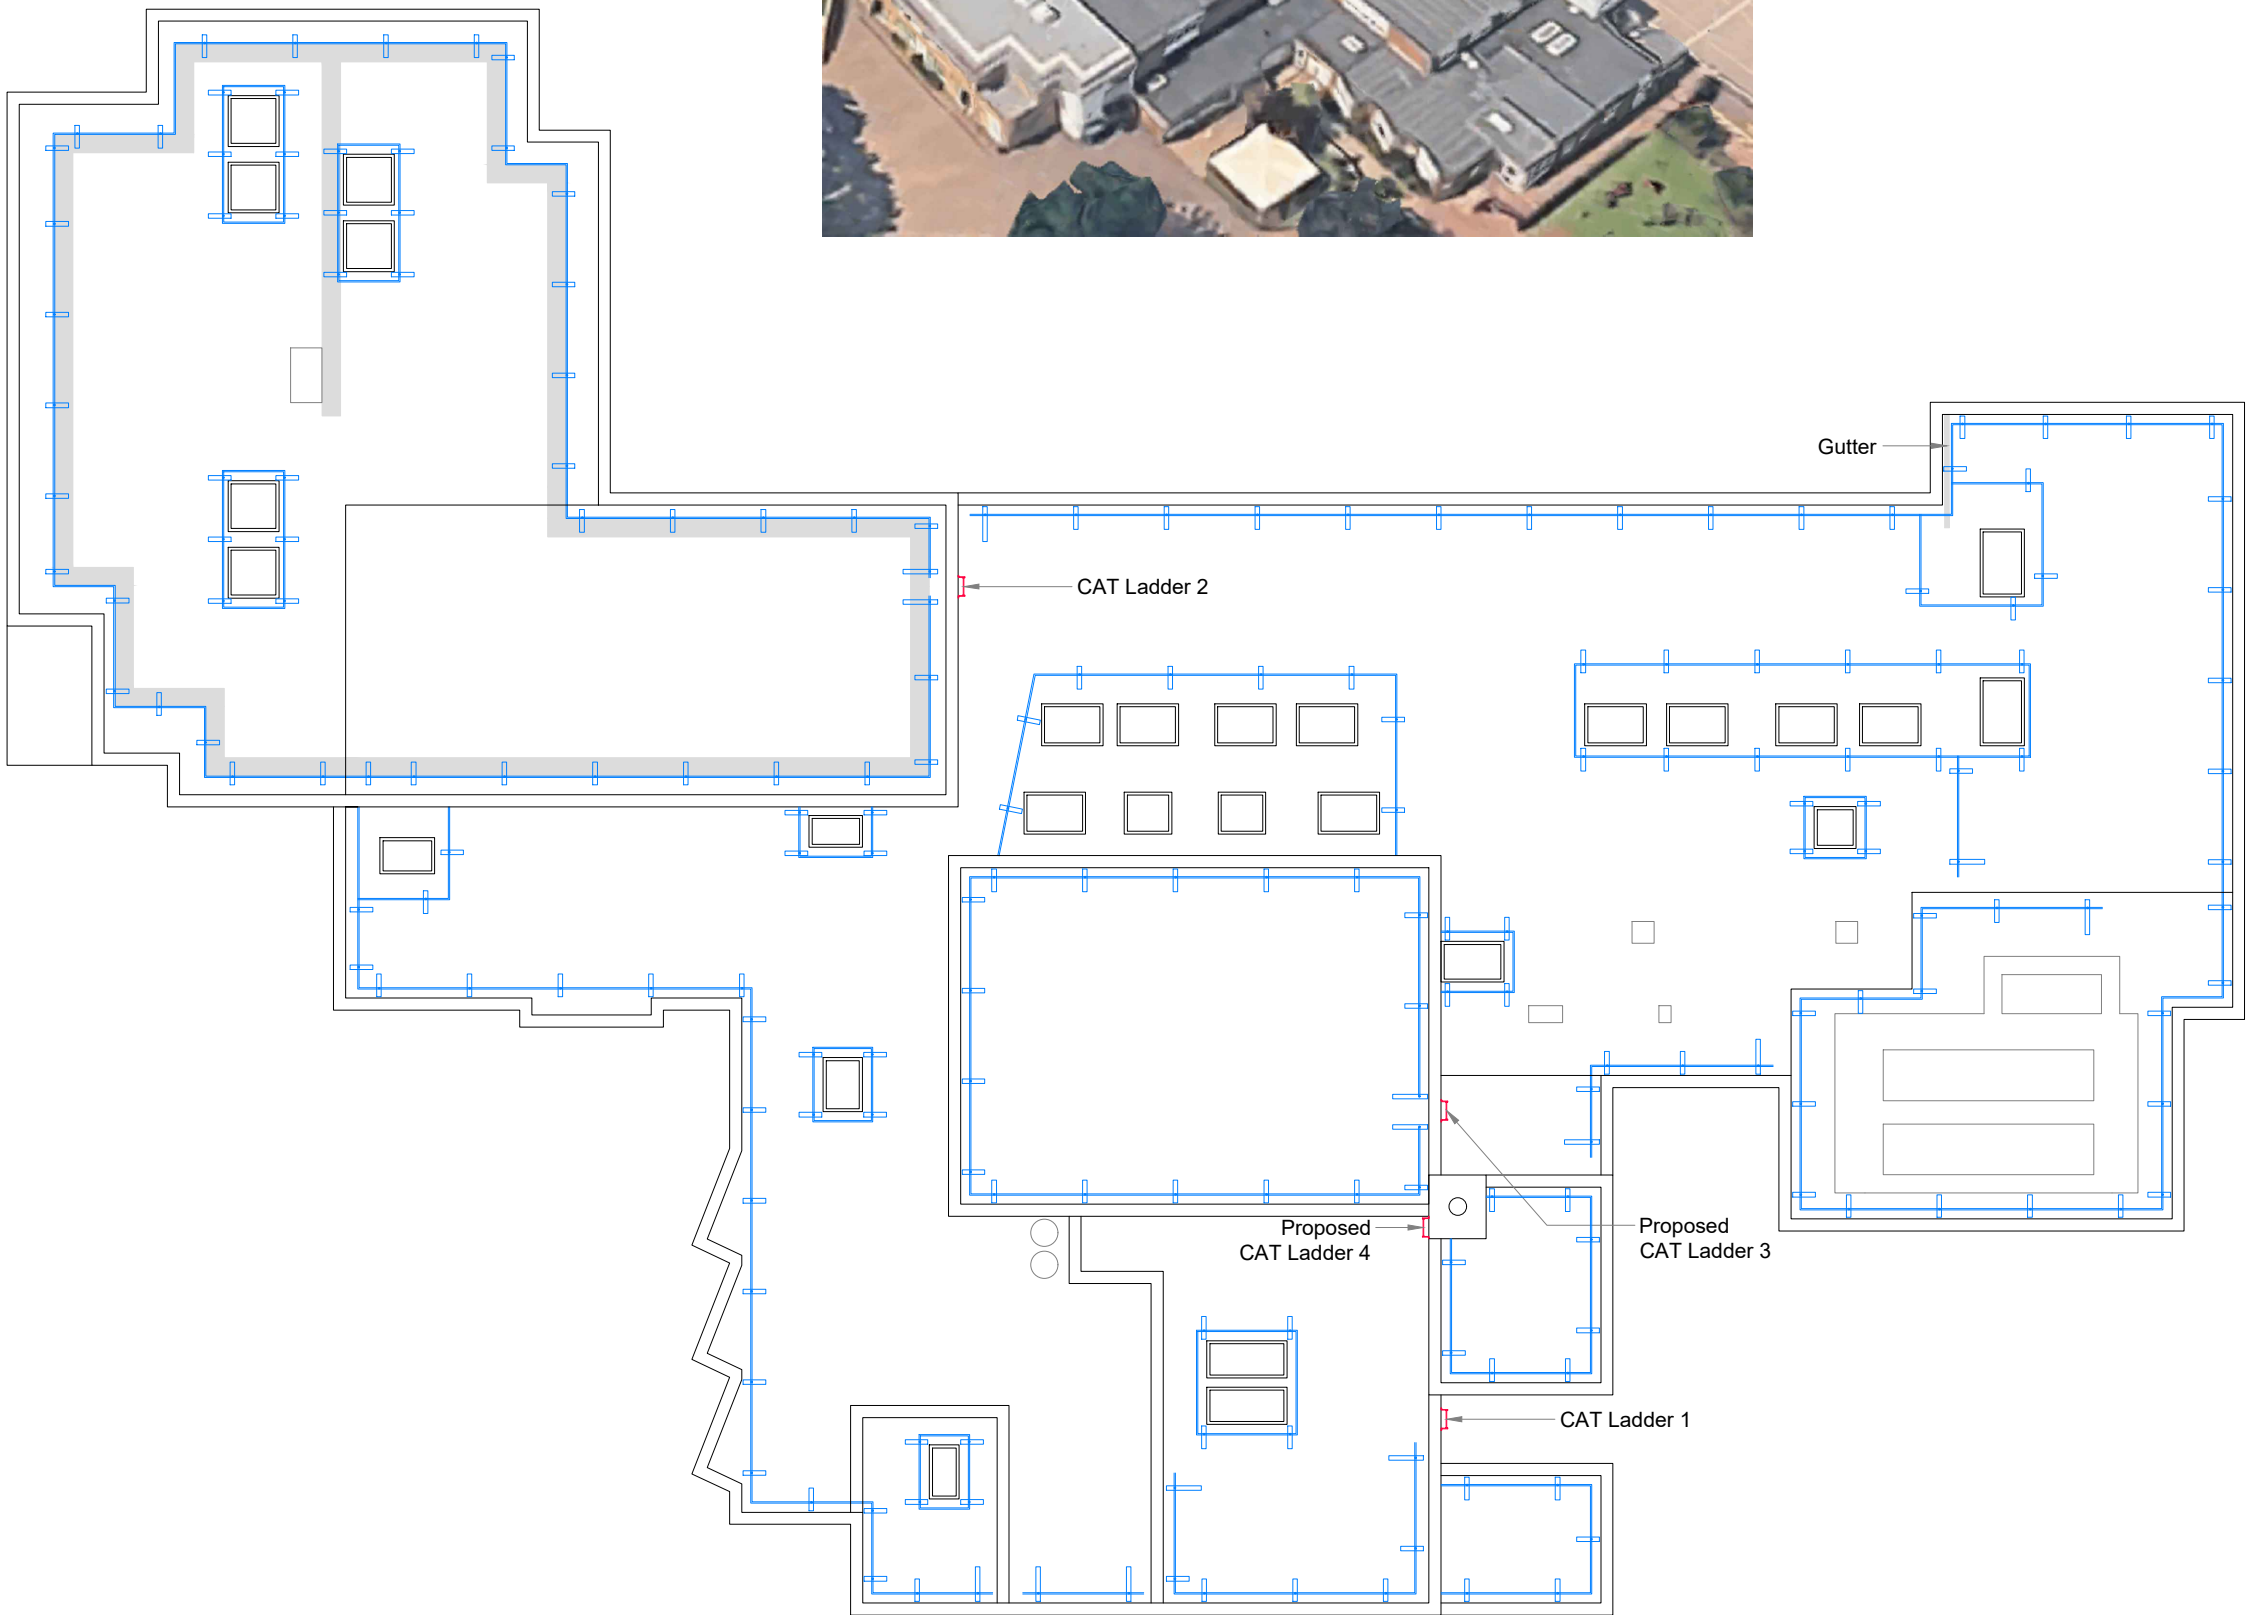

Please Note:
If the Status of this drawing is not signed off For Construction it may be subject to change, alteration or amendment at the discretion of Safe And Secure Fall Protection Ltd. If so, Safe And Secure Fall Protection Ltd is not liable for any loss, damage, harm or injury whether special, consequential, direct or indirect, suffered by you or any other person as a result of your use of this drawing for construction purposes.
Figured dimensions take preference to scale readings. Verify all dimensions on site. Report any discrepancies to Safe And Secure Fall Protection Ltd for decision before proceeding with the work.

LEGEND

- Big Base
- Tube
- Little Base
- CAT Ladder

ITEM WEIGHTS

Big Base	30Kg
Little Base	21Kg
Upright	6.13Kg
3m Tube	6.88Kg
Corner	0.65Kg
V.C	1.1Kg
Short Tee	0.58Kg
Wall Plate	0.64Kg

02	13/04/26	5 areas of guardrail added & chimney cat ladder	LW
01	02/02/26	Ladder & further guardrail added	LW
00	20/01/26	New Issue	LW
Rev	Date	Details	App



PROJECT DRAWING

PROJECT TITLE
Windmills Dale Avenue
Hassocks BN6 8LS

DRAWING TITLE
Roof Plan Fall Protection Layout

DRAWN BY: CM DATE: 13/04/26 SCALE: nts

DRAWING NUMBER
Windmills-Roof

REV
02